

Notes:

Dimensions and levels shown are to be checked before work commences.

All building work is to comply with current Building Regulations & British Standards and to manufacturers specifications if noted.


All structural elements shown are a guide only and are to be verified by a Structural Engineer and/or Building Control Authorities prior to construction.

Proposed Dwelling

Total Floor Area = 367msq.


Previous Approved Dwelling Alterations

Total Floor Area = 446msq.

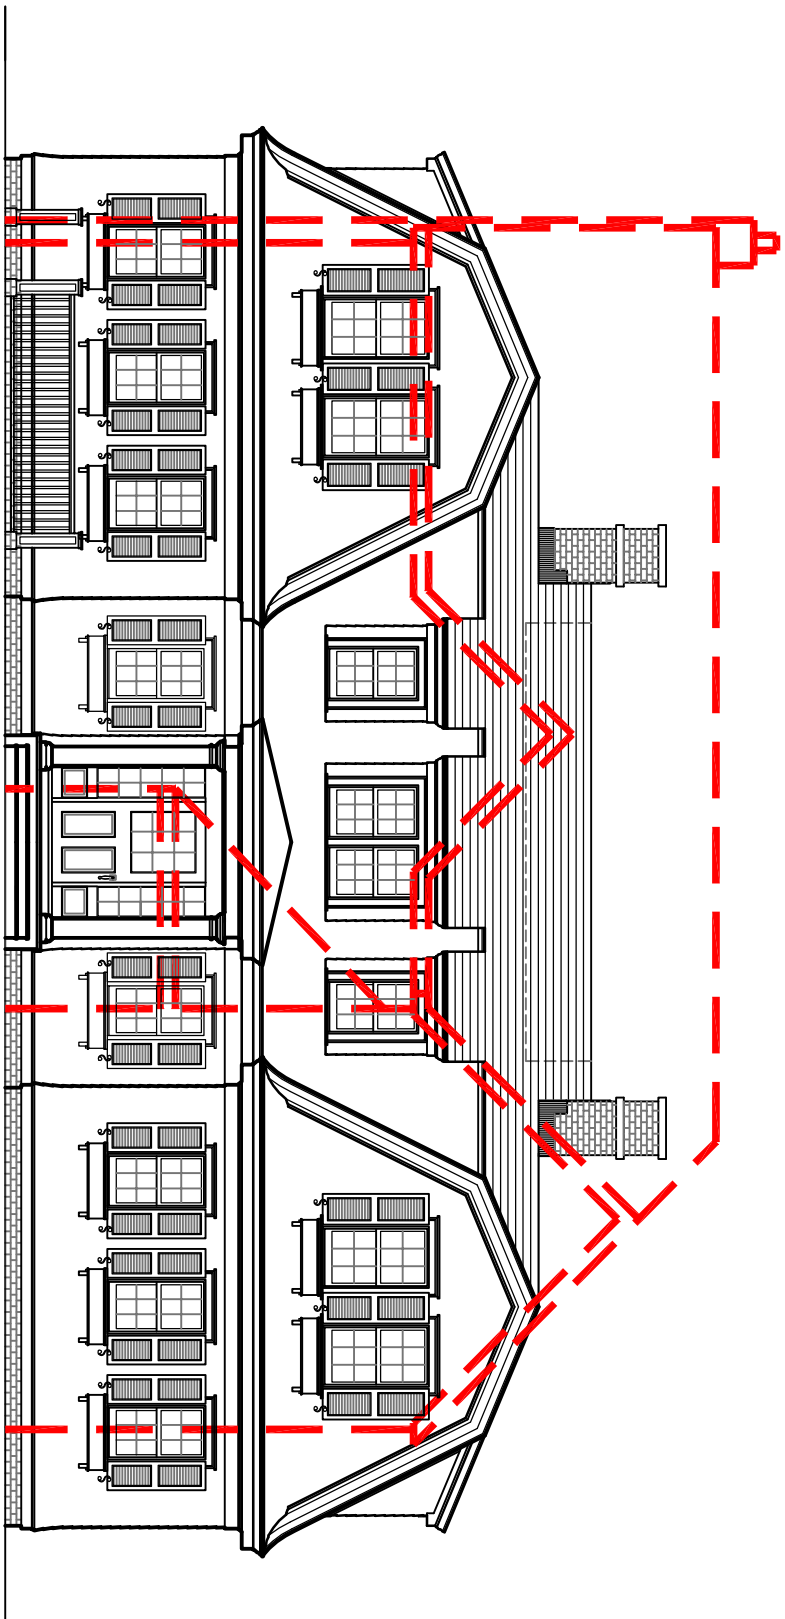


Front Elevation

scale 1:100

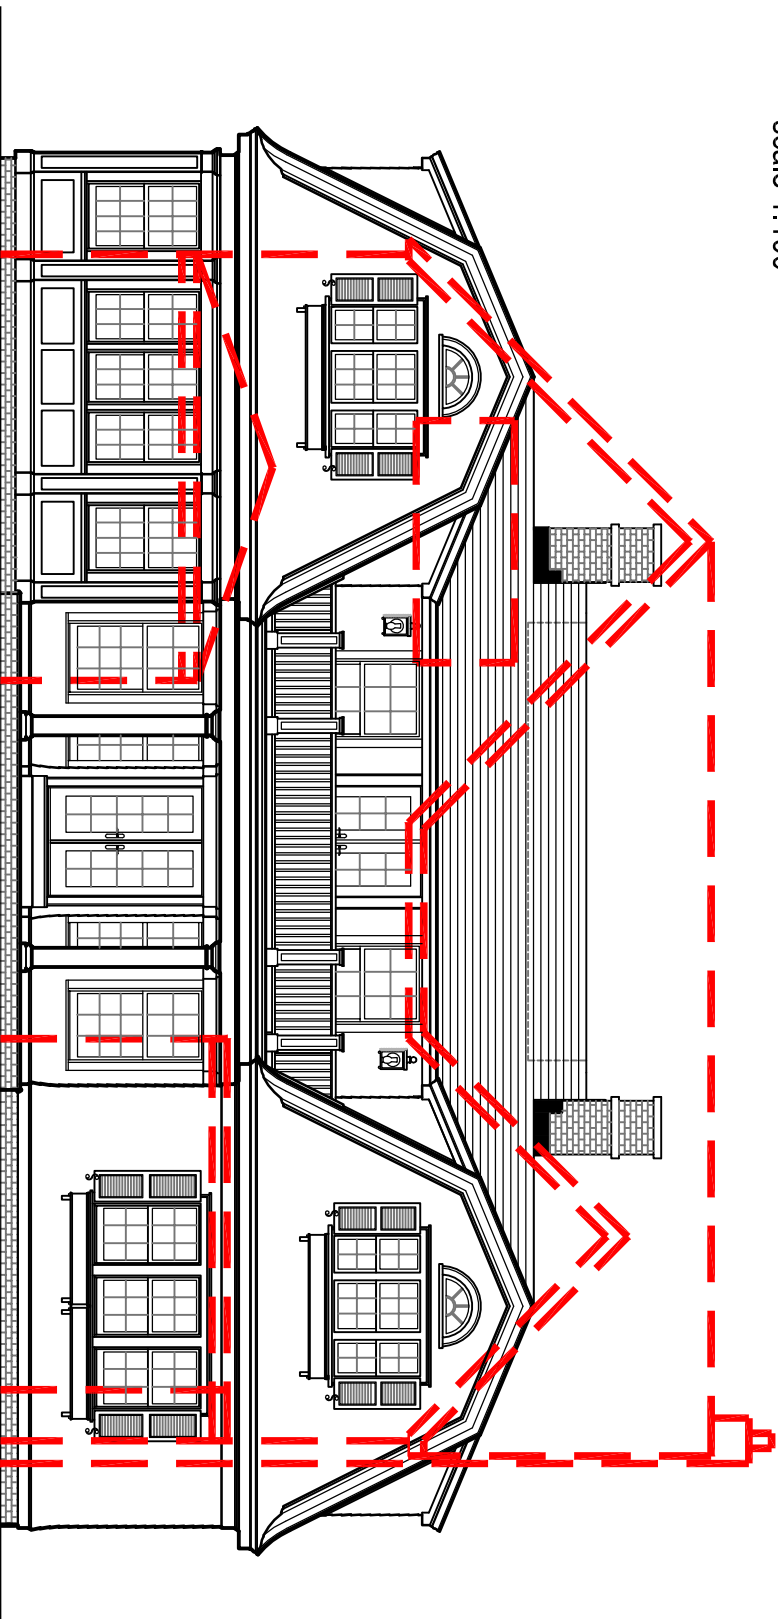


Rear Elevation

scale 1:100

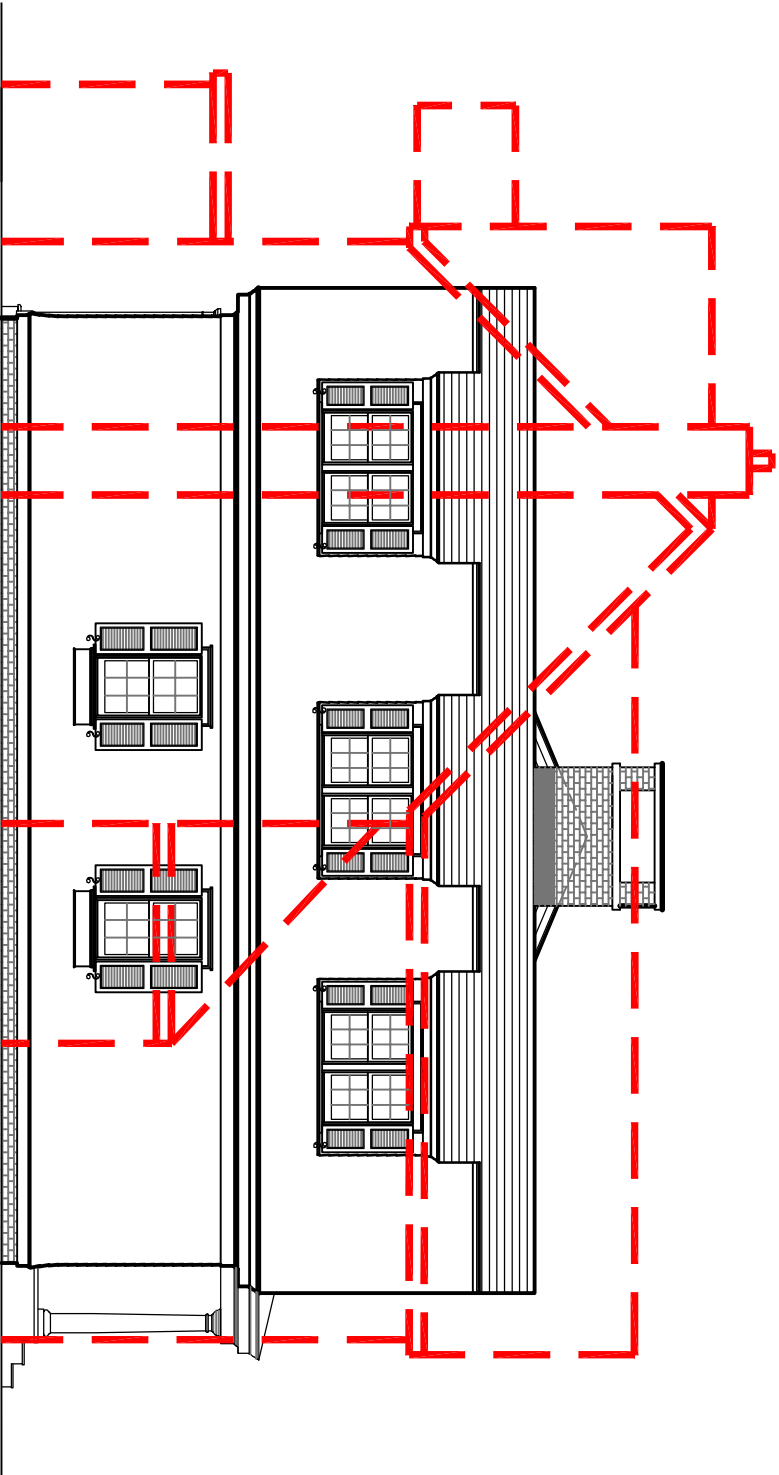


Left Side Elevation

scale 1:100

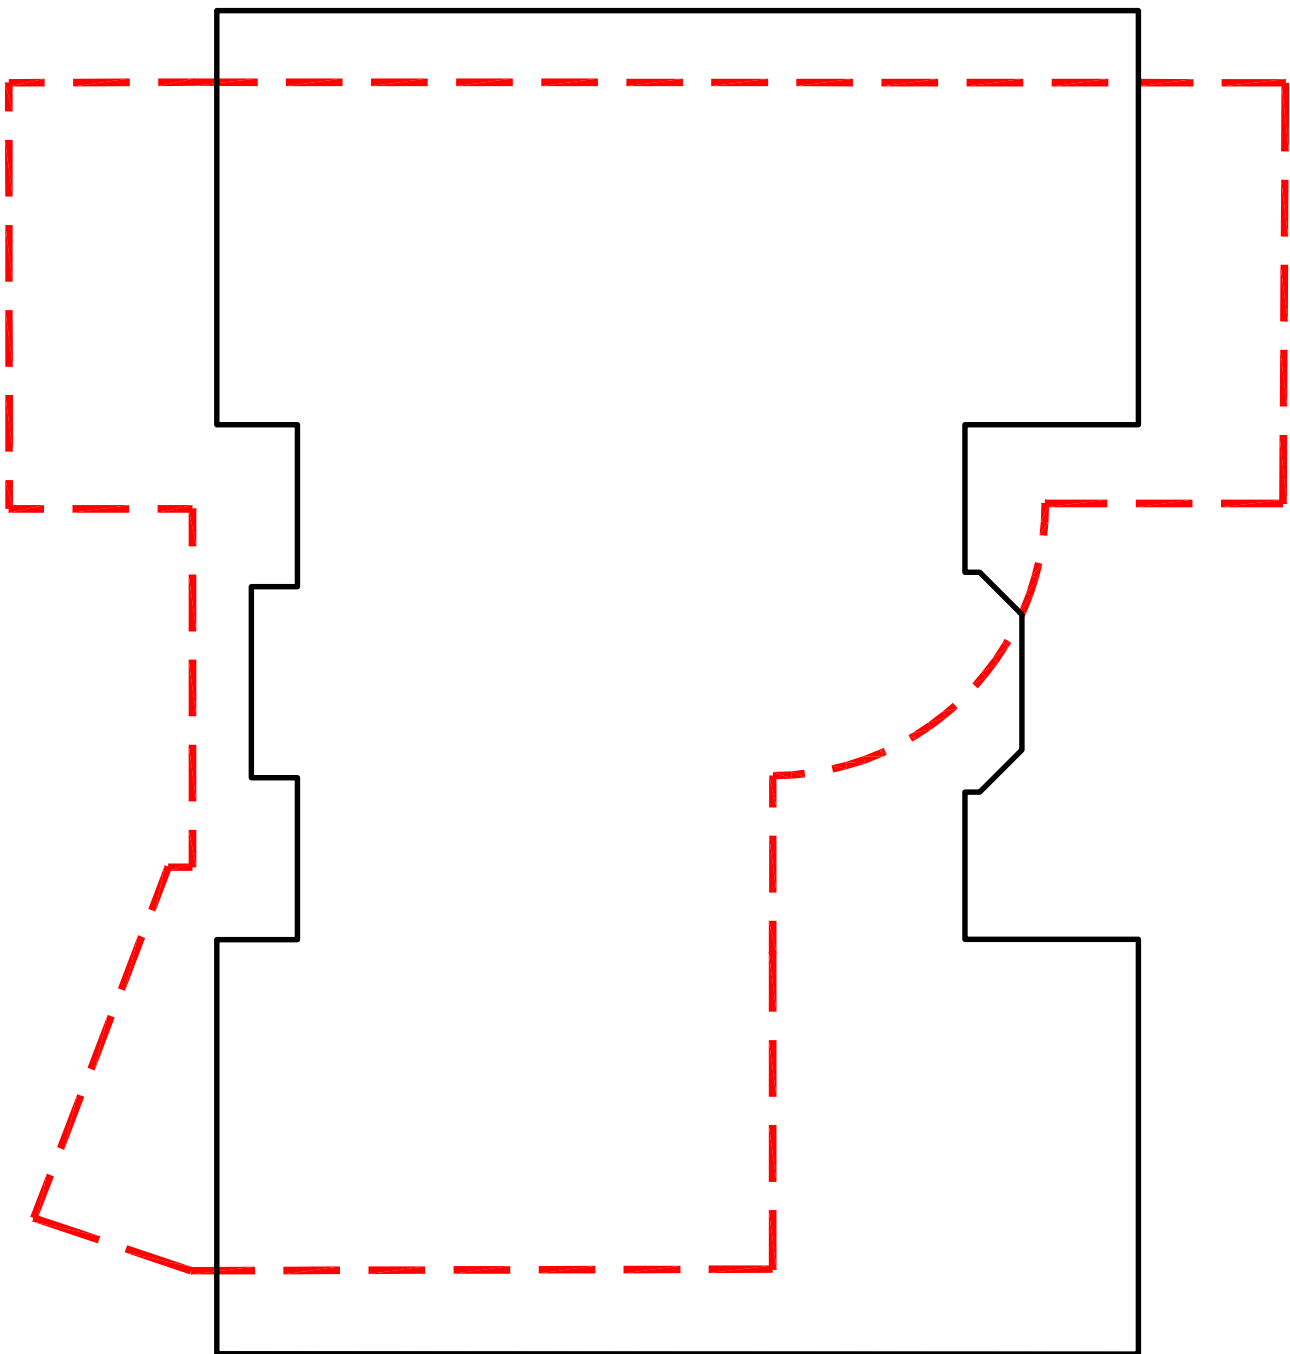


External Footprint Comparison

scale 1:100

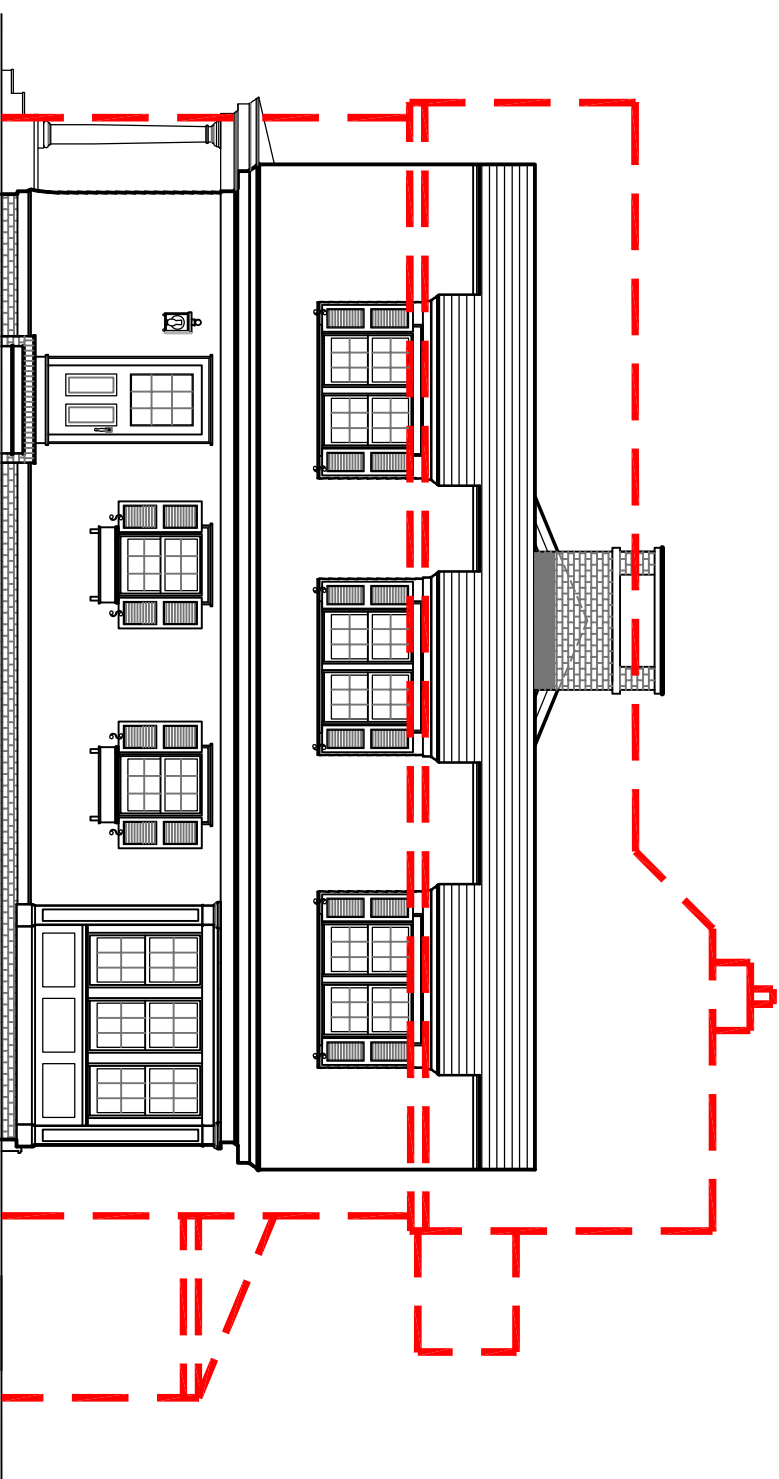

Right Side Elevation

scale 1:100

 

Rev	Date	Description	By
A	04.11.11	Ground floor side windows removed	SCB

Copyright in this drawing and work executed is and remains the property of Solo Timber Frame and or its subsidiaries in accordance with the provisions of the Copyright Act.

Permission to produce copies or modify drawings in whole or in part for any purpose should be obtained from Solo Timber Frame and any such reproductions should include this and the foregoing statement.

Project

Proposed Redevelopment

Langness House

Woodgaston Lane

Hayling Island

Drawing Title

Proposed Dwelling Comparison

With Previous Approval

Scale	Date	Drawn	Checked	Rev
1:100	04.10	SCB	SCB	A

Drawing No. **PASO/10/013/004**