

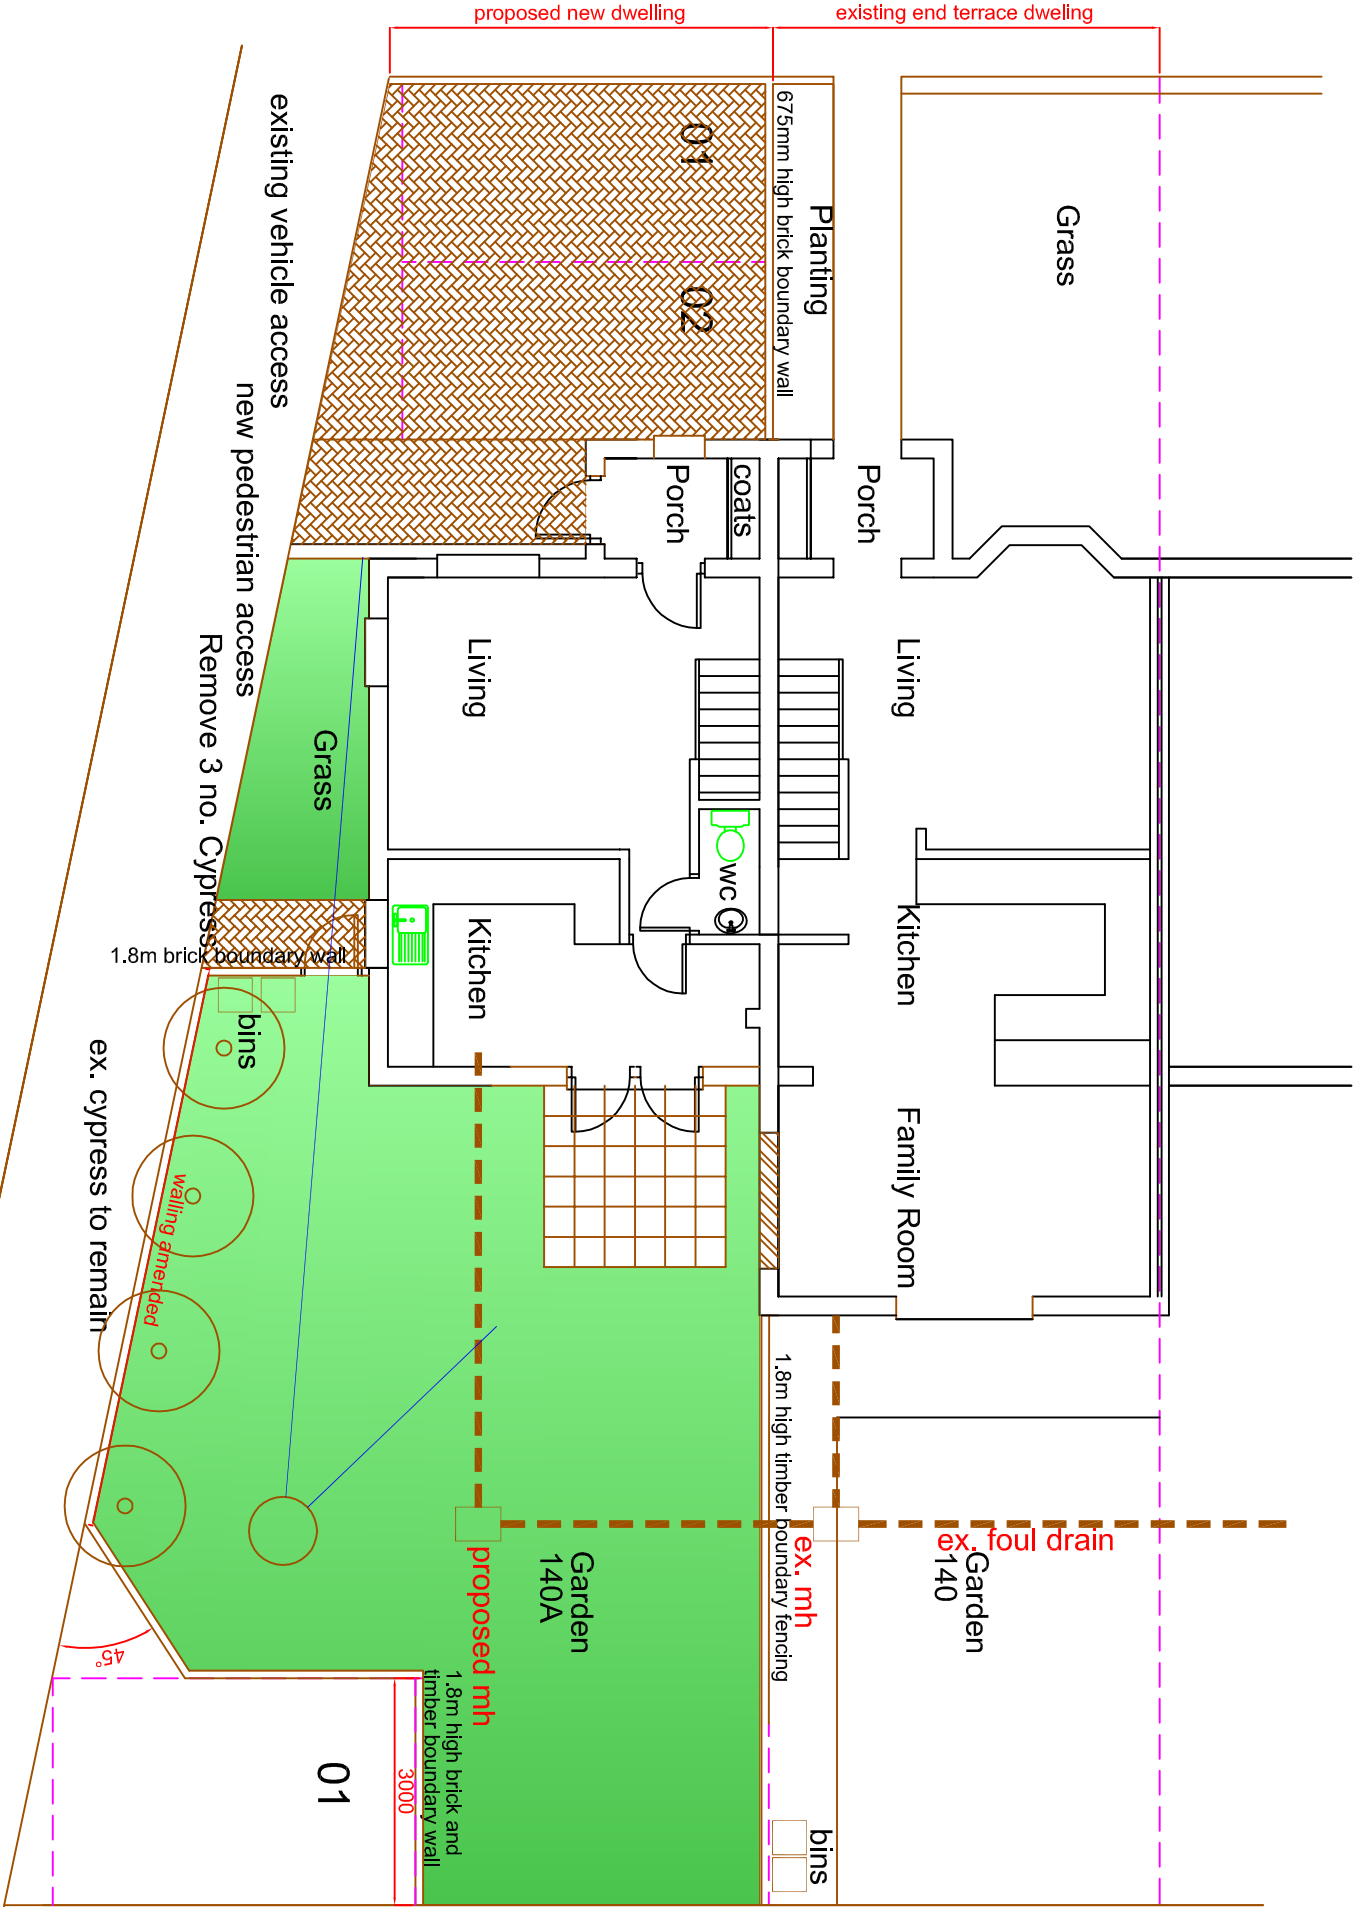


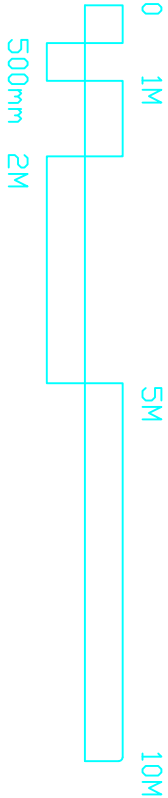

ST. ALBAN'S ROAD

Proposed Ground Floor Plan

 

REVISION B: CAR PARKING AMENDED TO HIGHWAY COMMENTS - 22/05/12 - PG	
SCALE	TITLE
1/50	Proposed New Dwelling
DATE	140, St. Alban's Road - Havant
Mar. 12	
AUTHOR	DETAIL
PG	Site Layout and Car Parking
DRAWING NO. 1207/02	
PETER GALLOWAY PARTNERSHIP	
ARCHITECTS	
BARON HOUSE, 8/12 EAST STREET, HAVANT, HAMPSHIRE, PO9 1AD TEL: 02392 477650 FAX: 02392 477202	