


PERMIT

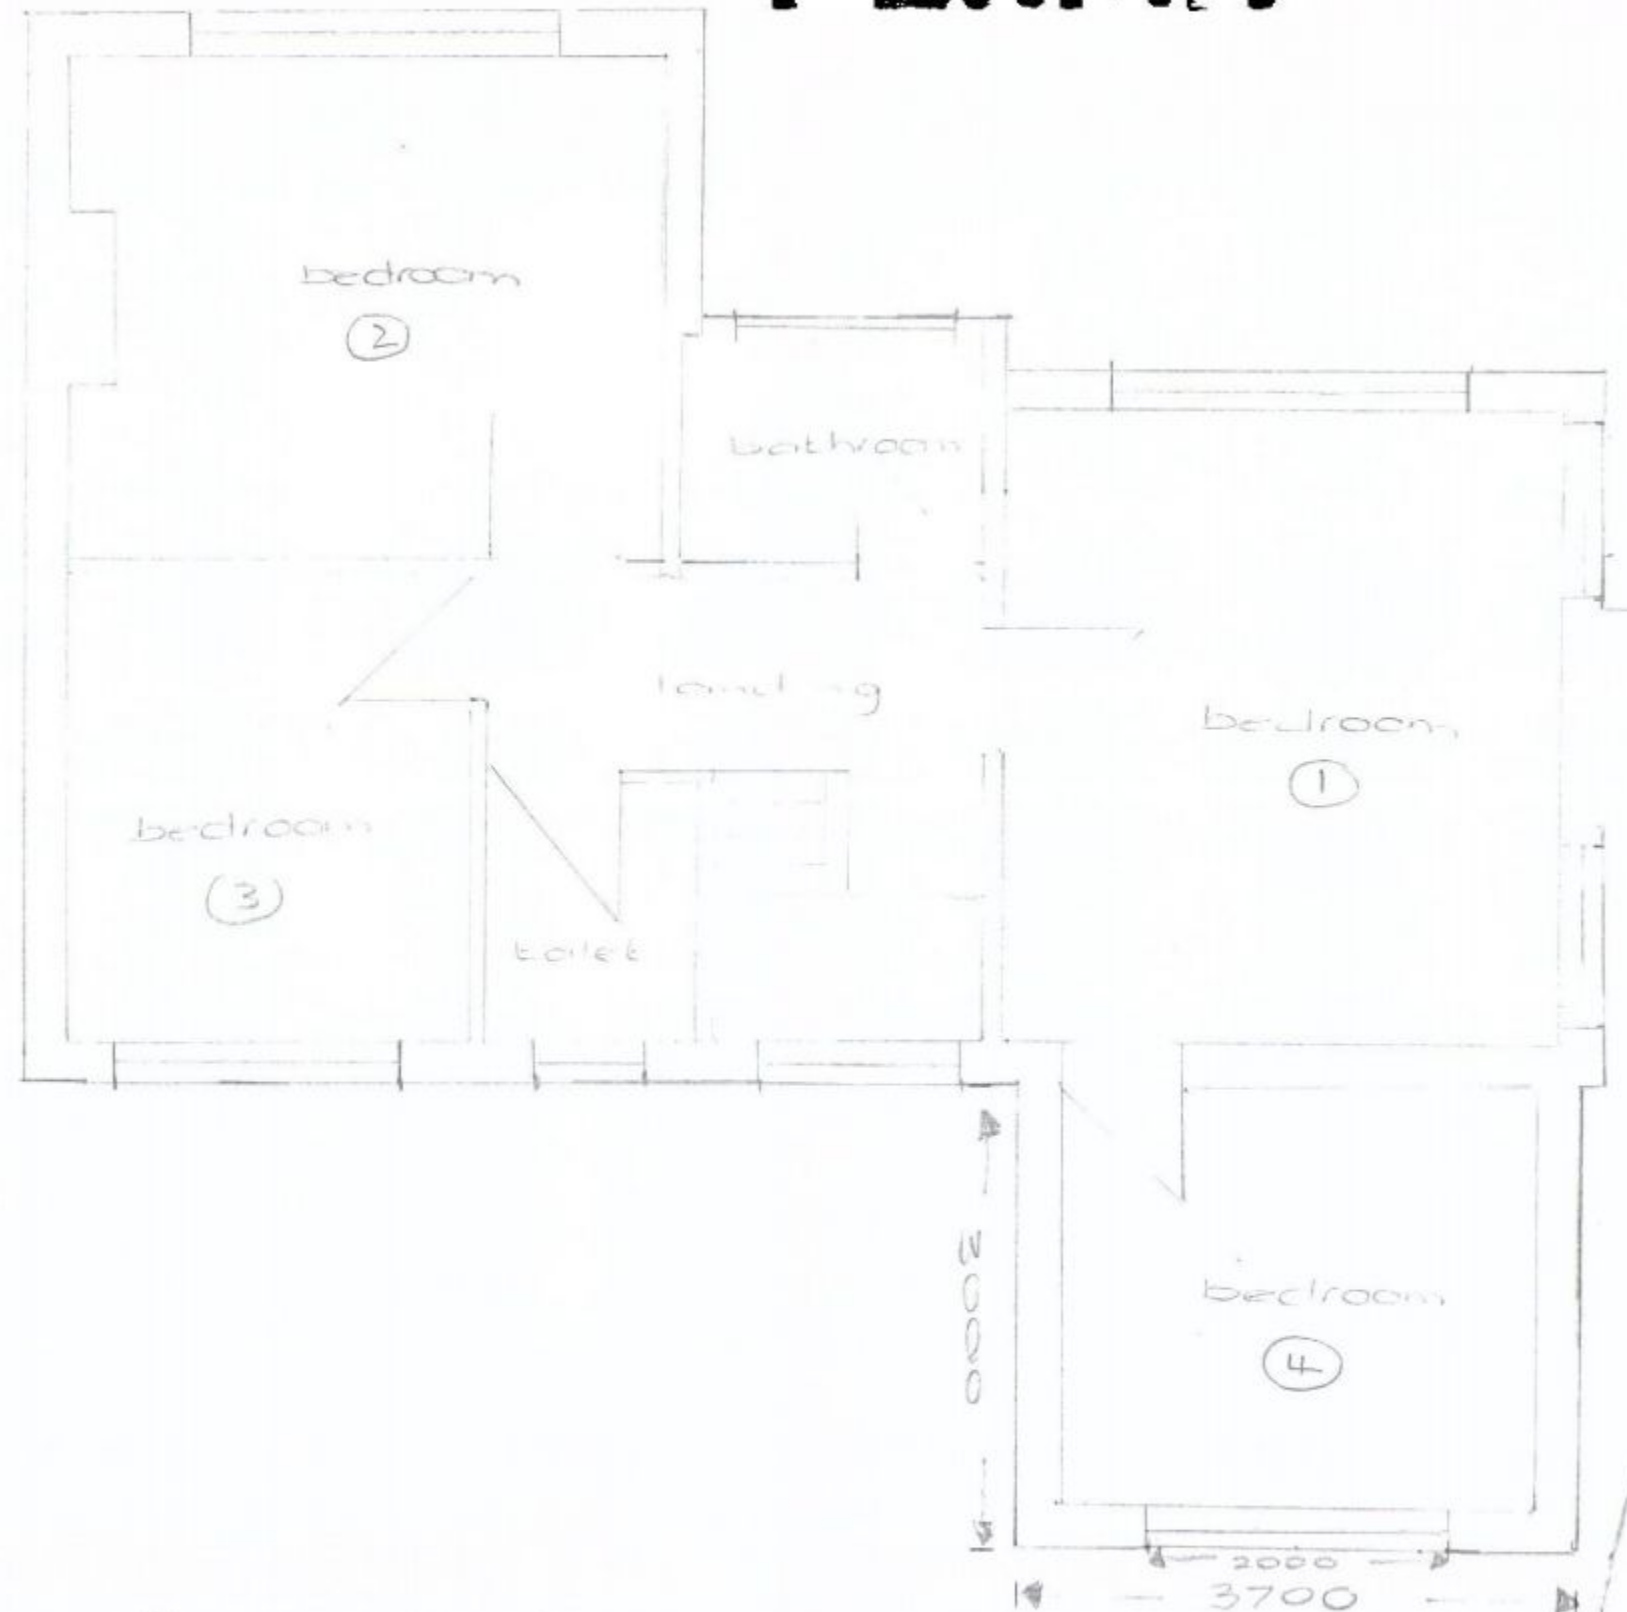

TAHARA DUNSTON
COUNCIL
03 AUG 2011
RECEIVED

scale 1:50

Proposed First Floor plan
for 15 Ferndale
Waterlooville
Hants
PO7 7NZ