




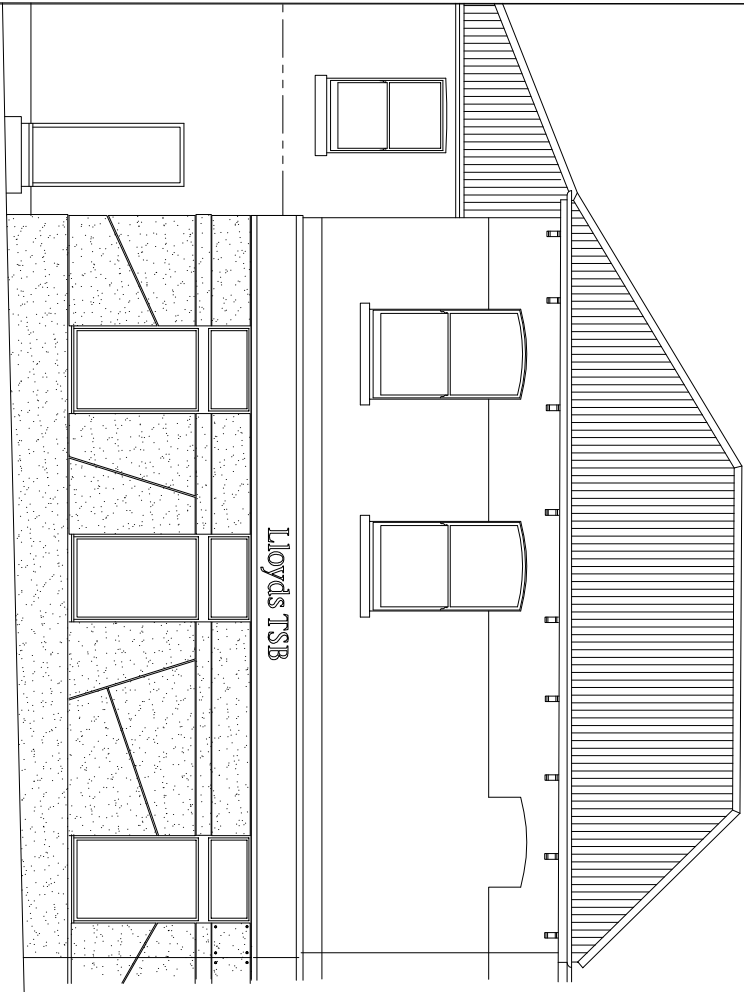


Existing Side Elevation

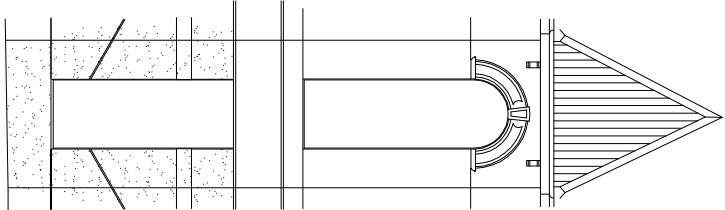

Existing Corner Elevation

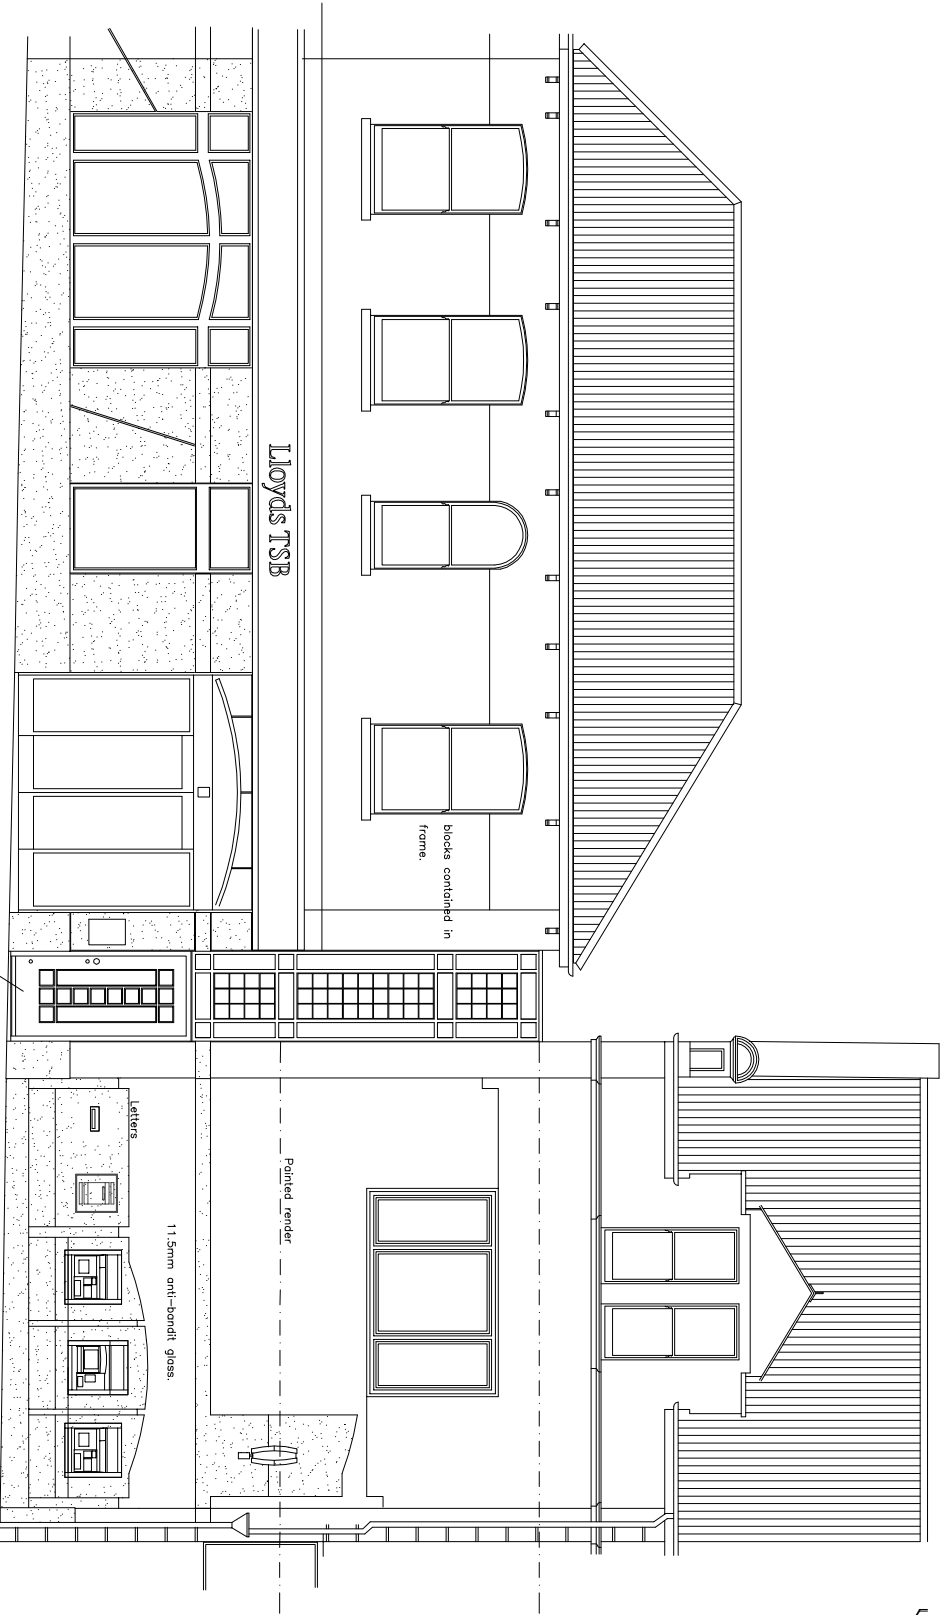

Existing Front Elevation London Road

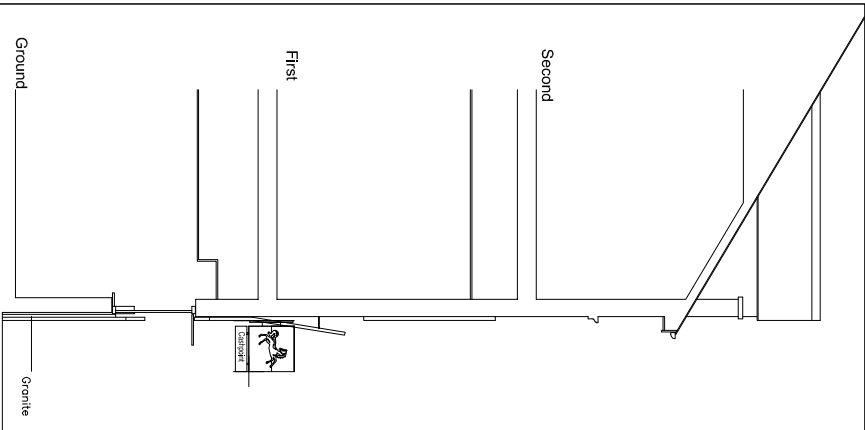

Existing Section A-A

PROJECT	
MAIN CONTRACTOR	ISG
CONTACT	JOH P
DESIGN AGREEMENT	
CLIENT AGREEMENT	
DESIGN BY	DESIGNED BY
DATE	29/07/12
1:50 @ A1	

SITE ADDRESS
Lloyds Watlington
Watlington Road
Hants

PROJECT No. 50882300

TITLE EXISTING ELEVATION

DRAWING NUMBER 50352800-xxxxxxx--AEX-EL-A1-0101

REV	DATE	REASON	COMMENTS
-----	------	--------	----------

60/00/0000 - / - -

EXISTING