


SCALE 1 : 100
0m 1m 2m 4m 6m 8m 10m
0mm 10mm 20mm 40mm 60mm 80mm 100mm

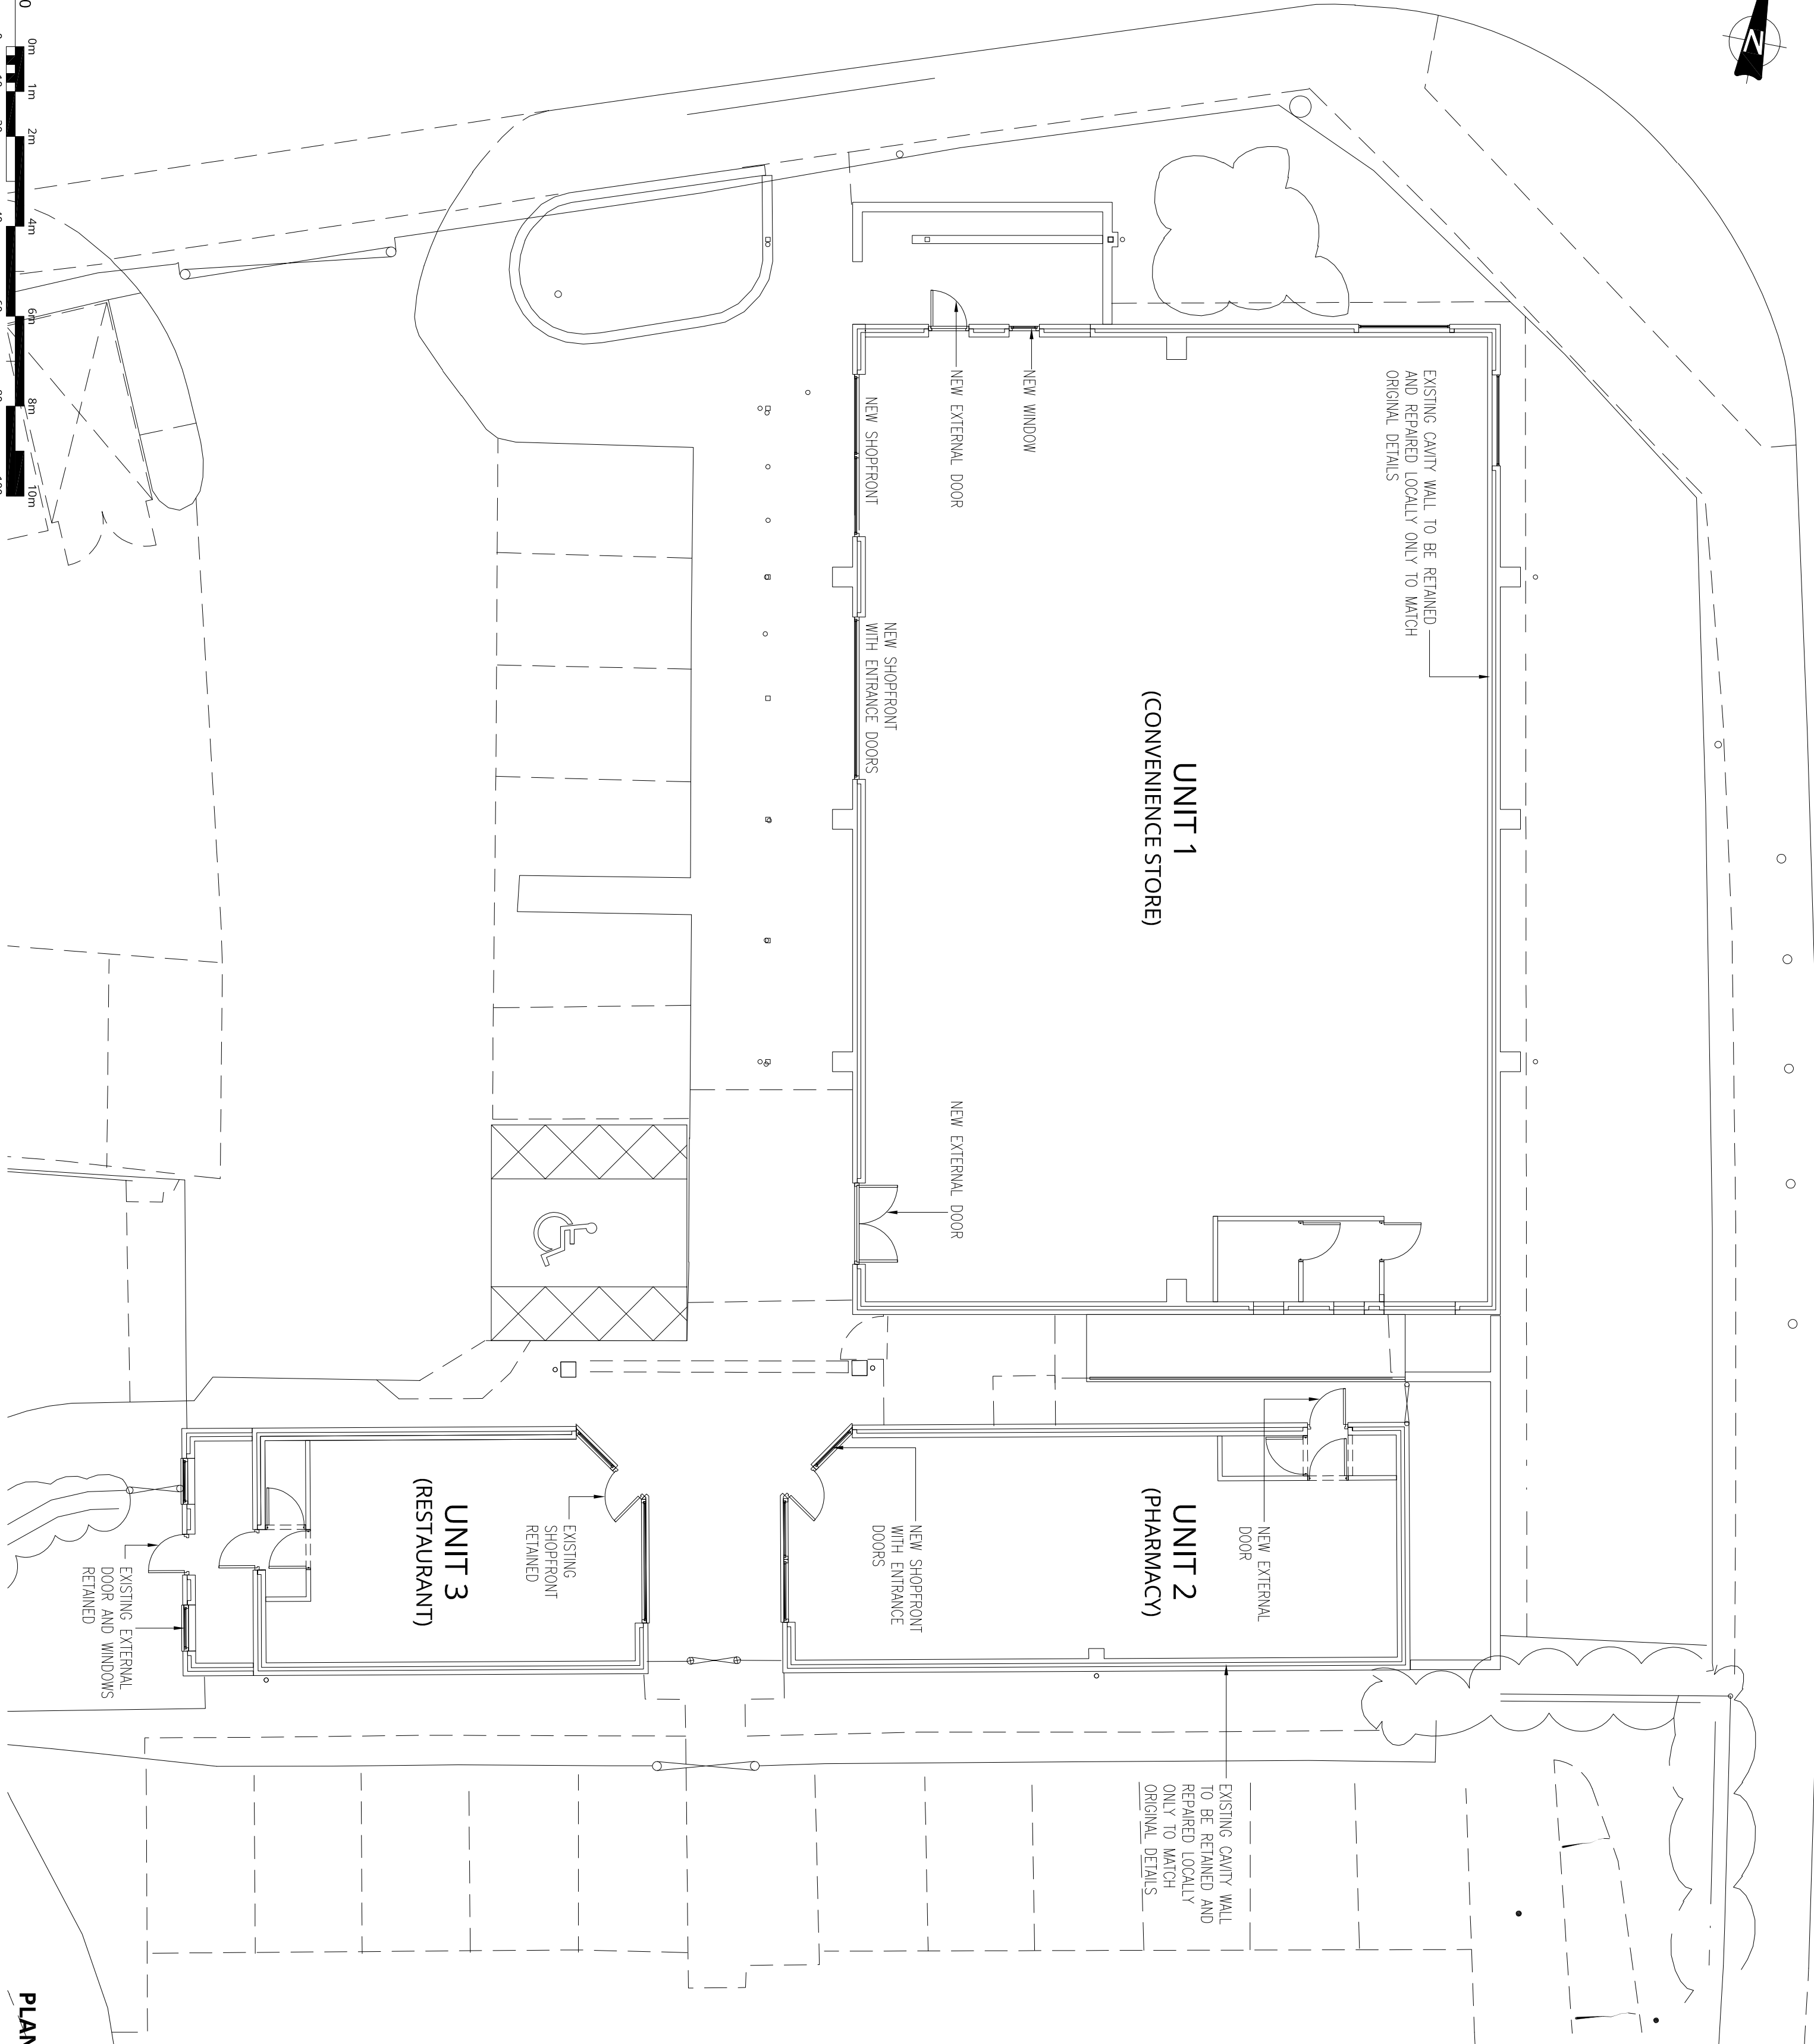

Copyright of this drawing is the property of Urban Edge Architecture Limited. It must not be reproduced or amended nor used in the execution of any works whether in conjunction with the proposed works for which it is prepared or otherwise without the express consent in writing of Urban Edge Architecture Limited.

Urban Edge Architecture Limited
One Scogate Mews, Scogate,
Stamford, Lincolnshire, PE9 2PX.
Tel. ++44 (0)1780 755665
Fax. ++44 (0)1780 755360

Revision	Description	Date
----------	-------------	------

URBANEDGE
architecture / masterplanning / design

Client **BROOKTON 2000 LTD**

Project **LAVENDER ROAD
LOCAL CENTRE
WATERLOOVILLE**

Drawing **LOCAL CENTRE REBUILD
PROPOSED
GROUND FLOOR PLAN**

Scale	1:100 @ A2	Drawn	TM
Date	JUN 12		

Project No. Drawing No. **1431 URB LR [08] 00 04** Revision **A00**

PLANNING