

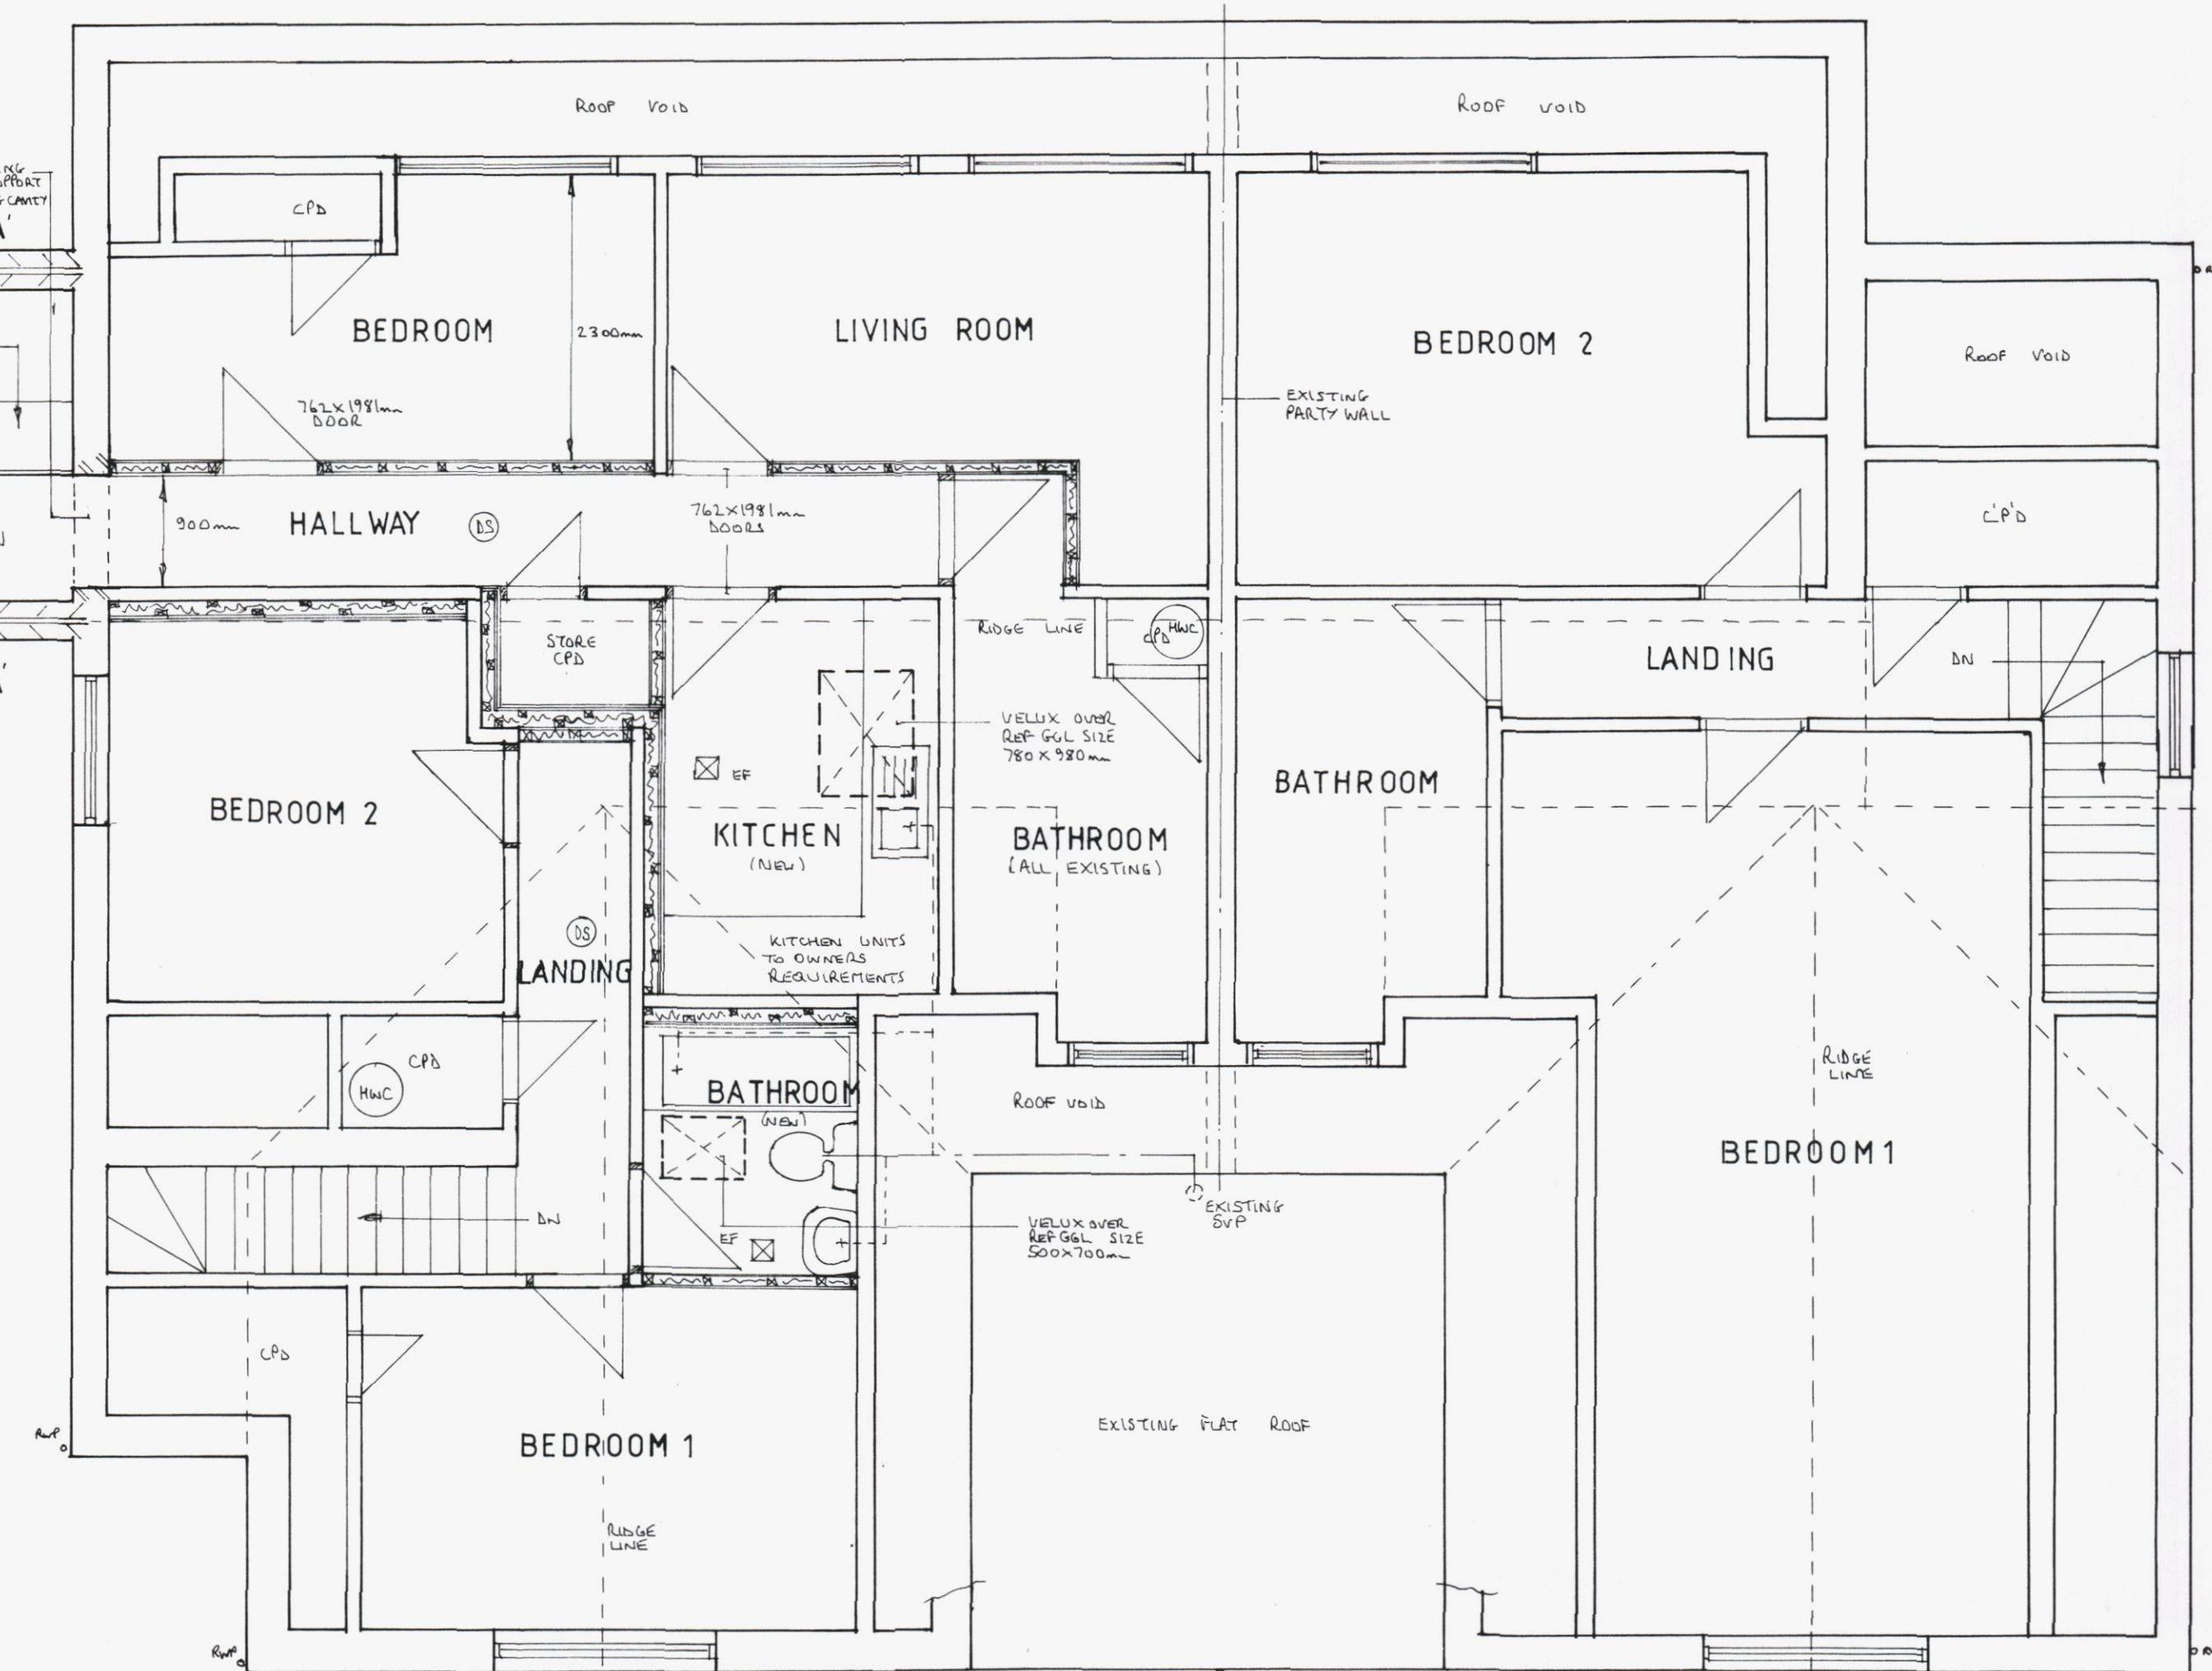


 

FIRST FLOOR PLAN
(PROPOSED)

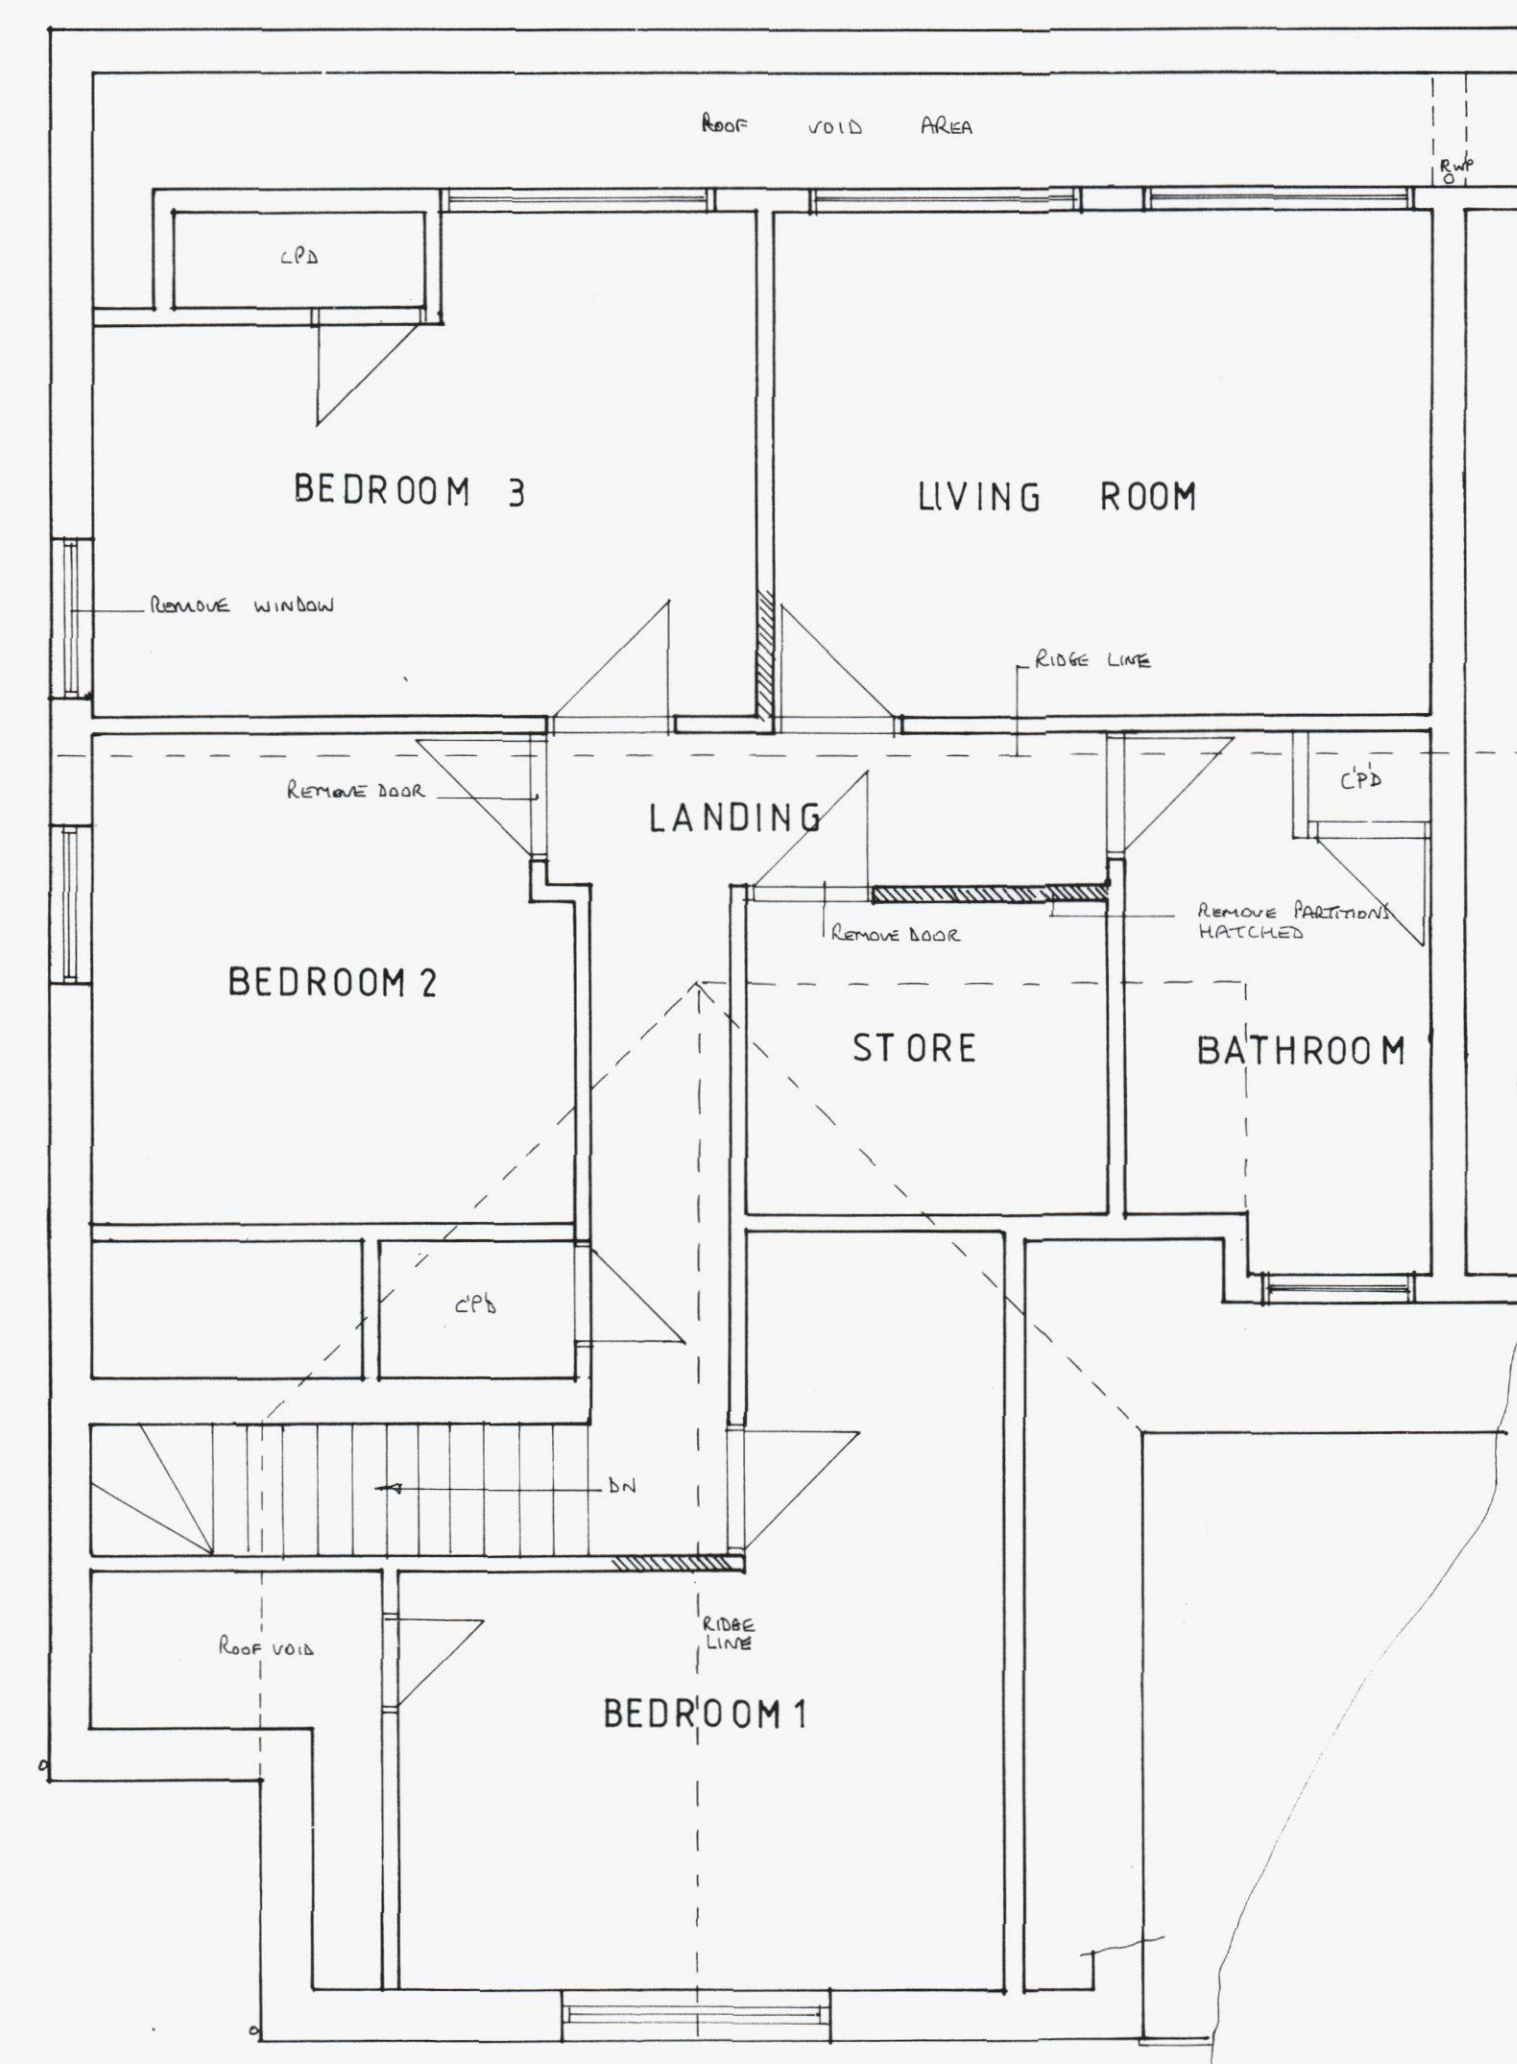

FOR: MR C. YOUNG

SCALE 1:50

DATE 5-6-12

JOB No. 04/12(01)

DWN BY. MS

REVISIONS: