




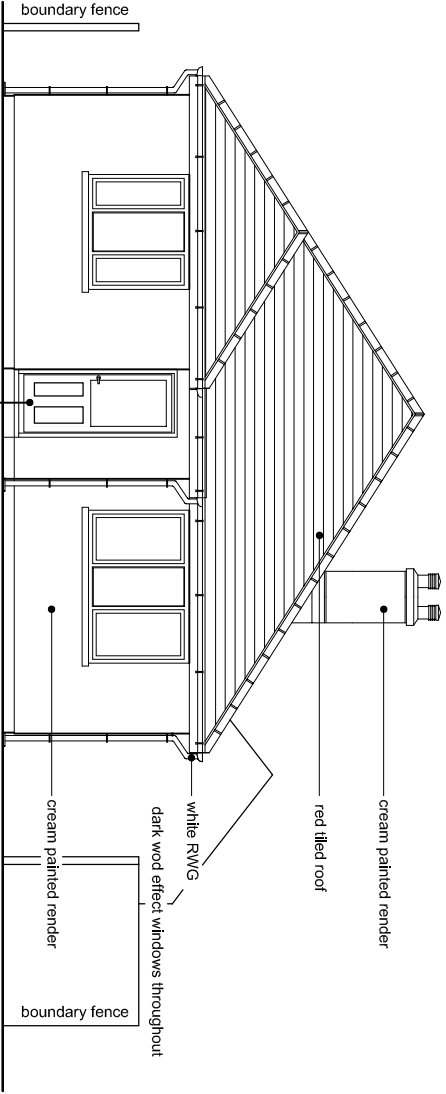


existing front elevation

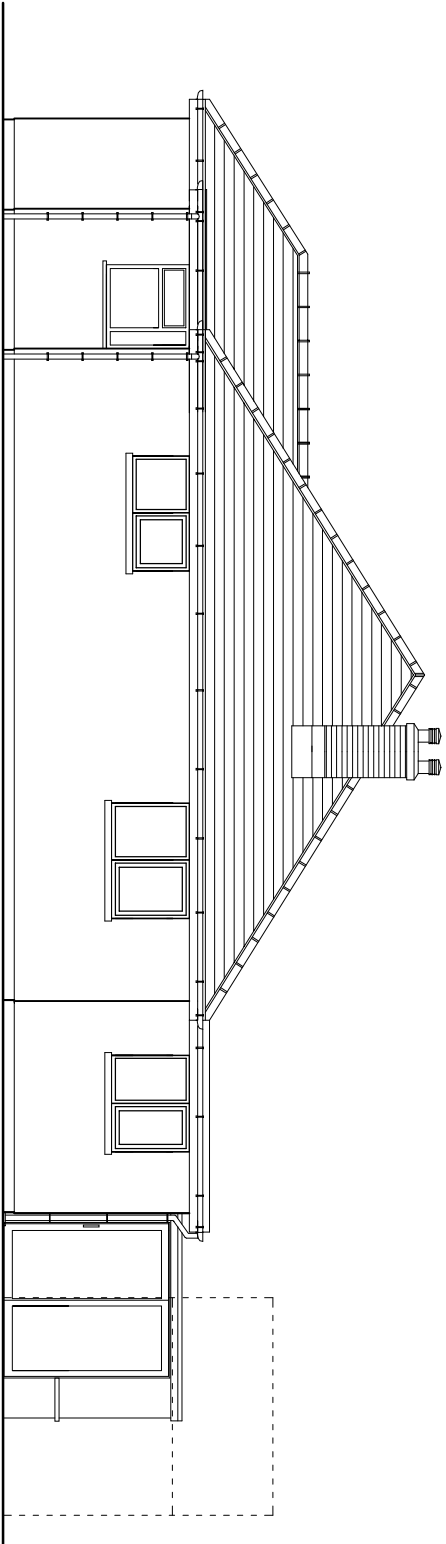

existing side elevation_1

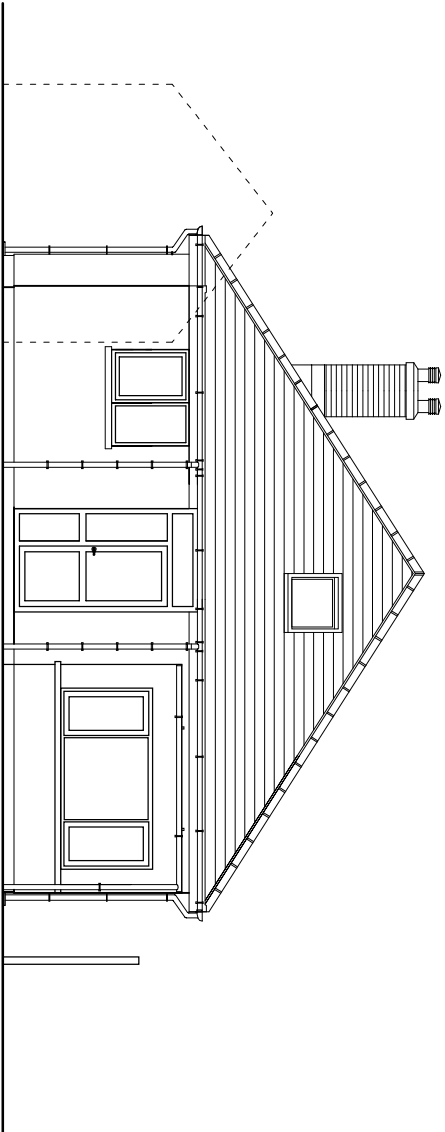


existing rear elevation

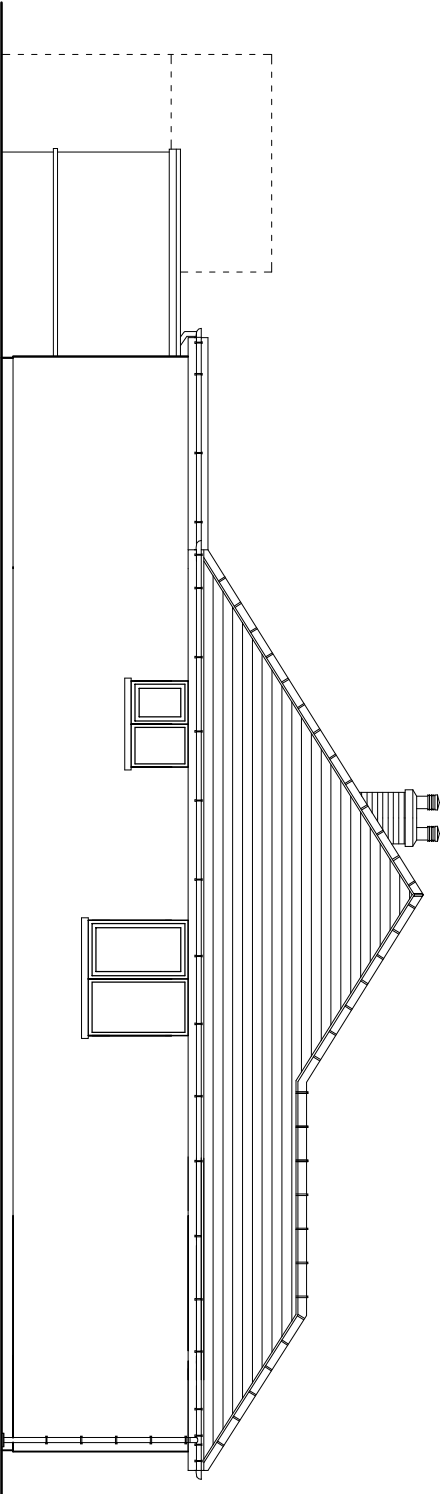

existing side elevation_2

Existing Elevations

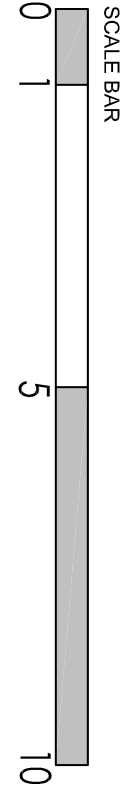

DRAWING No.		REVISION	
50015/L/02		A	
SCALES		DATE	FEBRUARY 2012
1:100 @ A3	DRAWN BY	SK	
	CHECKED BY	AH	
This drawing and the copyright, design rights and all other intellectual property rights in it shall remain the property of the architect and shall not be copied, reproduced or otherwise used in any way without written permission.			



your extension made easy

CLIENT -

Mrs Julia Opte,
58 Havant Road,
Havling Island,
Portsmouth
PO11 0PY

DRAWING INFO - EXISTING ELEVATIONS

HOUSE TYPE REF NO - HT 060

EXTENSION TYPE - First Storey Construction