




South Elevation

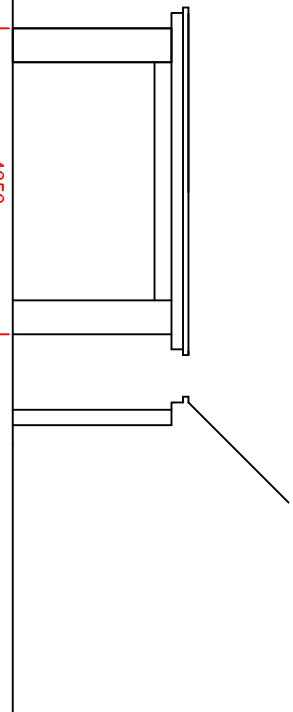


North Elevation

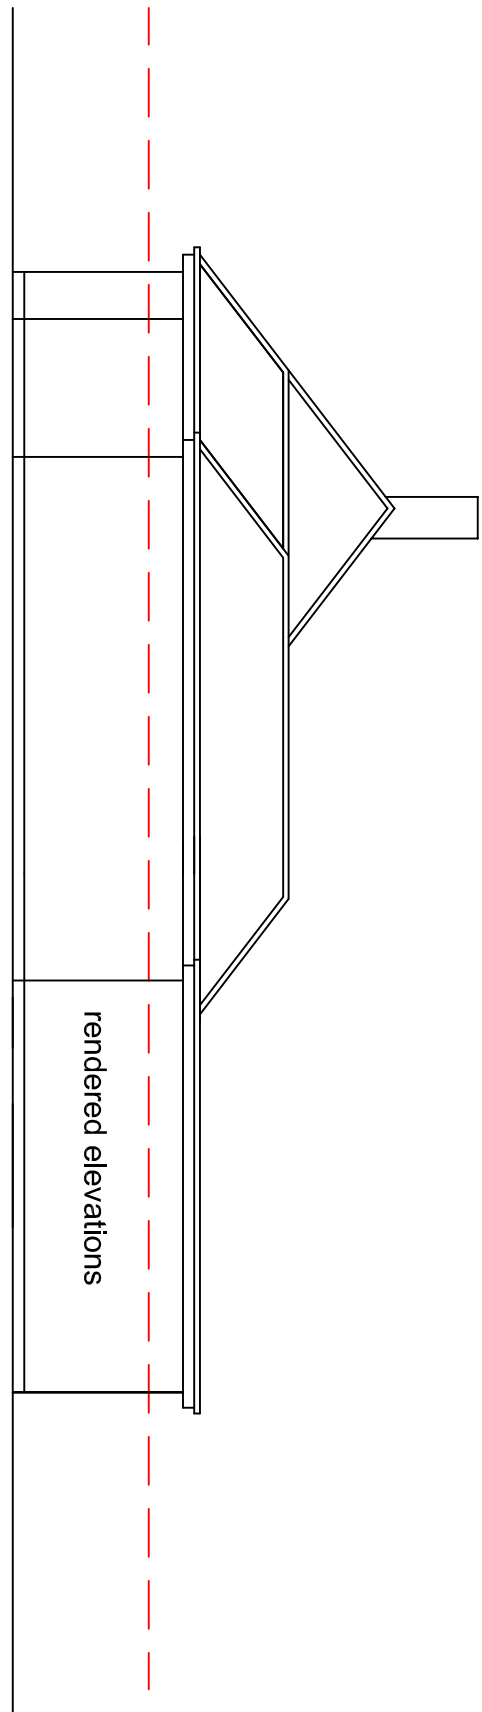


Proposed South Elevation in context

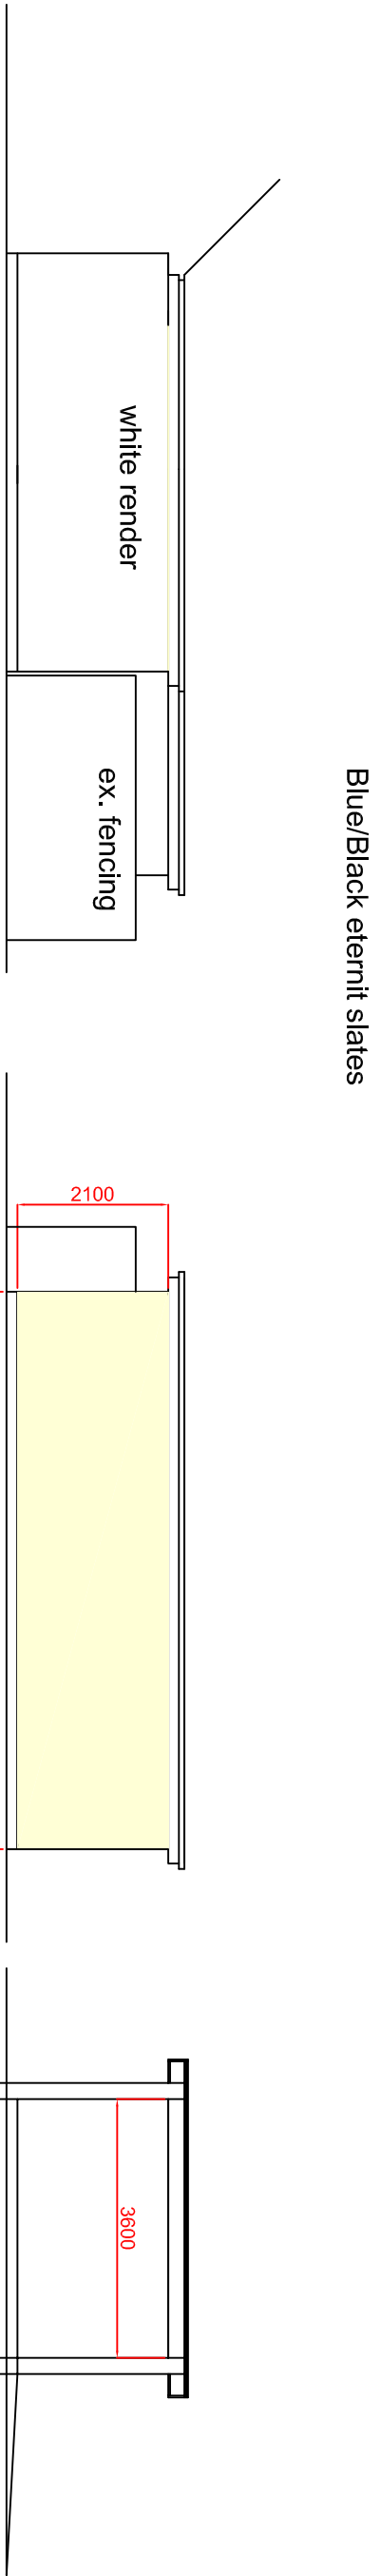


West Elevation

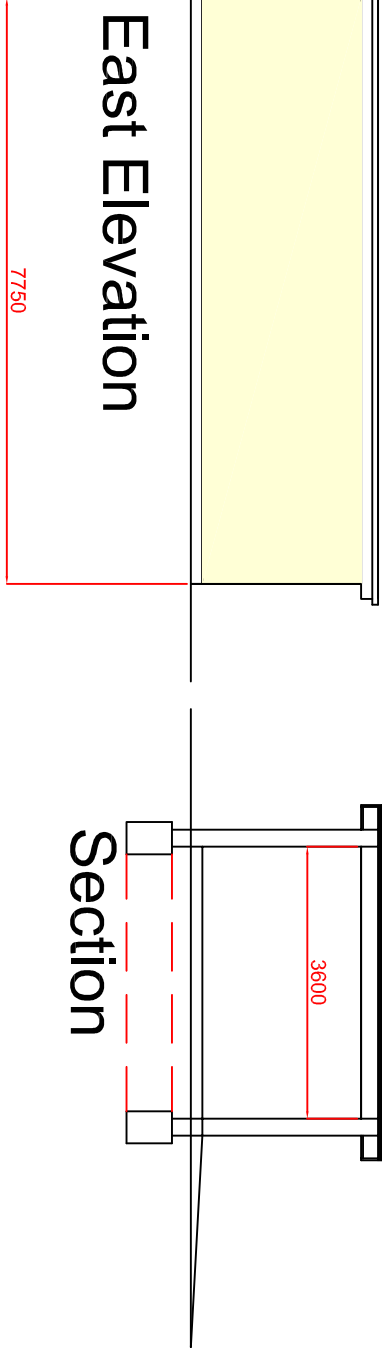


East Elevation

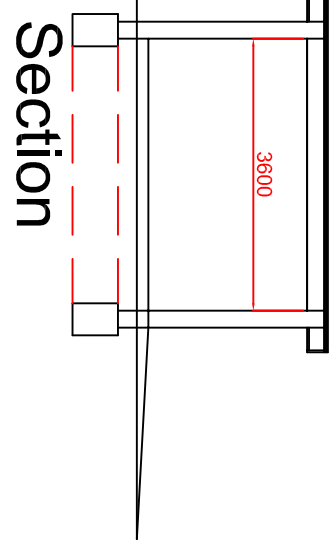

Section

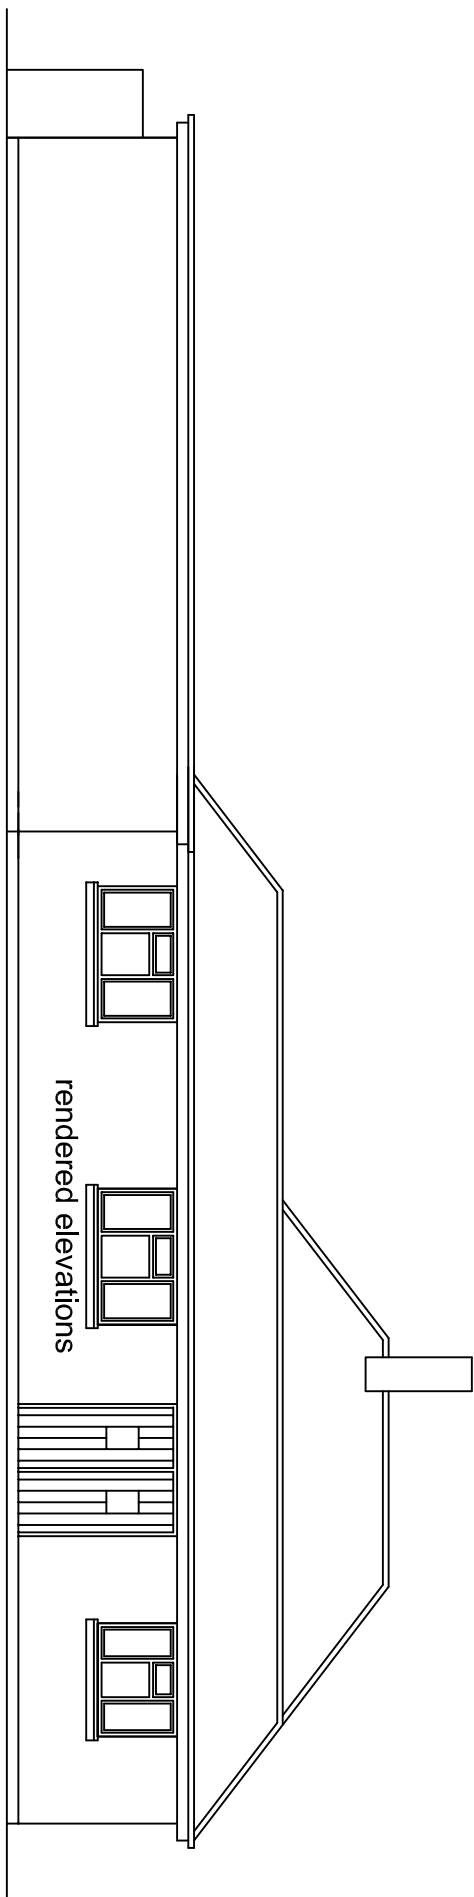


Proposed East Elevation in context


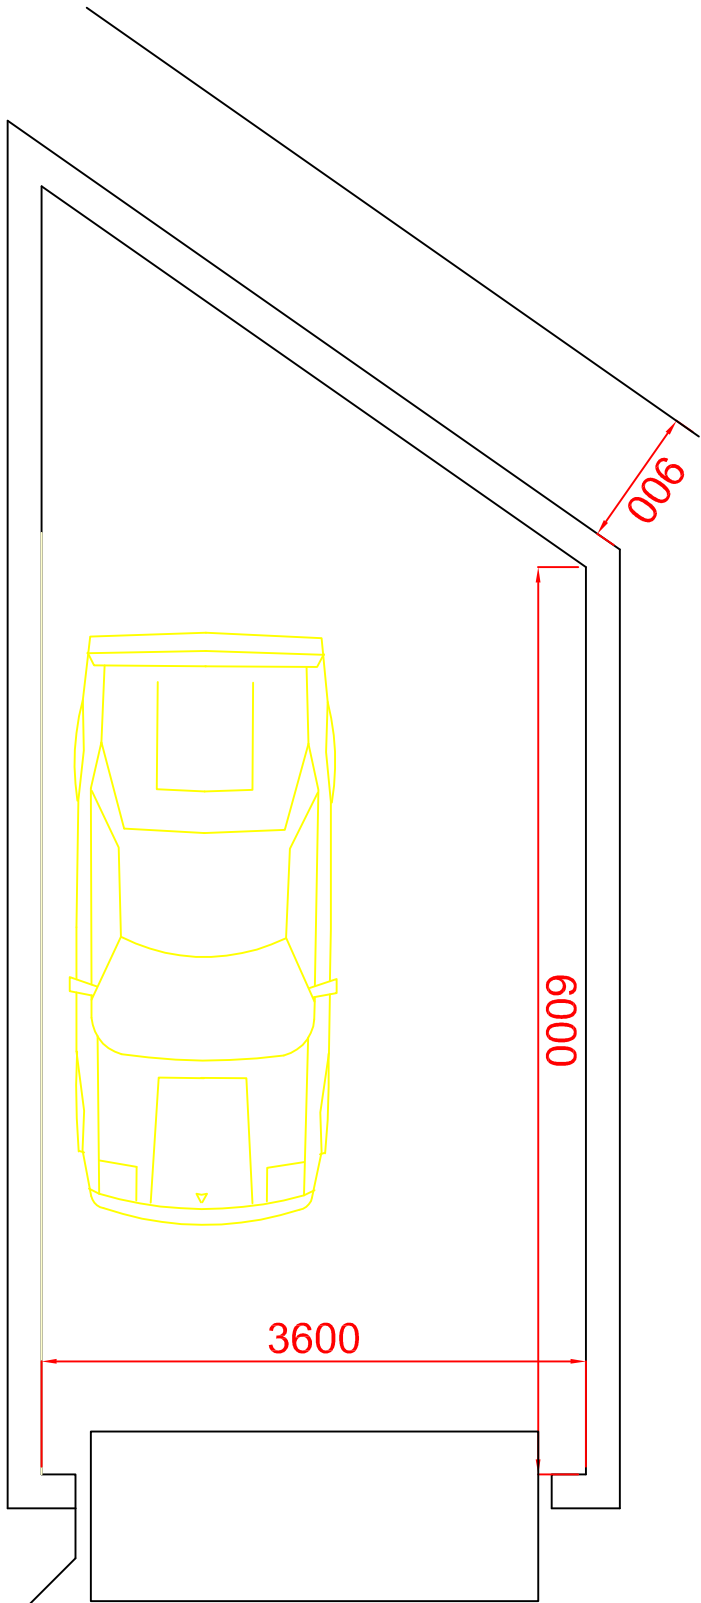


Ground Floor

1/50

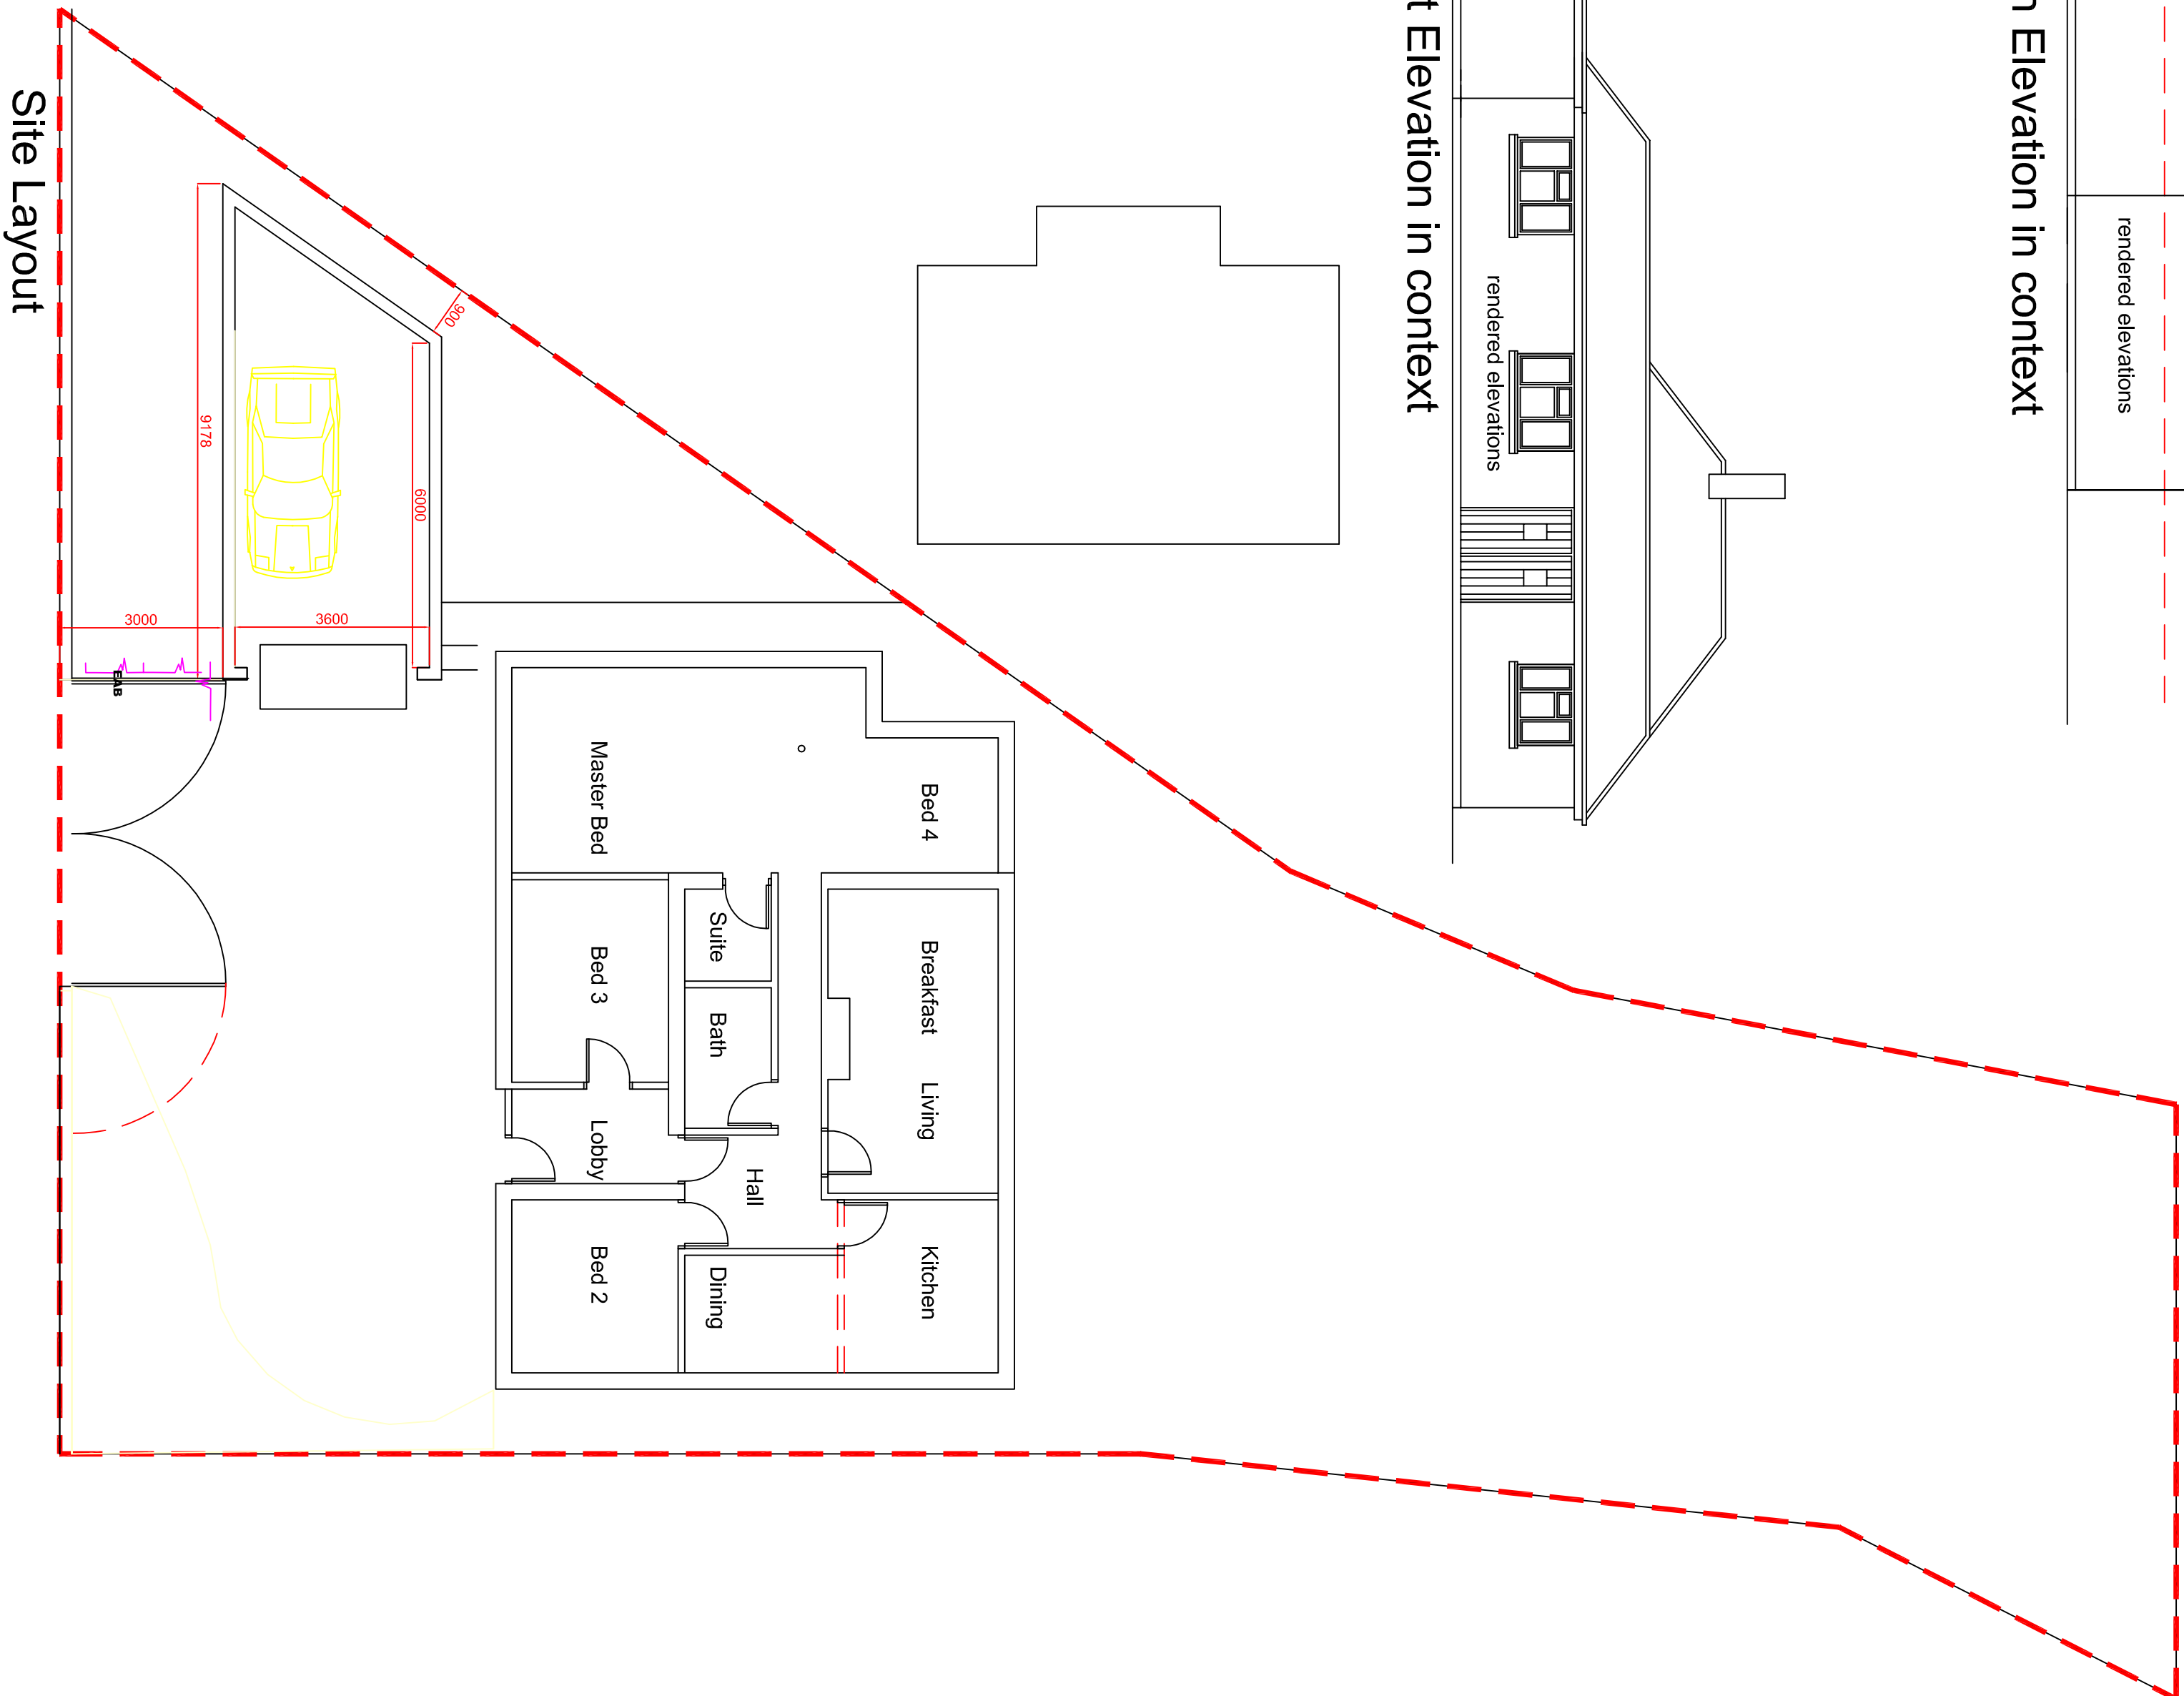

Site Layout

 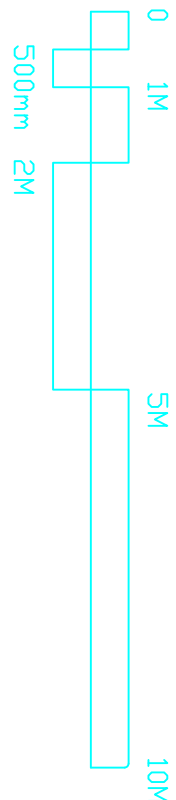

REVISION B: SCHEME AMENDED - 24-04-12 - PG		REVISION A: RDP HEIGHT REDUCED AND FOOTPRINT REDUCED 600mm - 19-04-12 - PG	
SCALE		TITLE	
1/100		Proposed Garage & Playroom	
DATE		1, North Shore Road	
Mar. 12		Hayling Island	
AUTHOR		DETAIL	
PG		General Arrangement	
DRAWING No		12/1001	
PETER GALLOWAY PARTNERSHIP		BURGAN HOUSE, 8/10 EAST STREET, HAYLING, HAMPSHIRE PO9 1AD	
TEL 02392 472650		FAX 02392 472702	