
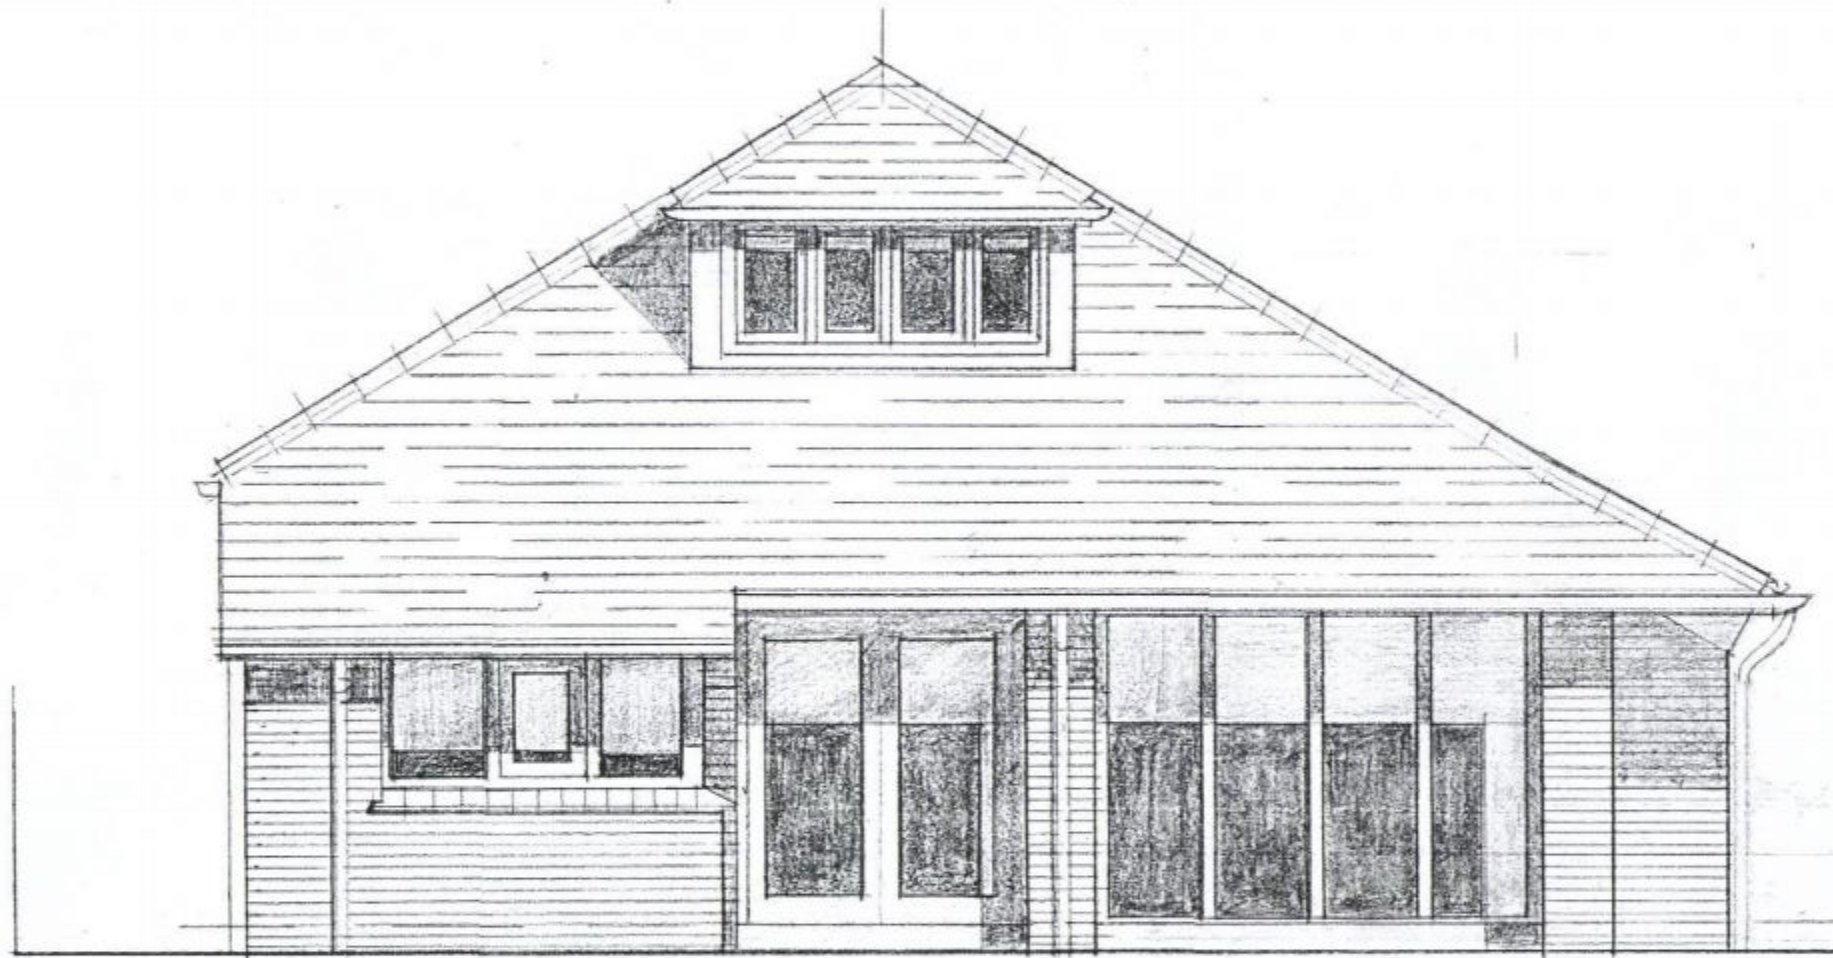


APPROVED

HAVANT BOROUGH
COUNCIL

08 AUG 2011

RECEIVED

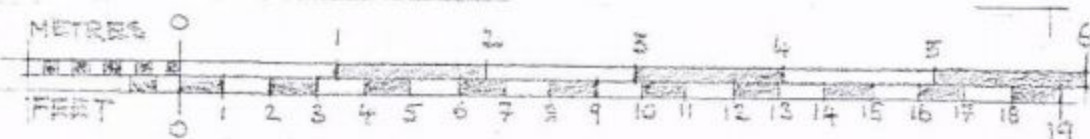

ALTERATIONS TO 20 ORCHARD ROAD HAVANT
WEST ELEVATION AS PROPOSED

SCALE 1:50 DATE MAY 2011 DWS N° AP004/