



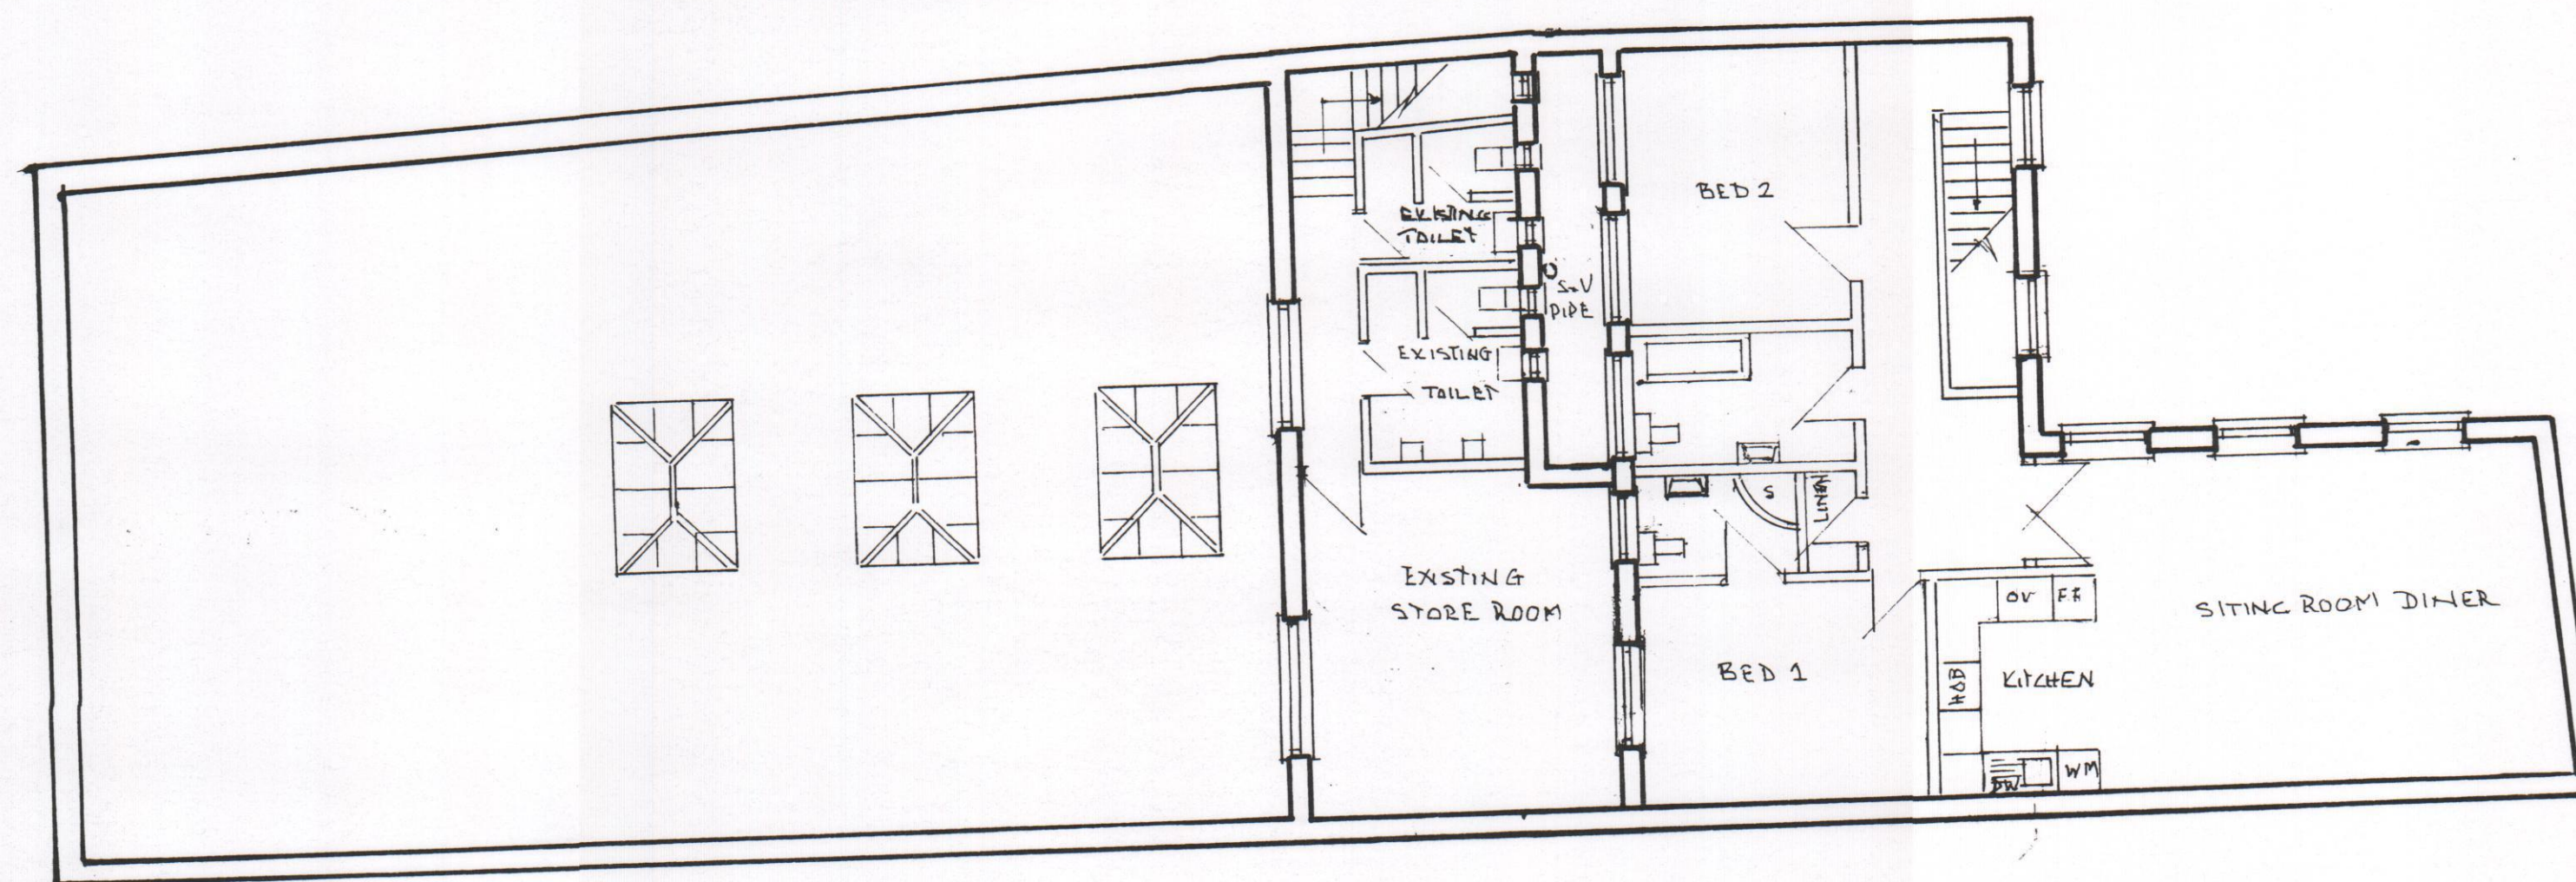


EXISTING FLAT ROOF

PROPOSED 1st NO FIRST FLOOR FLAT

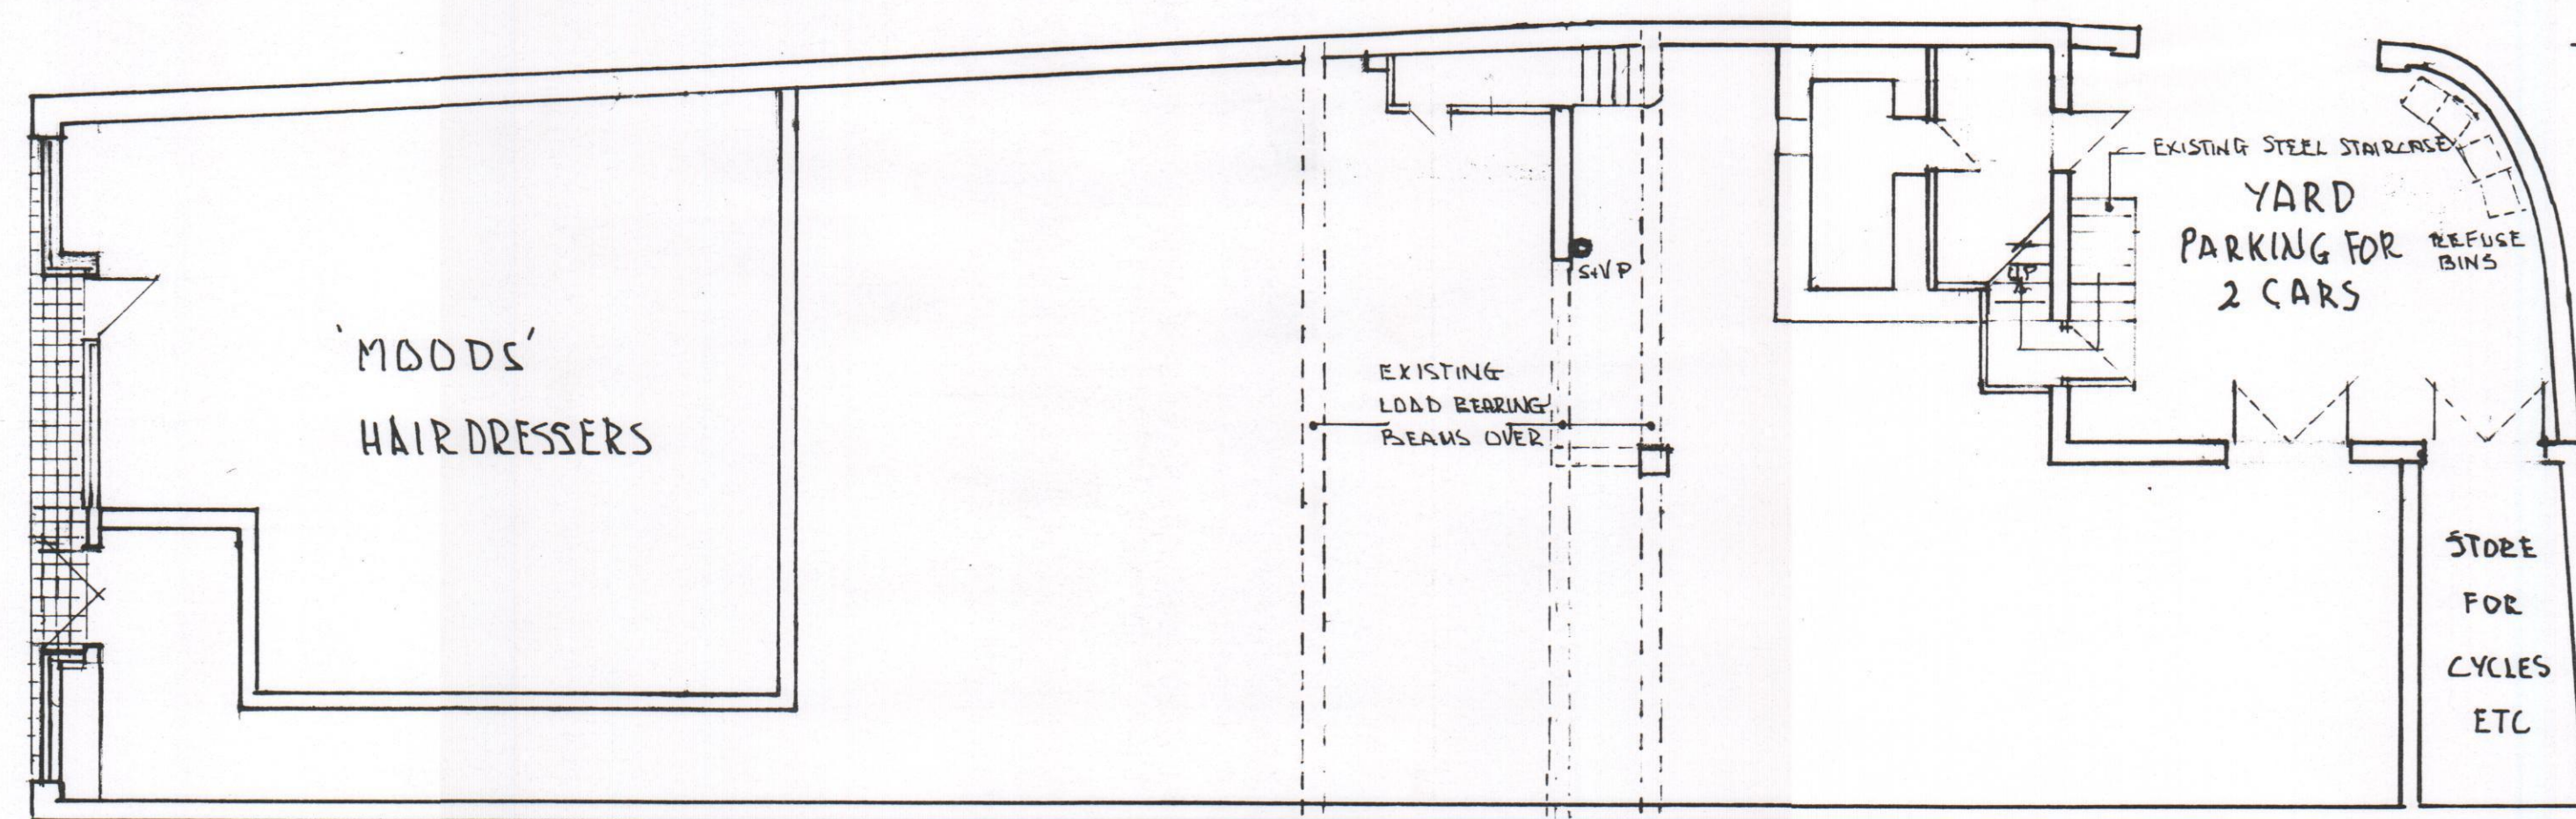


EXISTING GROUND FLOOR PLAN

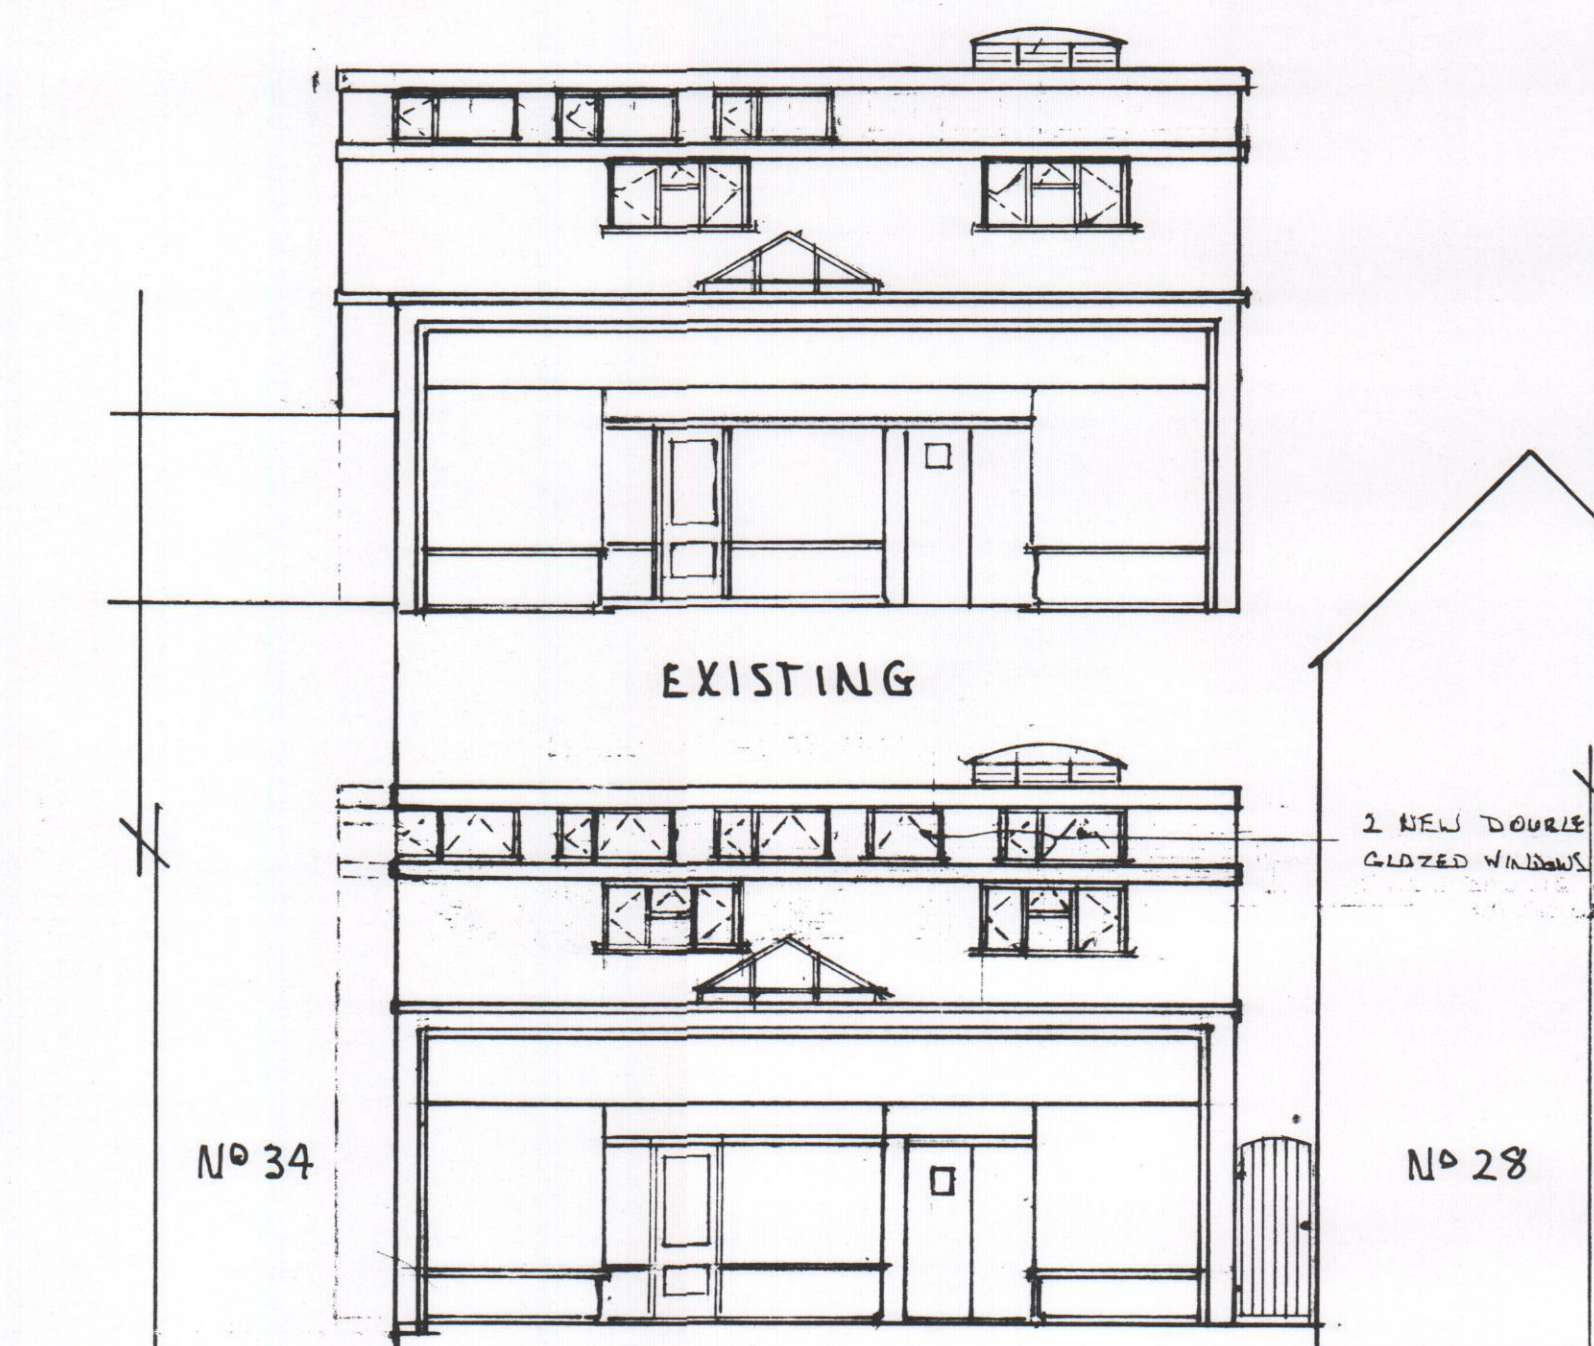


PROPOSED
NORTH ELEVATION FACING EAST STREET



SOUTH ELEVATION FACING TWITTENS WAY

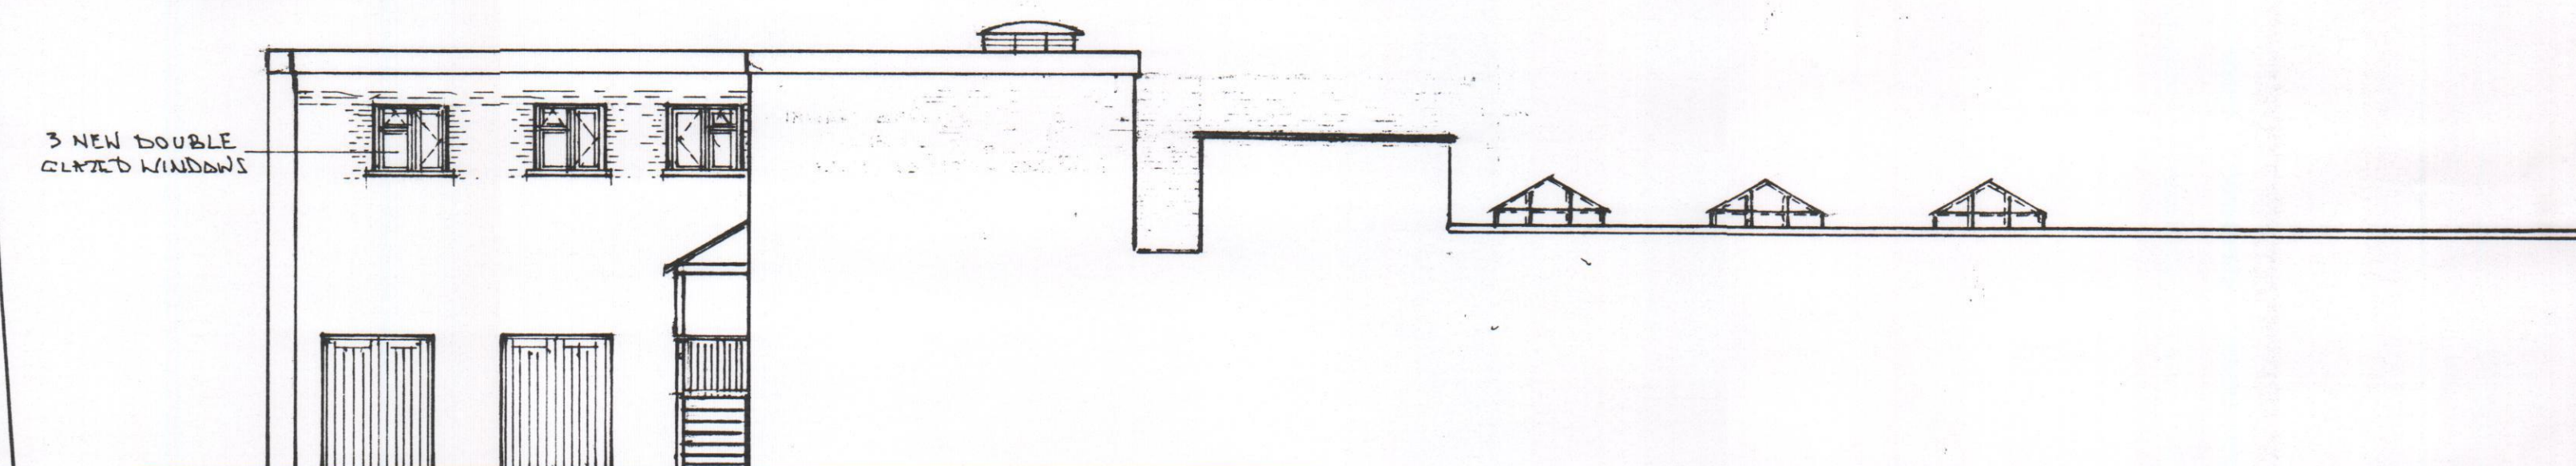


EAST ELEVATION FACING TWITTENS WAY

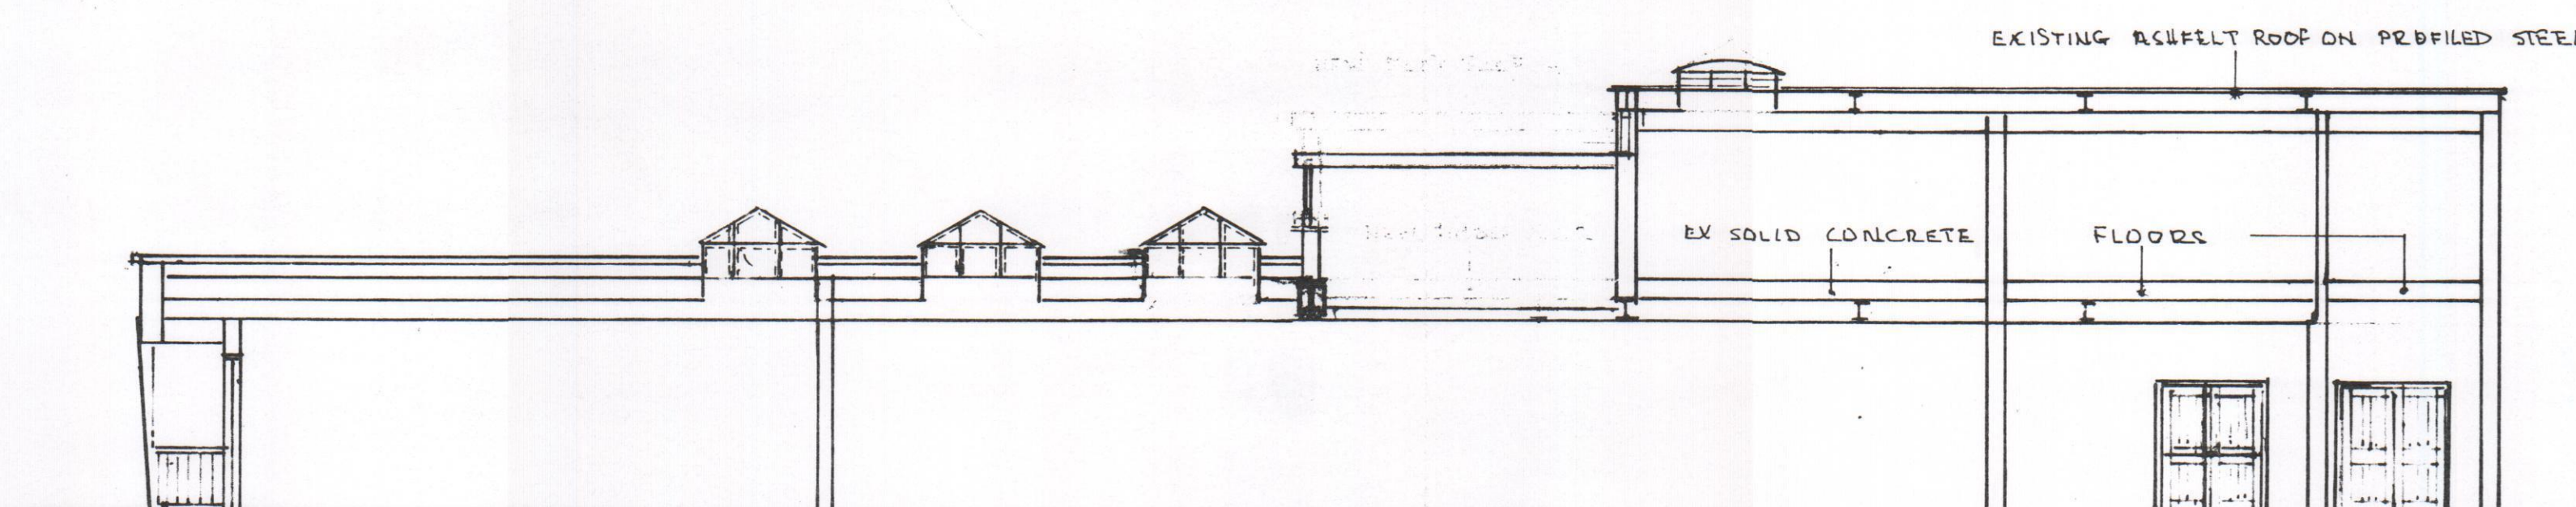

PROPOSED ALTERATIONS TO
PROVIDE 1st NO FIRST FLOOR FLAT AT 30-32 EAST STREET HAVANT

EXISTING SECTION THROUGH

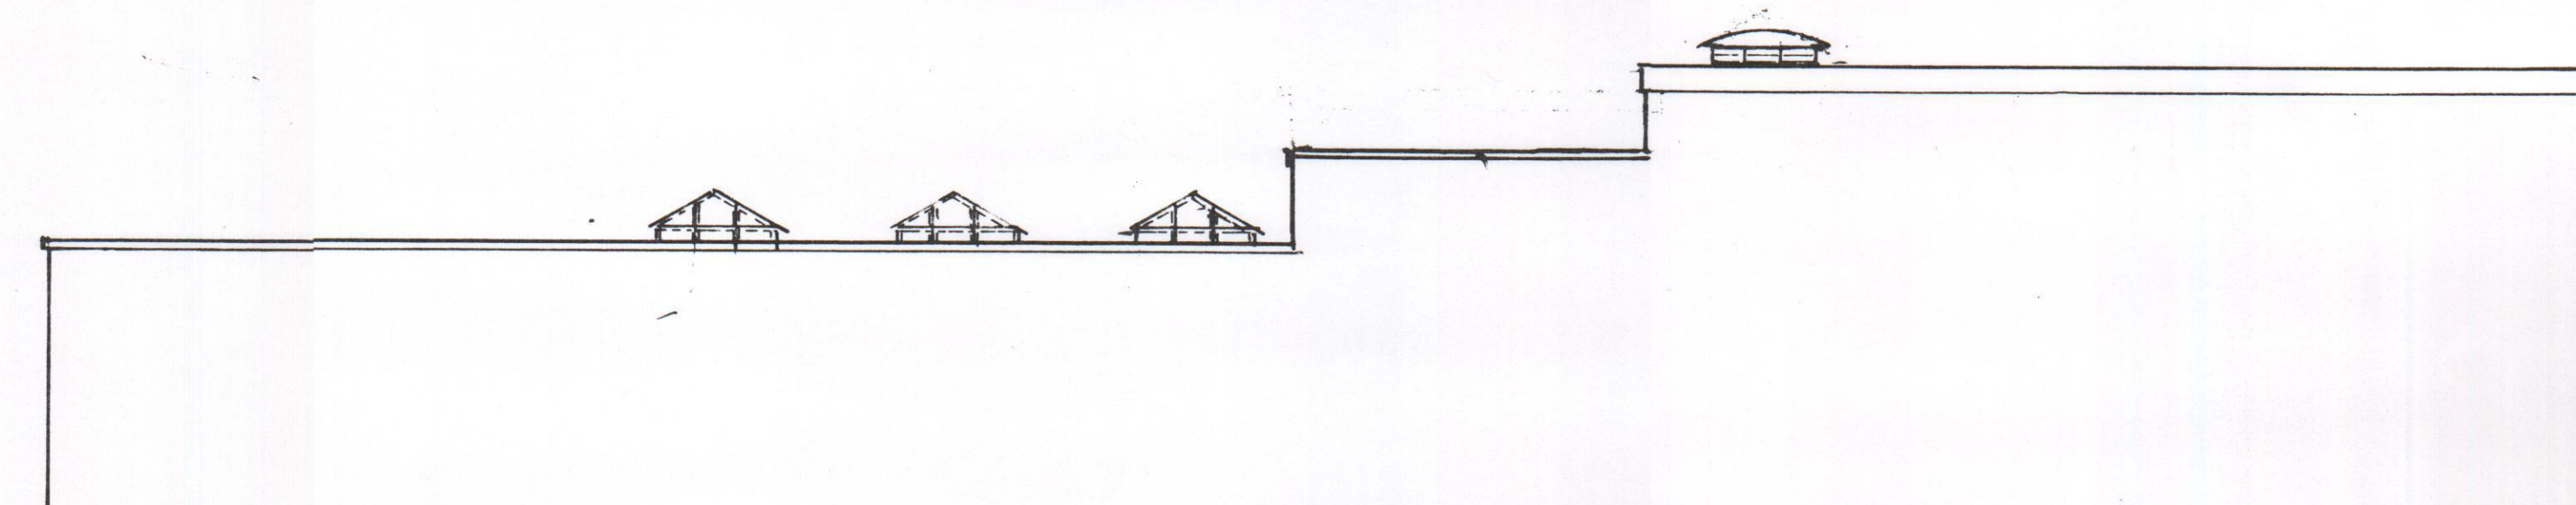

WEST ELEVATION

NOTES

FLOORS + CEILINGS TO INSULATE TO COMPLY WITH BUILDING REGULATIONS

FLOOR AREAS

FLAT 1 100 SQ. METRES

ALL WORK TO BE CARRIED OUT TO COMPLY WITH BUILDING REGULATIONS

SCALE 1:100