





Existing Front Elevation @ 1:100 Scale




Existing Rear Elevation @ 1:100 Scale
(No Modifications Are Proposed)

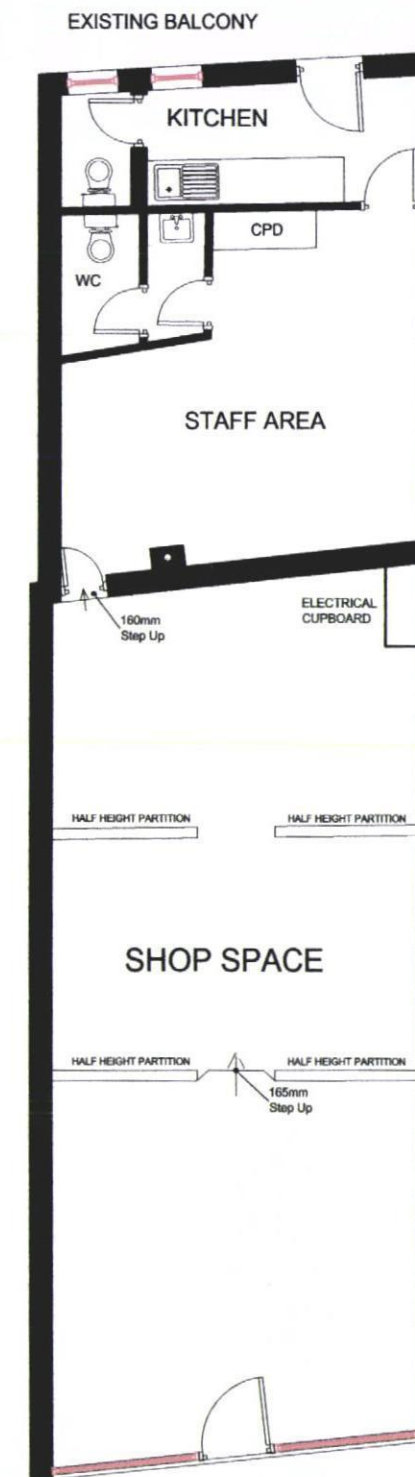

Existing Floor Plan
@ 1:100 Scale

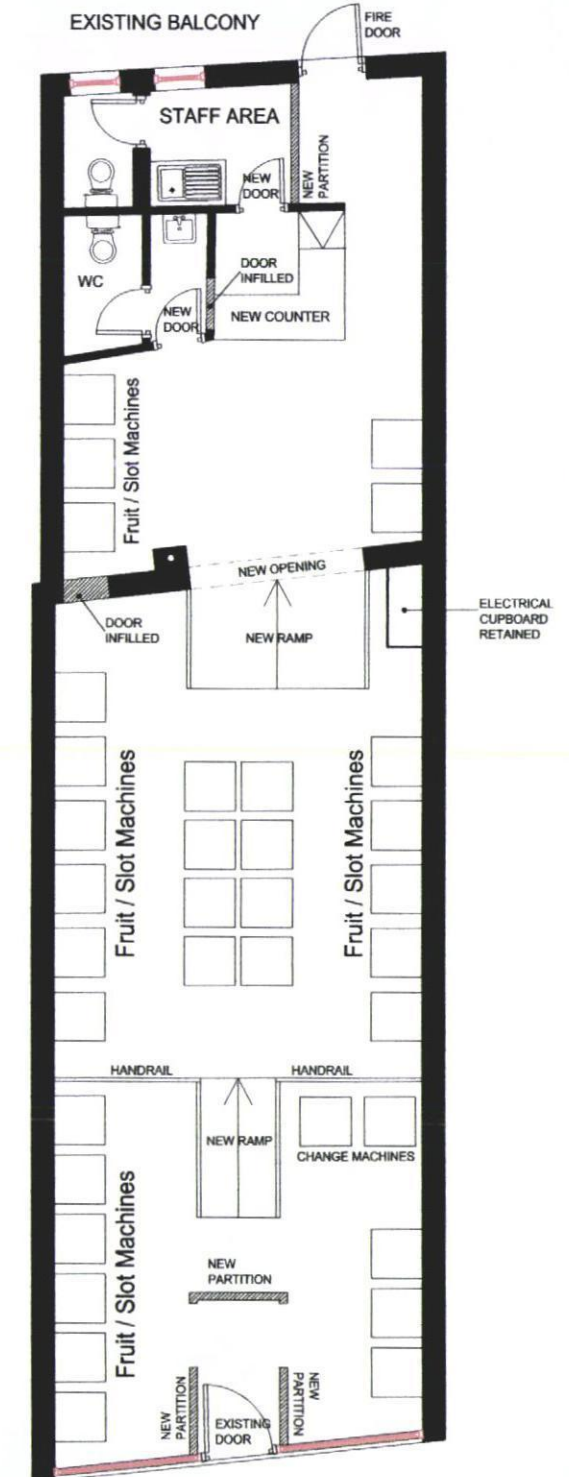

Proposed Floor Plan
@ 1:100 Scale

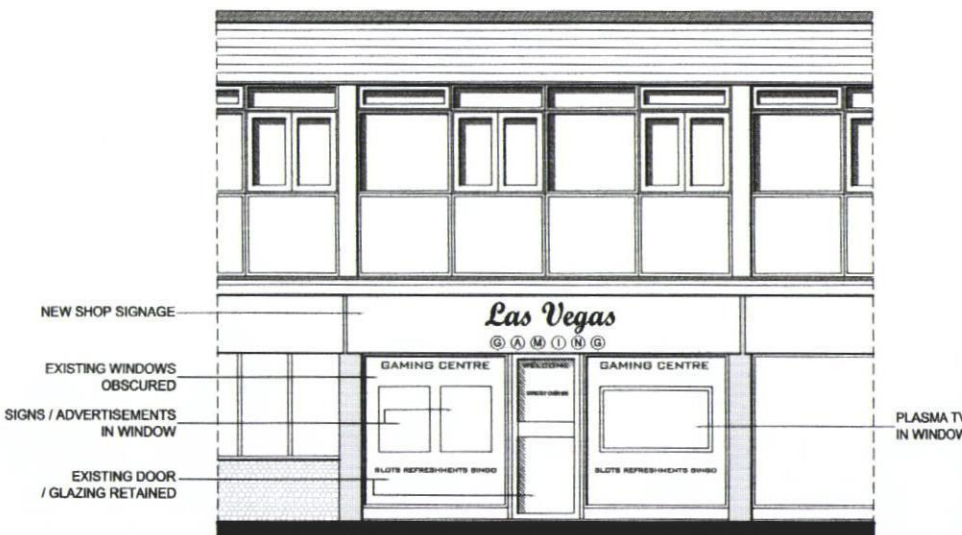

Proposed Front Elevation @ 1:100 Scale



Proposed Shop Frontage @ 1:100 Scale



REV A: Proposed Shop Frontage Revised
Proposed Internal Layout Revised
16-5-12-JAT

GRAHAM ASH ARCHITECTS CHARTERED ARCHITECTS TOWN PLANNING CONSULTANTS 18A MARKET PLACE, ROMSEY, HAMPSHIRE, SO51 8NA. TELEPHONE: 01794 518706 FAX: 01794 511034 EMAIL: info@grahamasharchitects.com WEBSITE: WWW.GrahamAshArchitects.com			TITLE: Existing & Proposed Plans / Elevations	
DESIGNED BY	DATE	DRWN / DTALD BY		
GA	15-5-12	JAT		
SCALE	PLOTTED	REV.		
1:100	16-5-12	A		
CLIENT: Auto Play Ltd			0 1 2 3 4 5m	
PROJECT: Adult Gaming Centre 2 Queens Parade The Precinct Waterlooville PO7 7EB			PURPOSE OF ISSUE: ☒ Information ☐ approval ☐ tender ☐ construction	
DWG. NO.			12:024:02 REV A	