




FIRST FLOOR PLAN

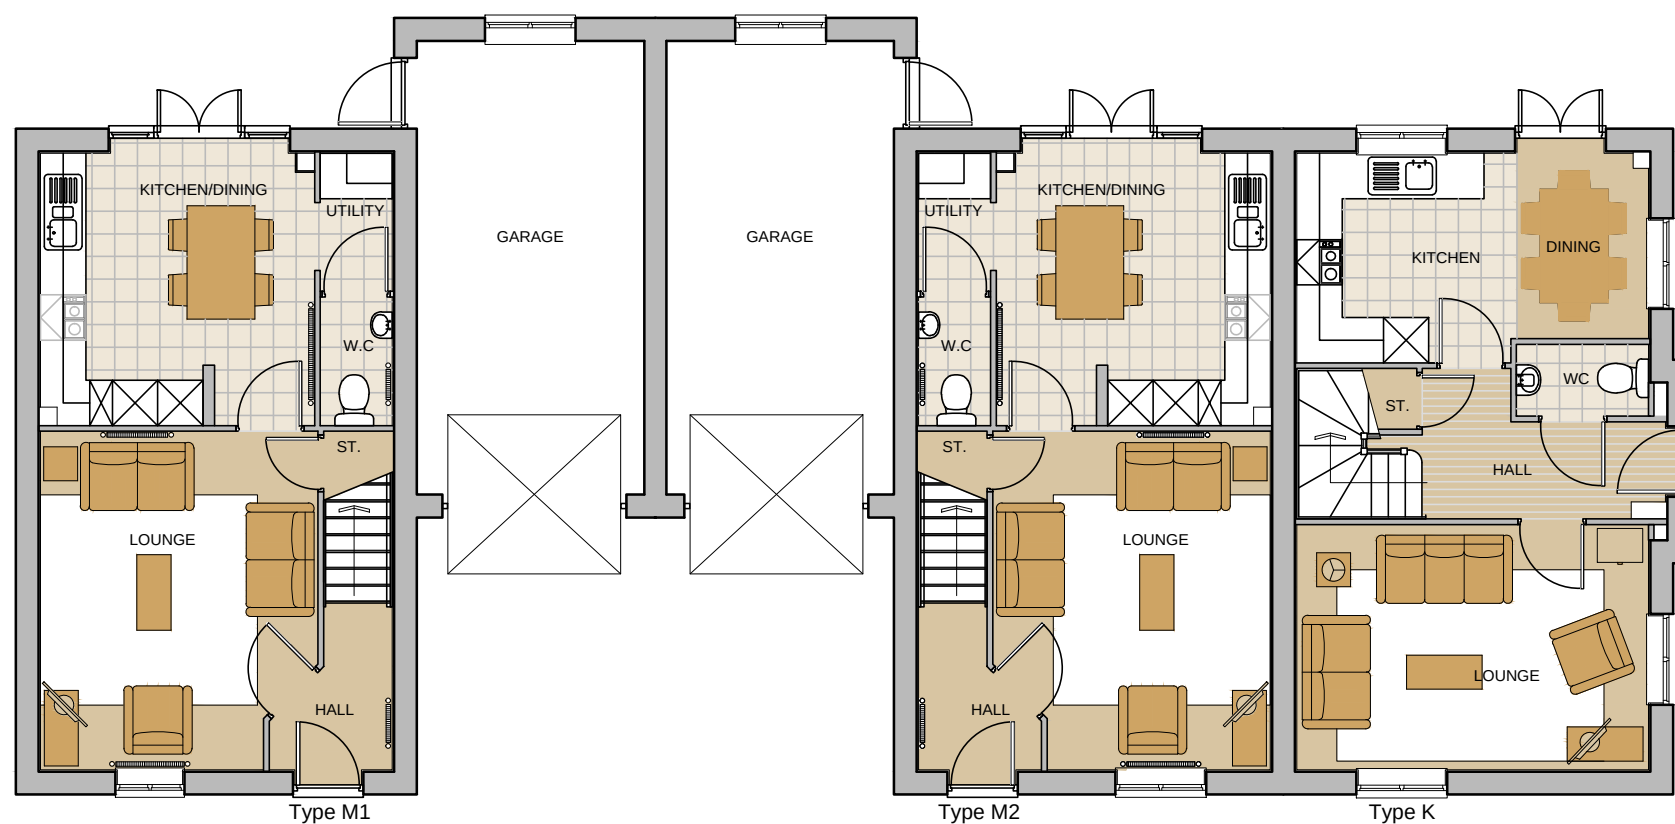

GROUND FLOOR PLAN

0m 1m 2m 3m 4m 5m
SCALE 1:100

House Type M1-M2-K

BLOOR HOMES
this drawing is copyright.

New Lane
Havant

Jan 2012
1:100 @ A3

Plot 1-3 GA Plans

NLH/P1-3/01