

17 Hollow Lane Hayling Island PO11 9AA

Proposed addition of Bedrooms and Bathrooms to North 1st Floor and single storey extension to West side


Drawn: C.R.Warne

PP-01797707/FFPlan

Issue B

Date: 12/02/2012

Existing First Floor Plan

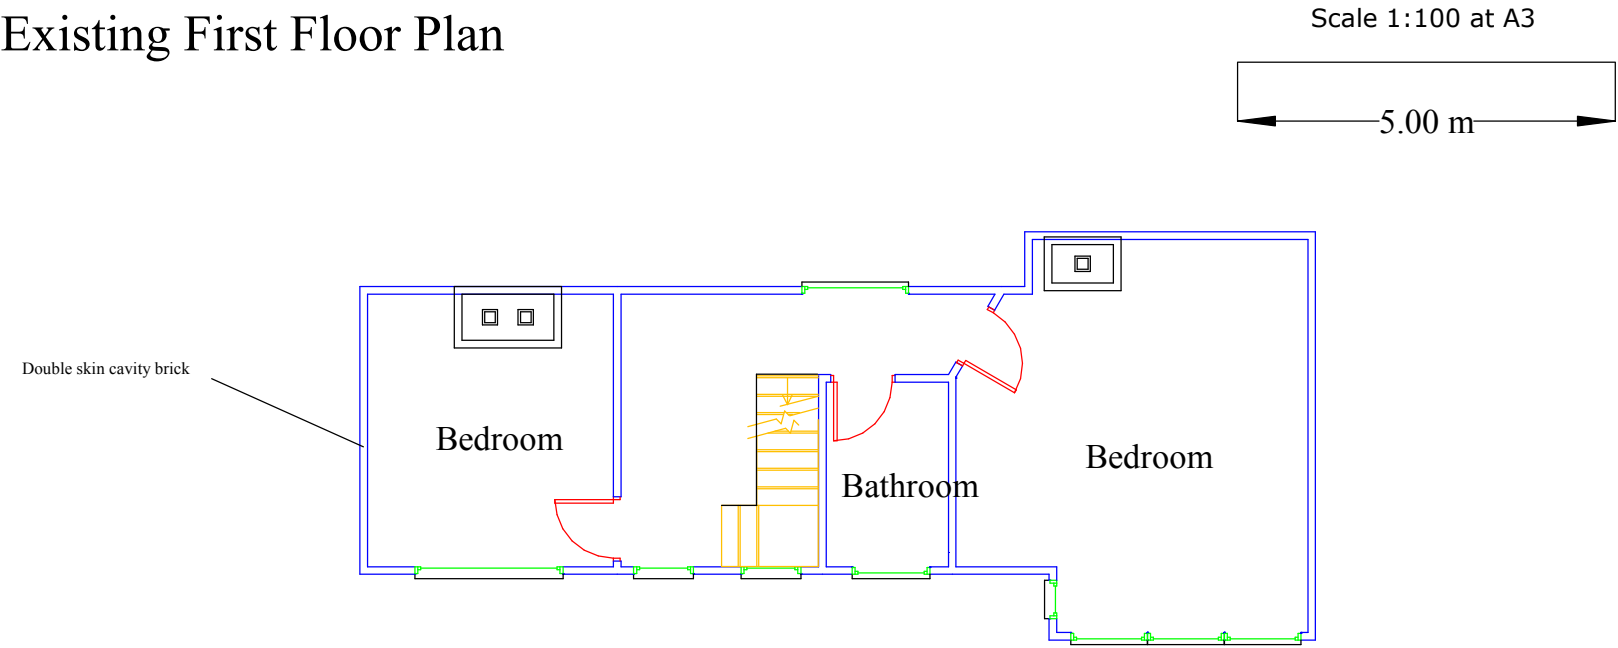

Proposed First Floor Plan

