



MATERIALS SCHEDULE

- EXTERNAL WALLS - FACING BRICKWORK WITH FEATURE SOLDIER COURSING AND BANDING.
- ROOF - DARK BROWN PLAIN CONCRETE ROOF TILES WITH CONTRASTING TERRACOTTA HALF ROUND RIDGE TILES.
- SOFFITS - SOFTWOOD TONGUE AND GROOVE BOARDING.
- FASCIA - SOFTWOOD FINISHED IN DARK BROWN.
- RAINWATER GOODS - BLACK PVC-U
- ESCAPE DOORS - STEEL DOORSET FINISHED IN MID GREY
- SHOPFRONT (CONVENIENCE STORE) - ALUMINIUM FRAMES FINISHED IN MID GREY.
- SHOPFRONT (PHARMACY) - ALUMINIUM FRAMES FINISHED IN DARK GREEN.

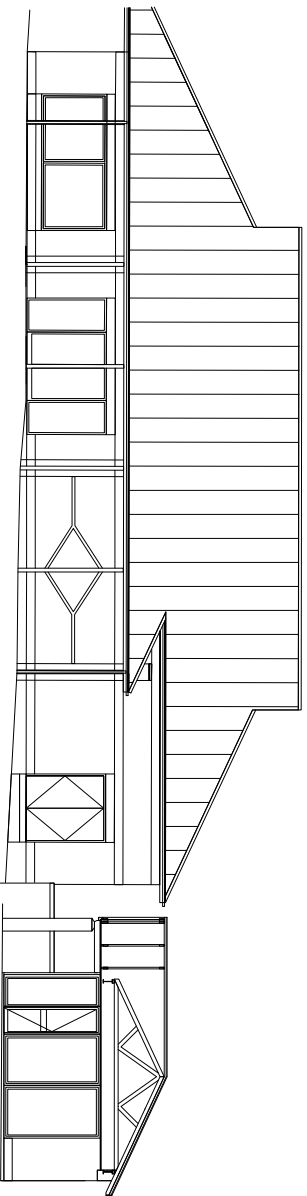


ELEVATION A


STREET SCENE ELEVATIONS - 1:200

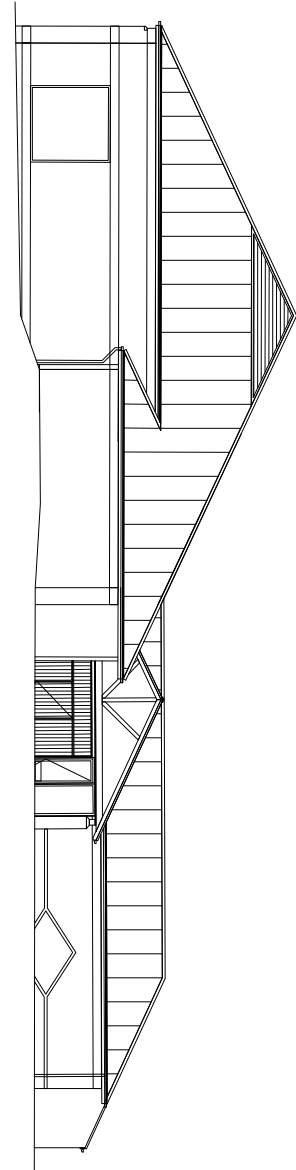


ELEVATION B

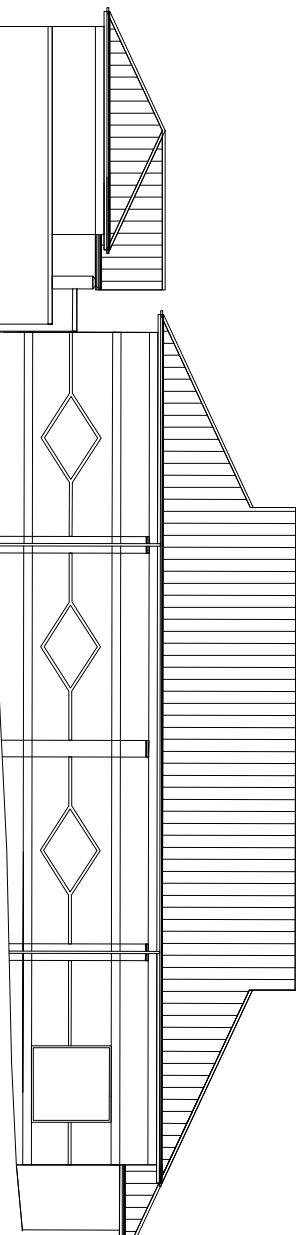


ELEVATION C

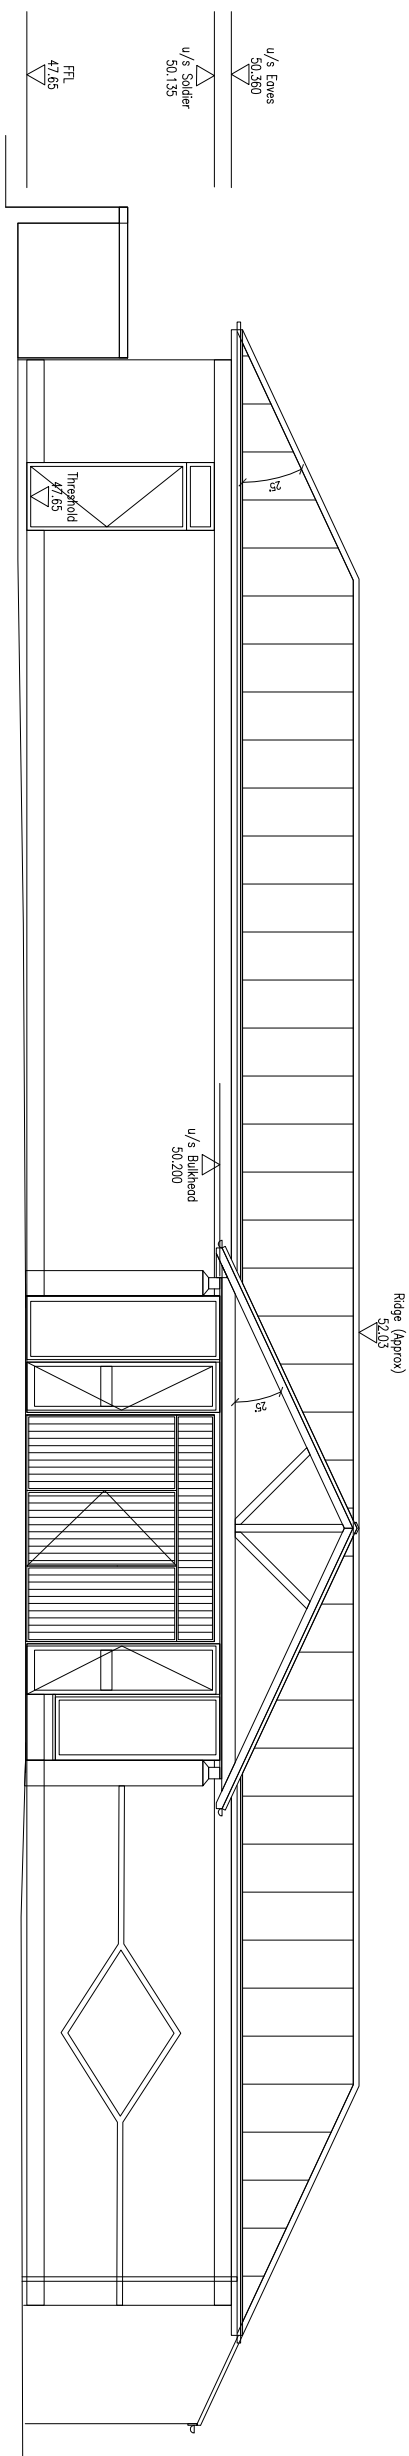


UNIT 2 AND 3 - NORTH WEST ELEVATION - 1:100

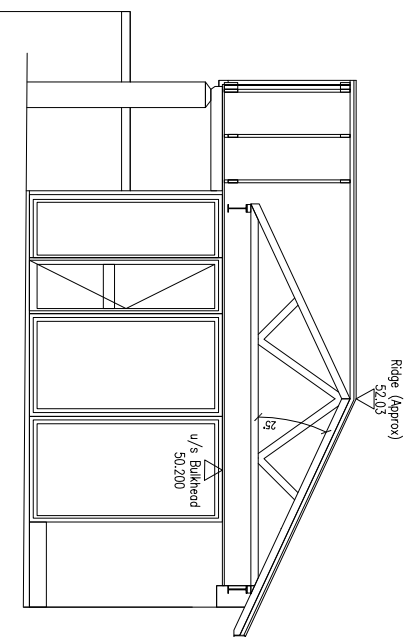


UNIT 2 AND 3 - SOUTH WEST ELEVATION - 1:100

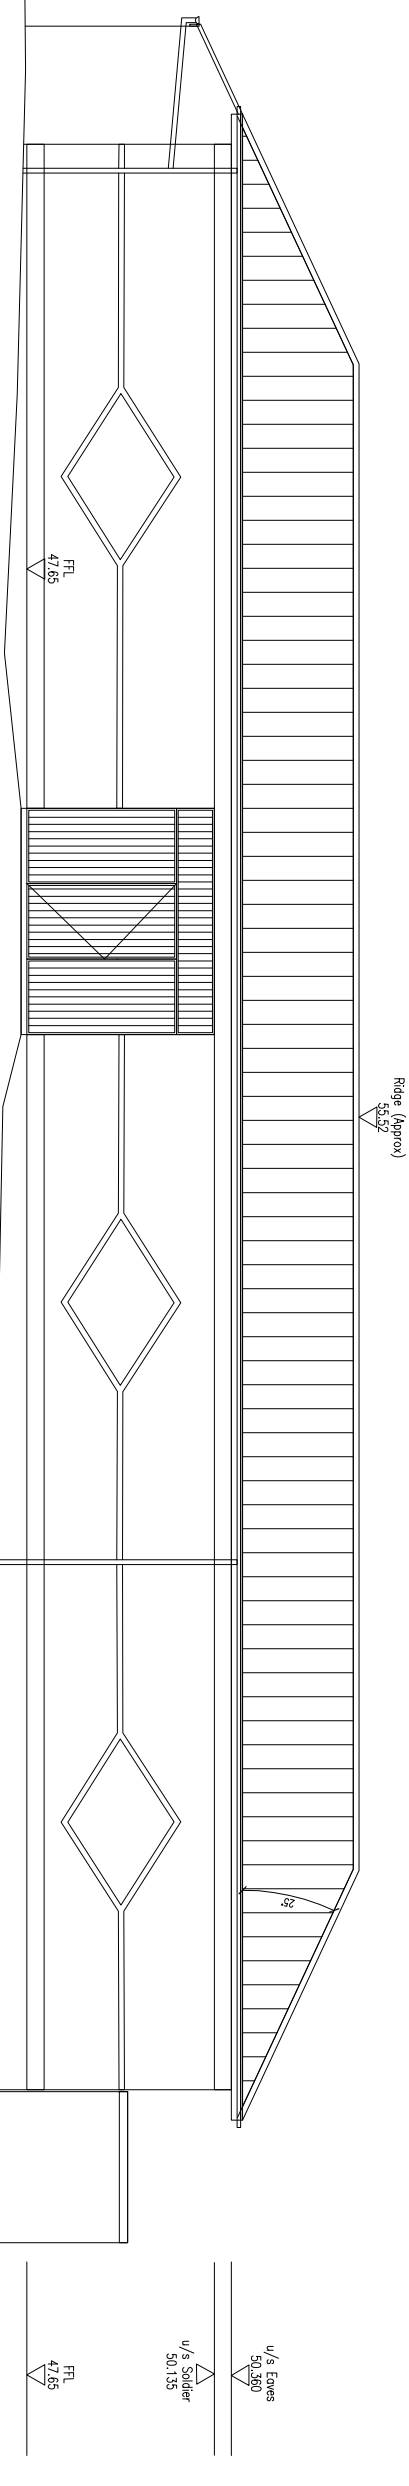


UNIT 2 AND 3 - SOUTH EAST ELEVATION - 1:100

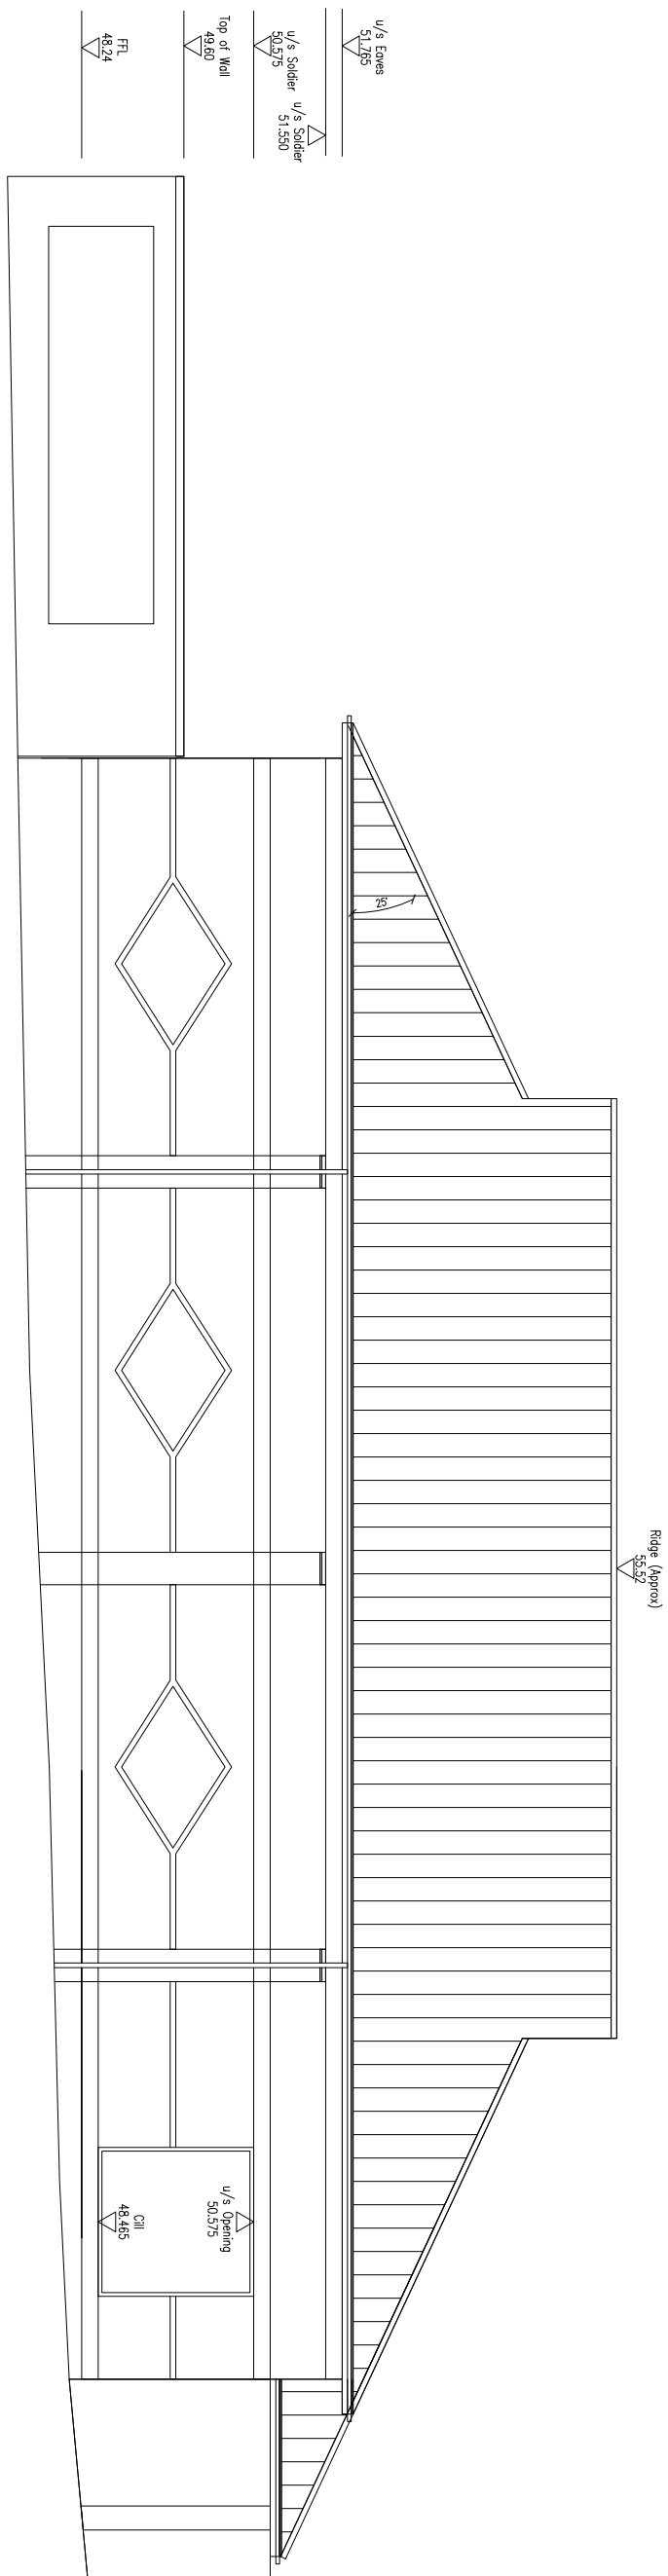


UNIT 1 - NORTH EAST ELEVATION - 1:100

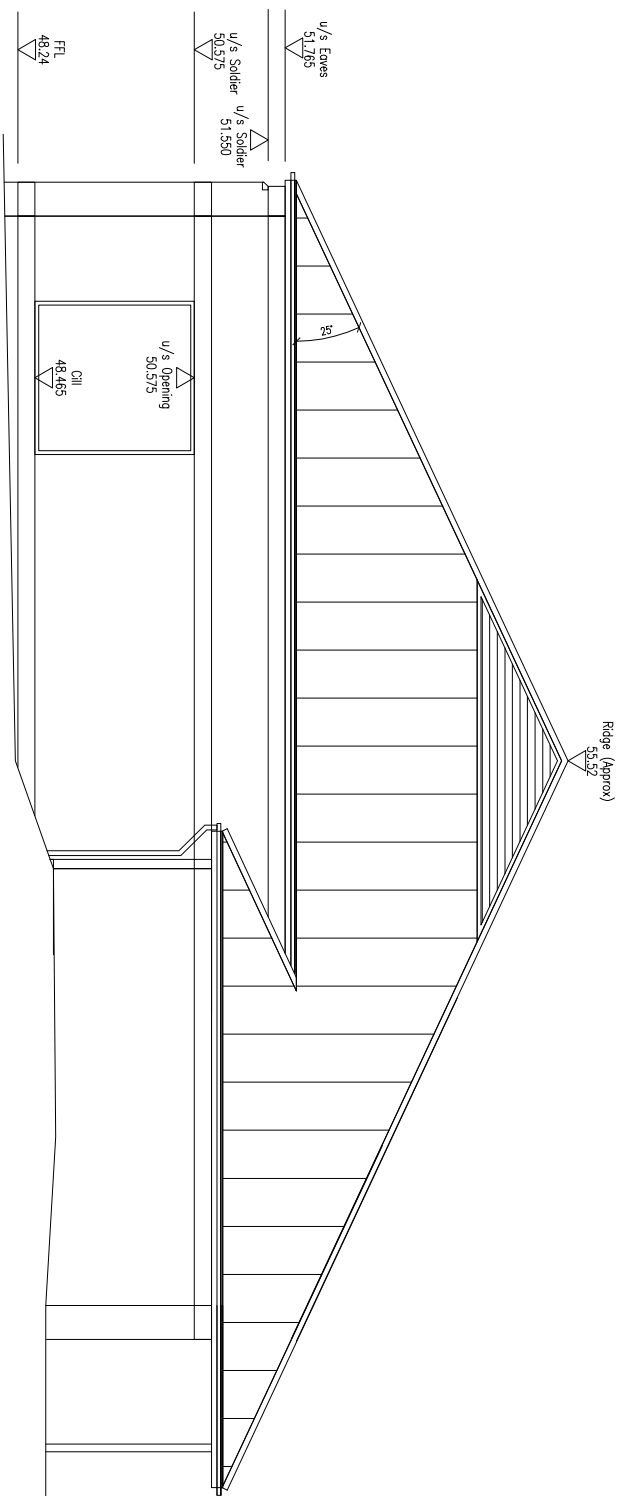


UNIT 1 - NORTH WEST ELEVATION - 1:100

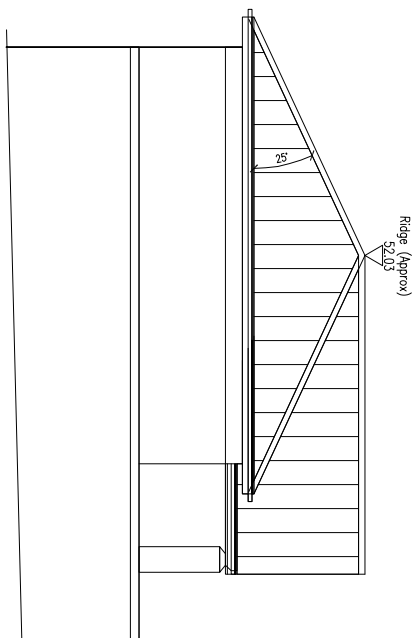


UNIT 2 AND 3 - NORTH EAST ELEVATION - 1:100

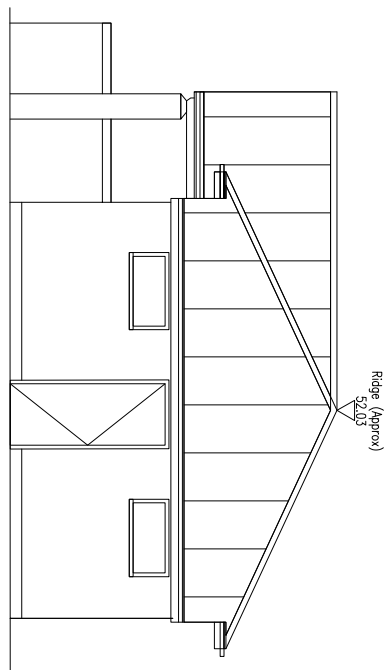


UNIT 2 AND 3 - NORTH WEST ELEVATION - 1:100

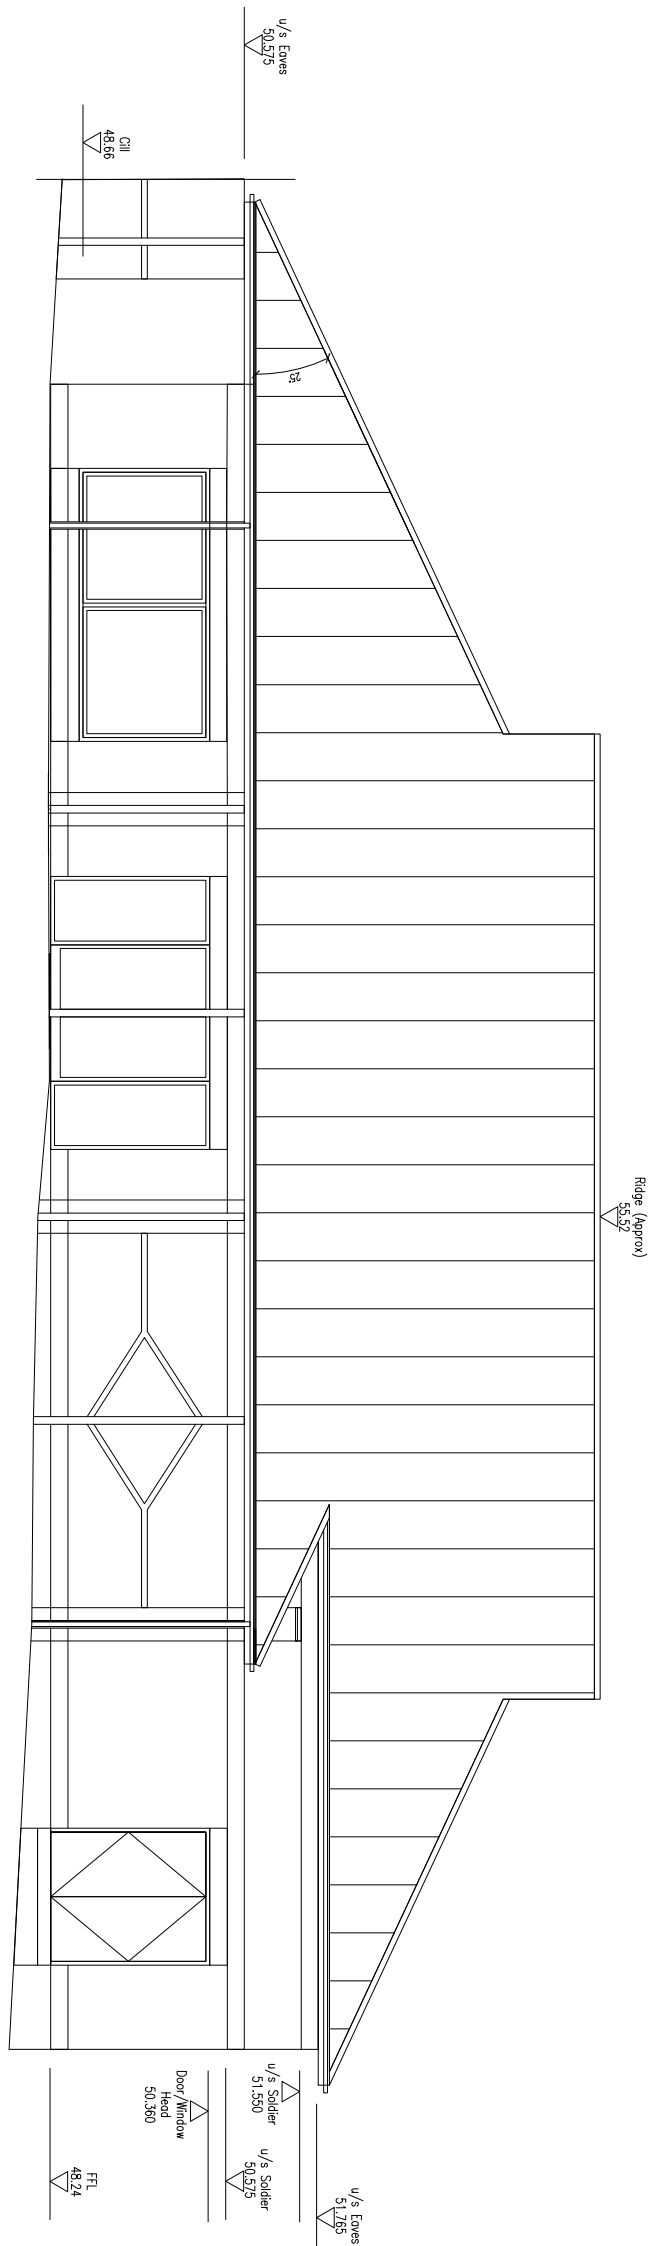

UNIT 1 - SOUTH WEST ELEVATION - 1:100

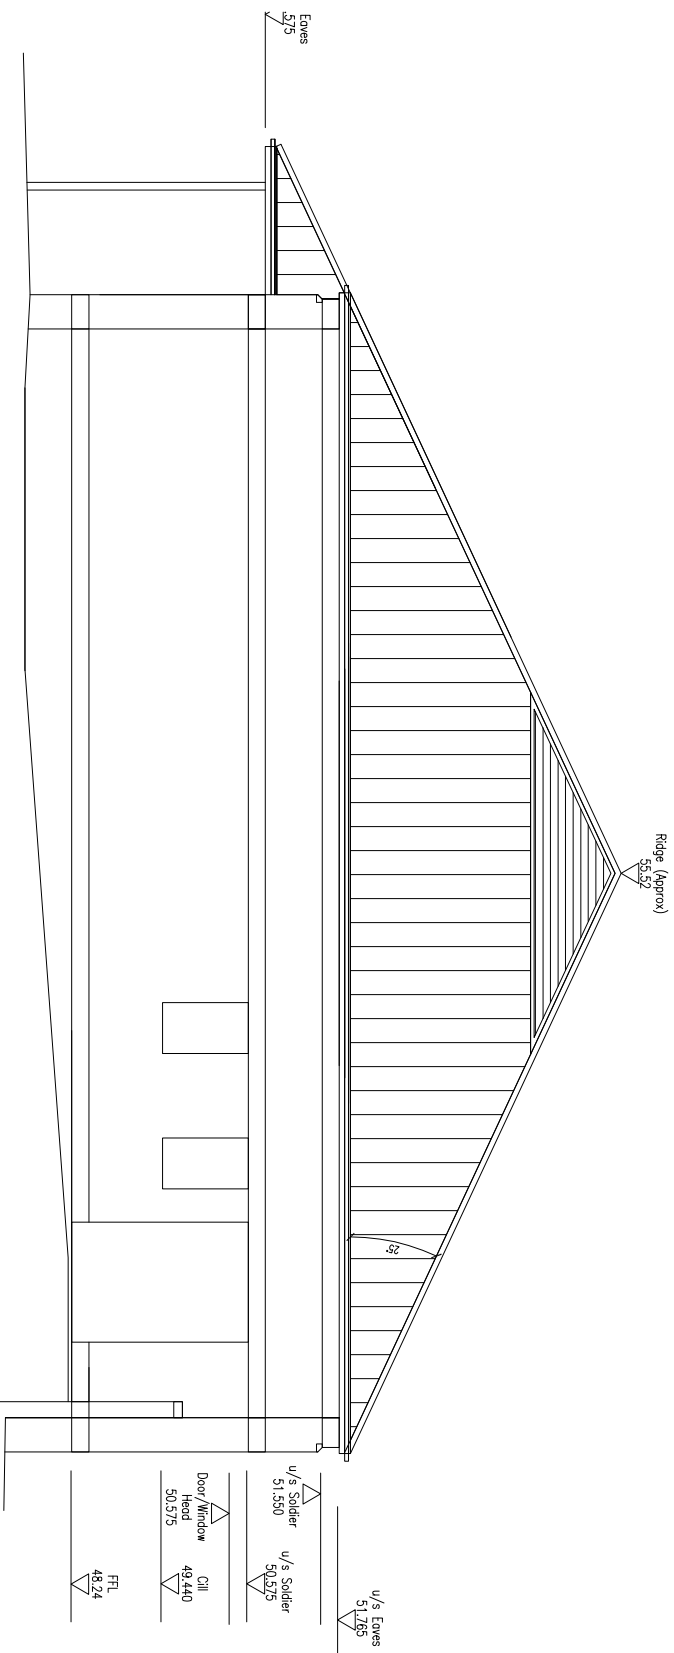

UNIT 1 - SOUTH EAST ELEVATION - 1:100

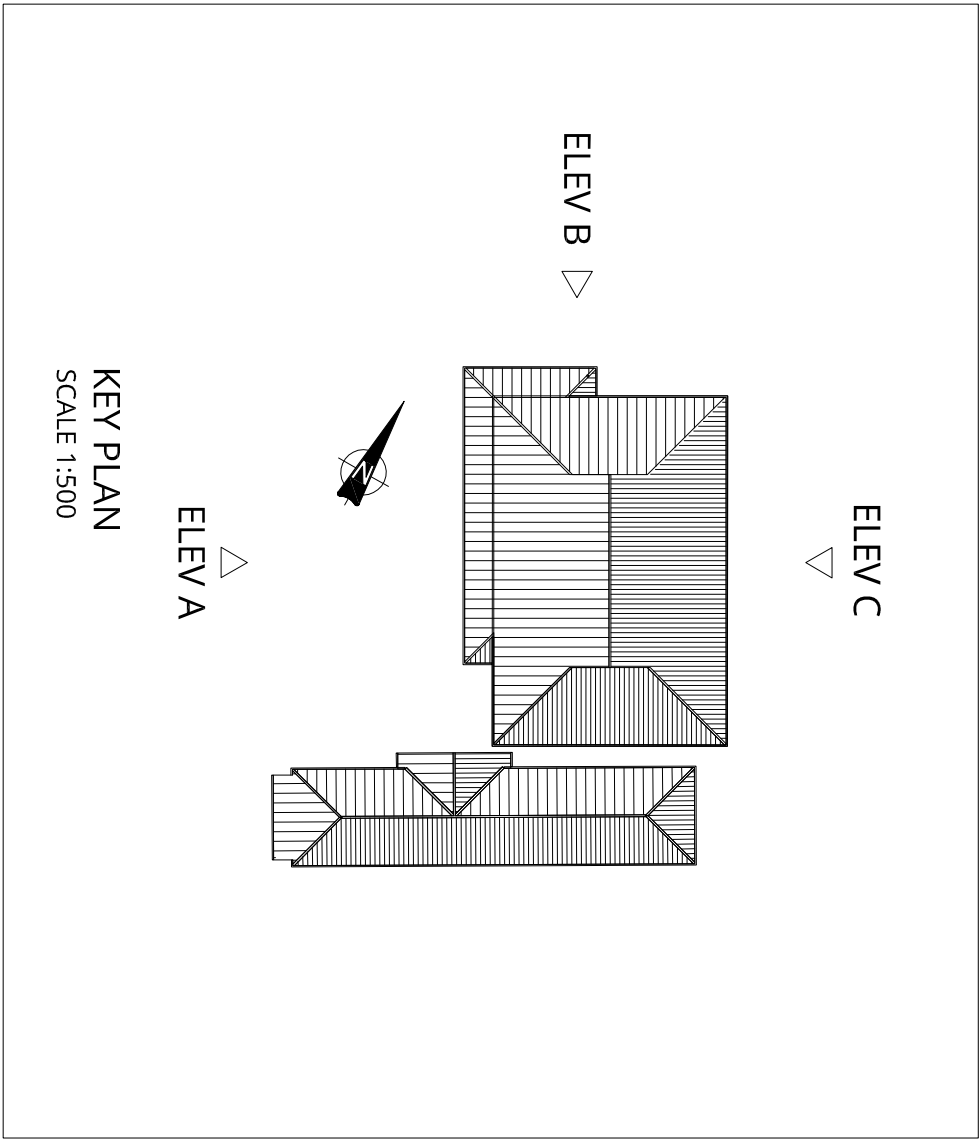

KEY PLAN

SCALE 1:500

SCALE 1:100
0m 1m 2m 4m 6m 8m 10m
0mm 10mm 20mm 40mm 60mm 80mm 100mm

Revision	Description	Date
1	URBANEDGE architecture / master planning / dcs@u	
Client	BROOKTON 2000 LTD	
Project	LAVENDER ROAD LOCAL CENTRE WATERLOOVILLE	
Drawing	LOCAL CENTRE REBUILD PROPOSED ELEVATIONS	
Scale	1:100 & 1:200 @ A1	Drawn TMA
Date	JUN 12	Revision
Project No.	Drawing No.	
1431	URB LR [08] 70 02	A00
PLANNING		