

General Notes	
①	Self-closing F100s Fire Door
②	Self-closing F100 Fire Door
③	Mechanical Extract and Ducting
④	Polythene Wrapped Condy Barrier
⑤	Concrete Pathways
⑥	to Engineer's Design
⑦	Steel Beam to Engineer's Design
⑧	Sound Deadening Quilt Insulation
⑨	Plumbing Connection
⑩	Rainwater Downpipe
⑪	Escape Window
⑫	Smoke detector


No.	Part/Section	Date

Project Name and Address
Proposed extensions to Dunbeath
3 Eastern Road
Havant

Project 008507	Sheet 07
Date 20.10.17	
Scale 1:200	



17 Eastern Parade, Fareham,
Hants PO16 0RL
d.design@btiscall.co.uk
07742720557 01329 221329

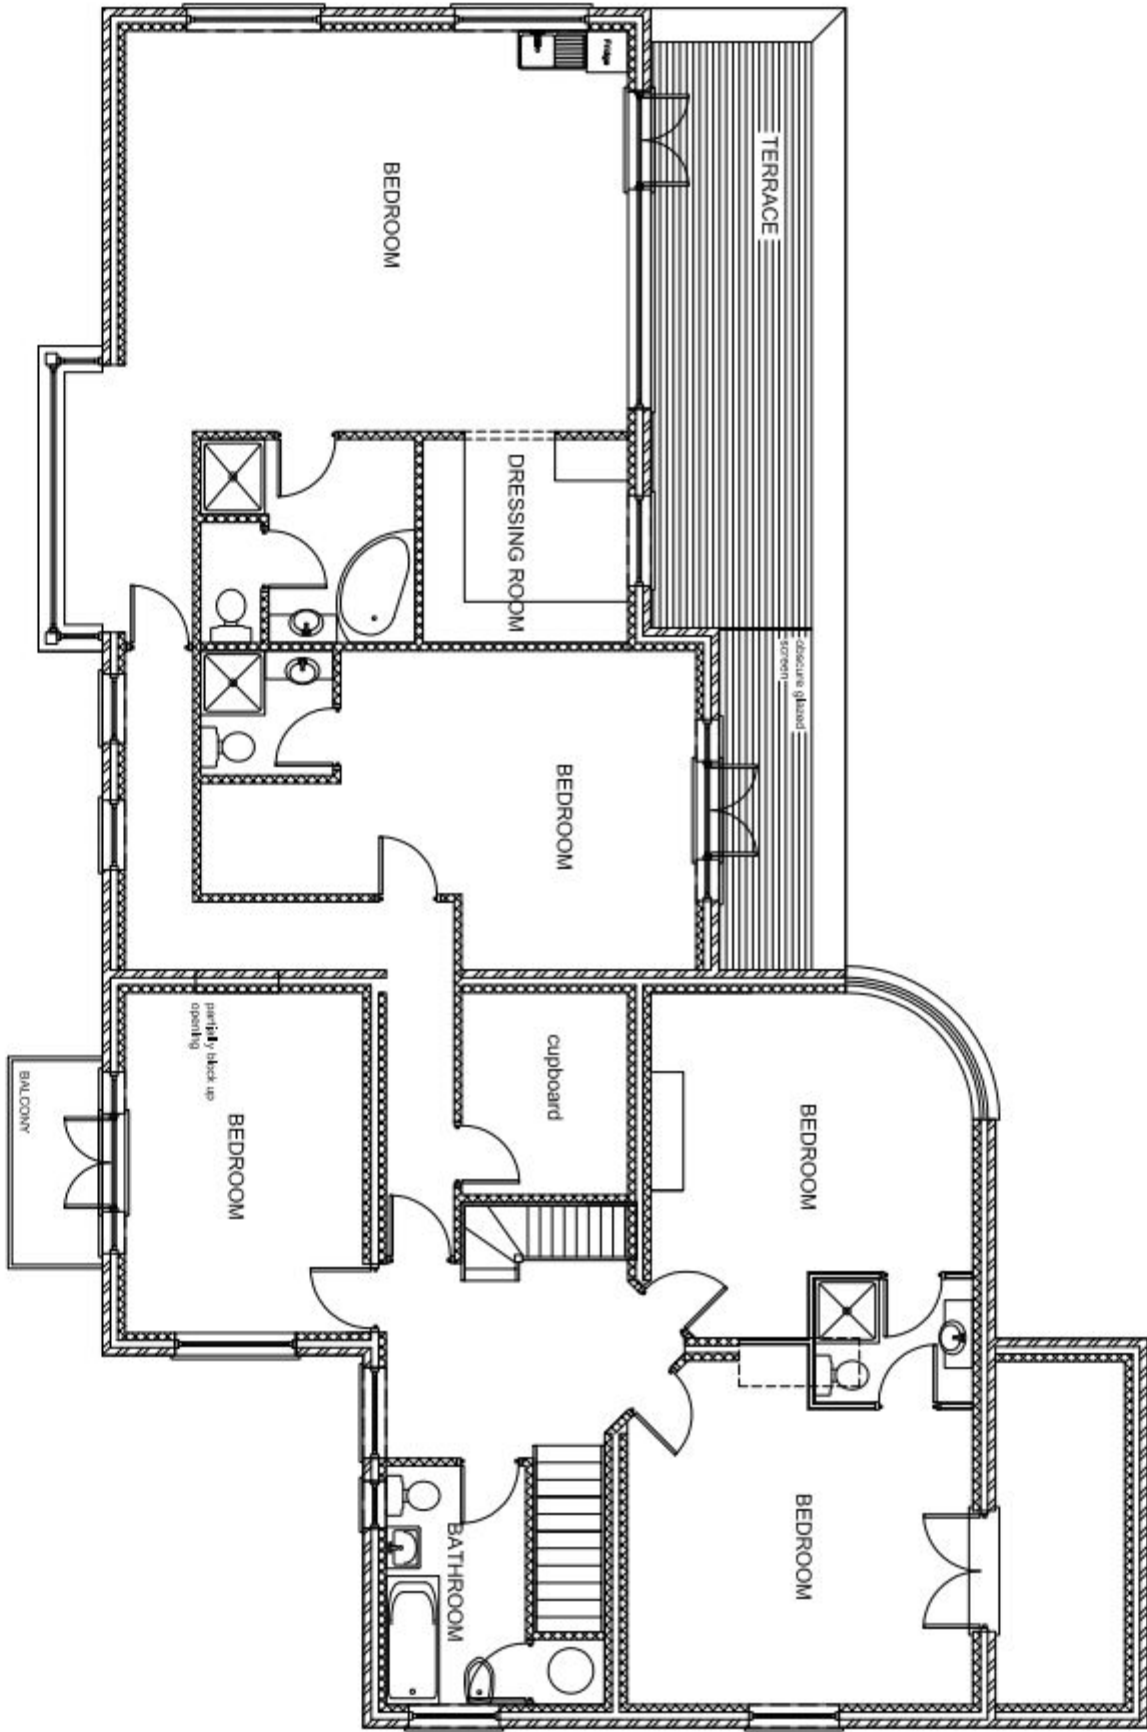

FIRST FLOOR PLAN

Plans 1:100