



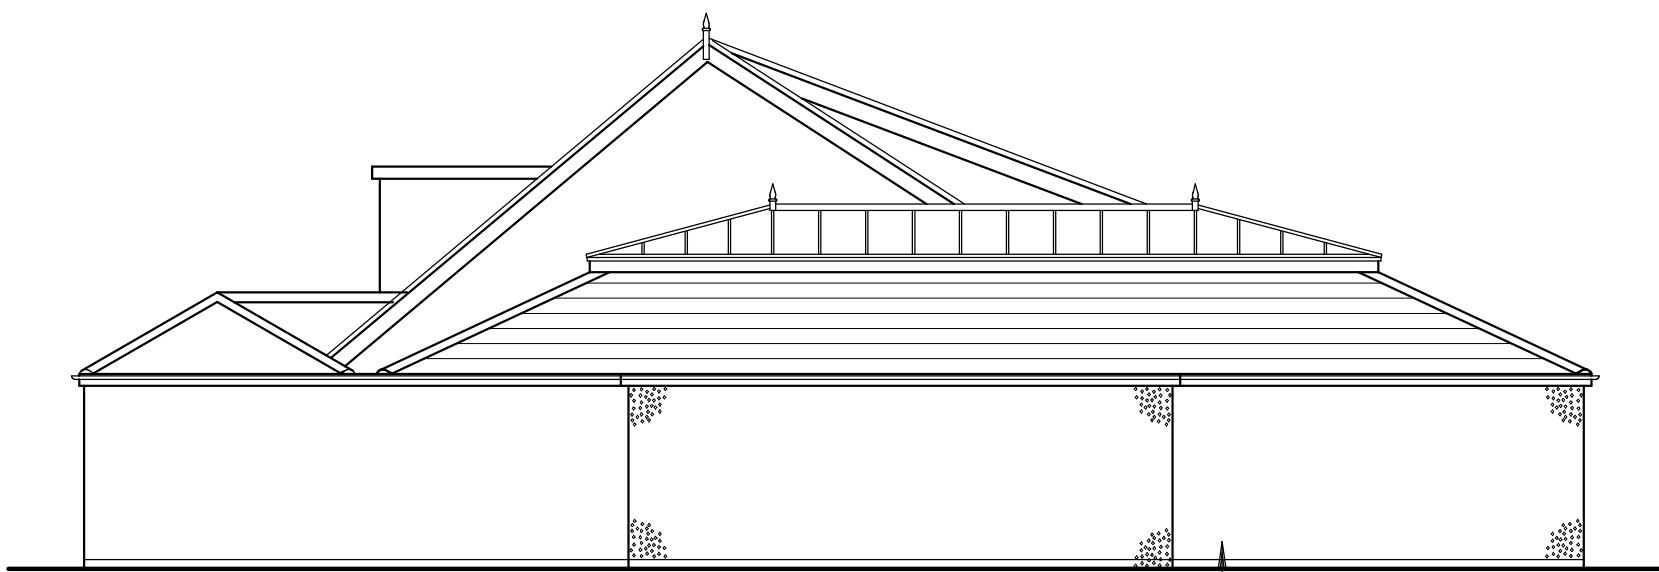



Side Elevation (South)




Rear Elevation (West)

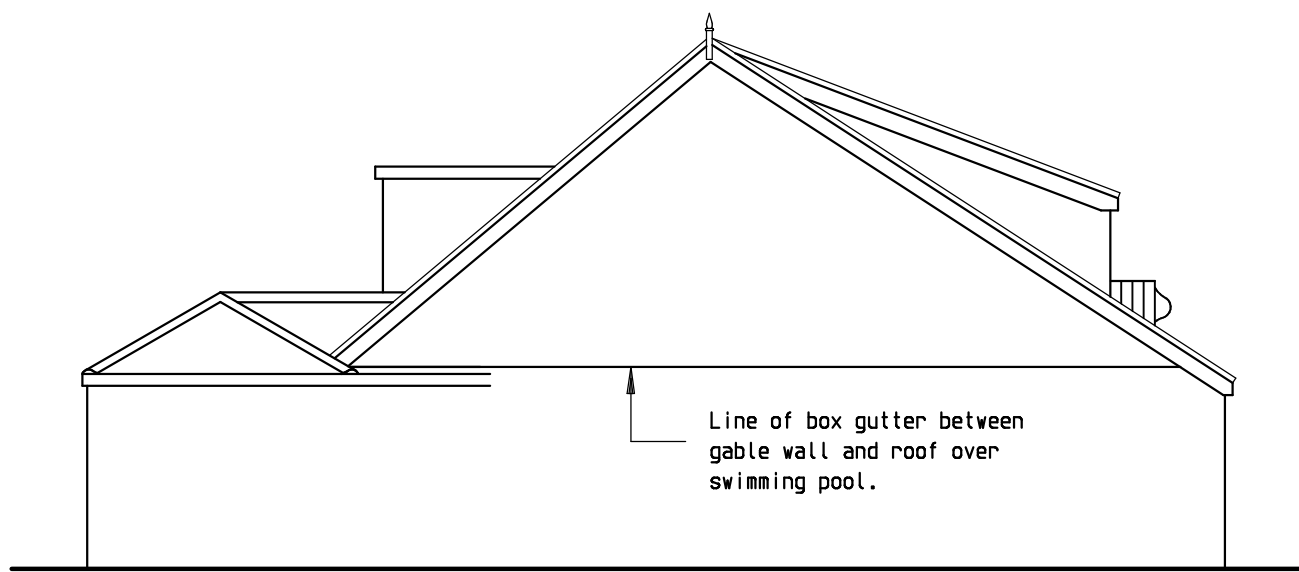

Rear Elevation without Pool Building (west)

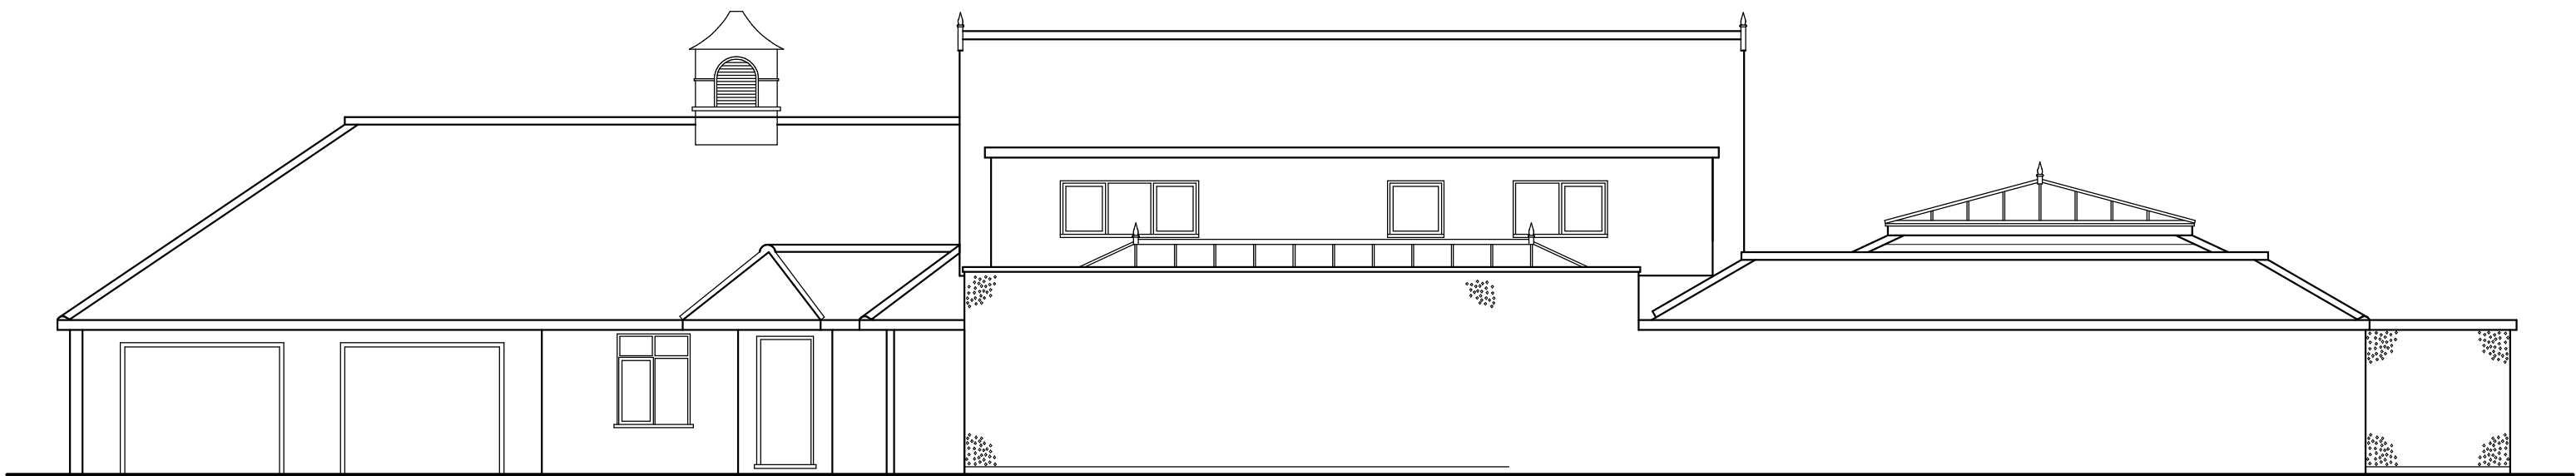 


Side Elevation (North)

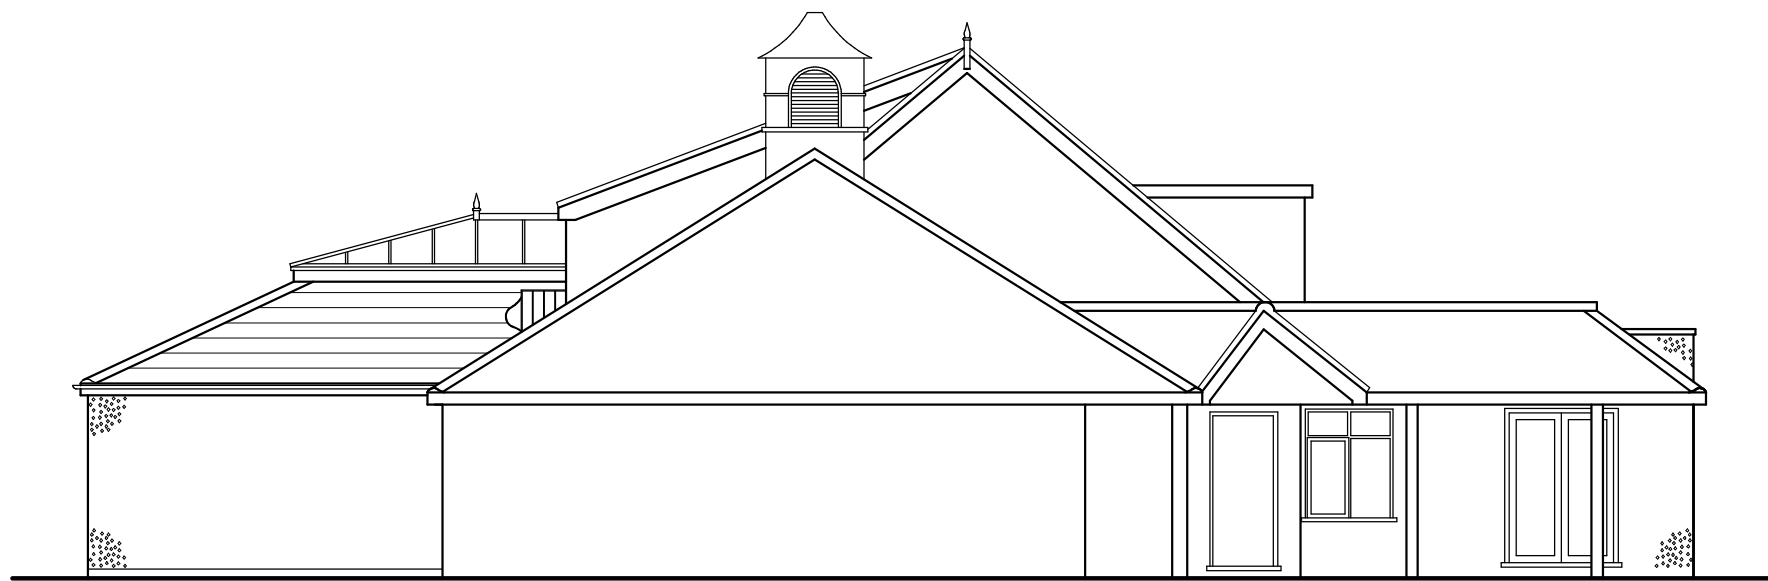

Front Elevation (East)

Revisions			
No.	Date		By
C	20.4.12	Parapet detail and height around kitchen extension revised. Roof pitch to pool extension reduced. Upstands lantern lights removed. Plant Room increased in size. Pool Room extended.	PDR

Project			
2, Marshall Road, Hayling Island.			
Drawing Title Proposed Elevations			
Client Mr & Mrs C. Warne			
Scale 1:100			
Date	19.10.11	Drawn	PDR
Drawing No.		Checked	
11/24/4		Rev.	
		C	

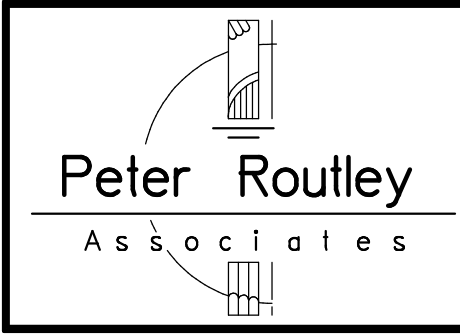

Chartered
Building
Surveyors

Galsborough House
High Street
Graveley
GU6 8RL
(01483) 272338