





Proposed Ground Floor Layout.

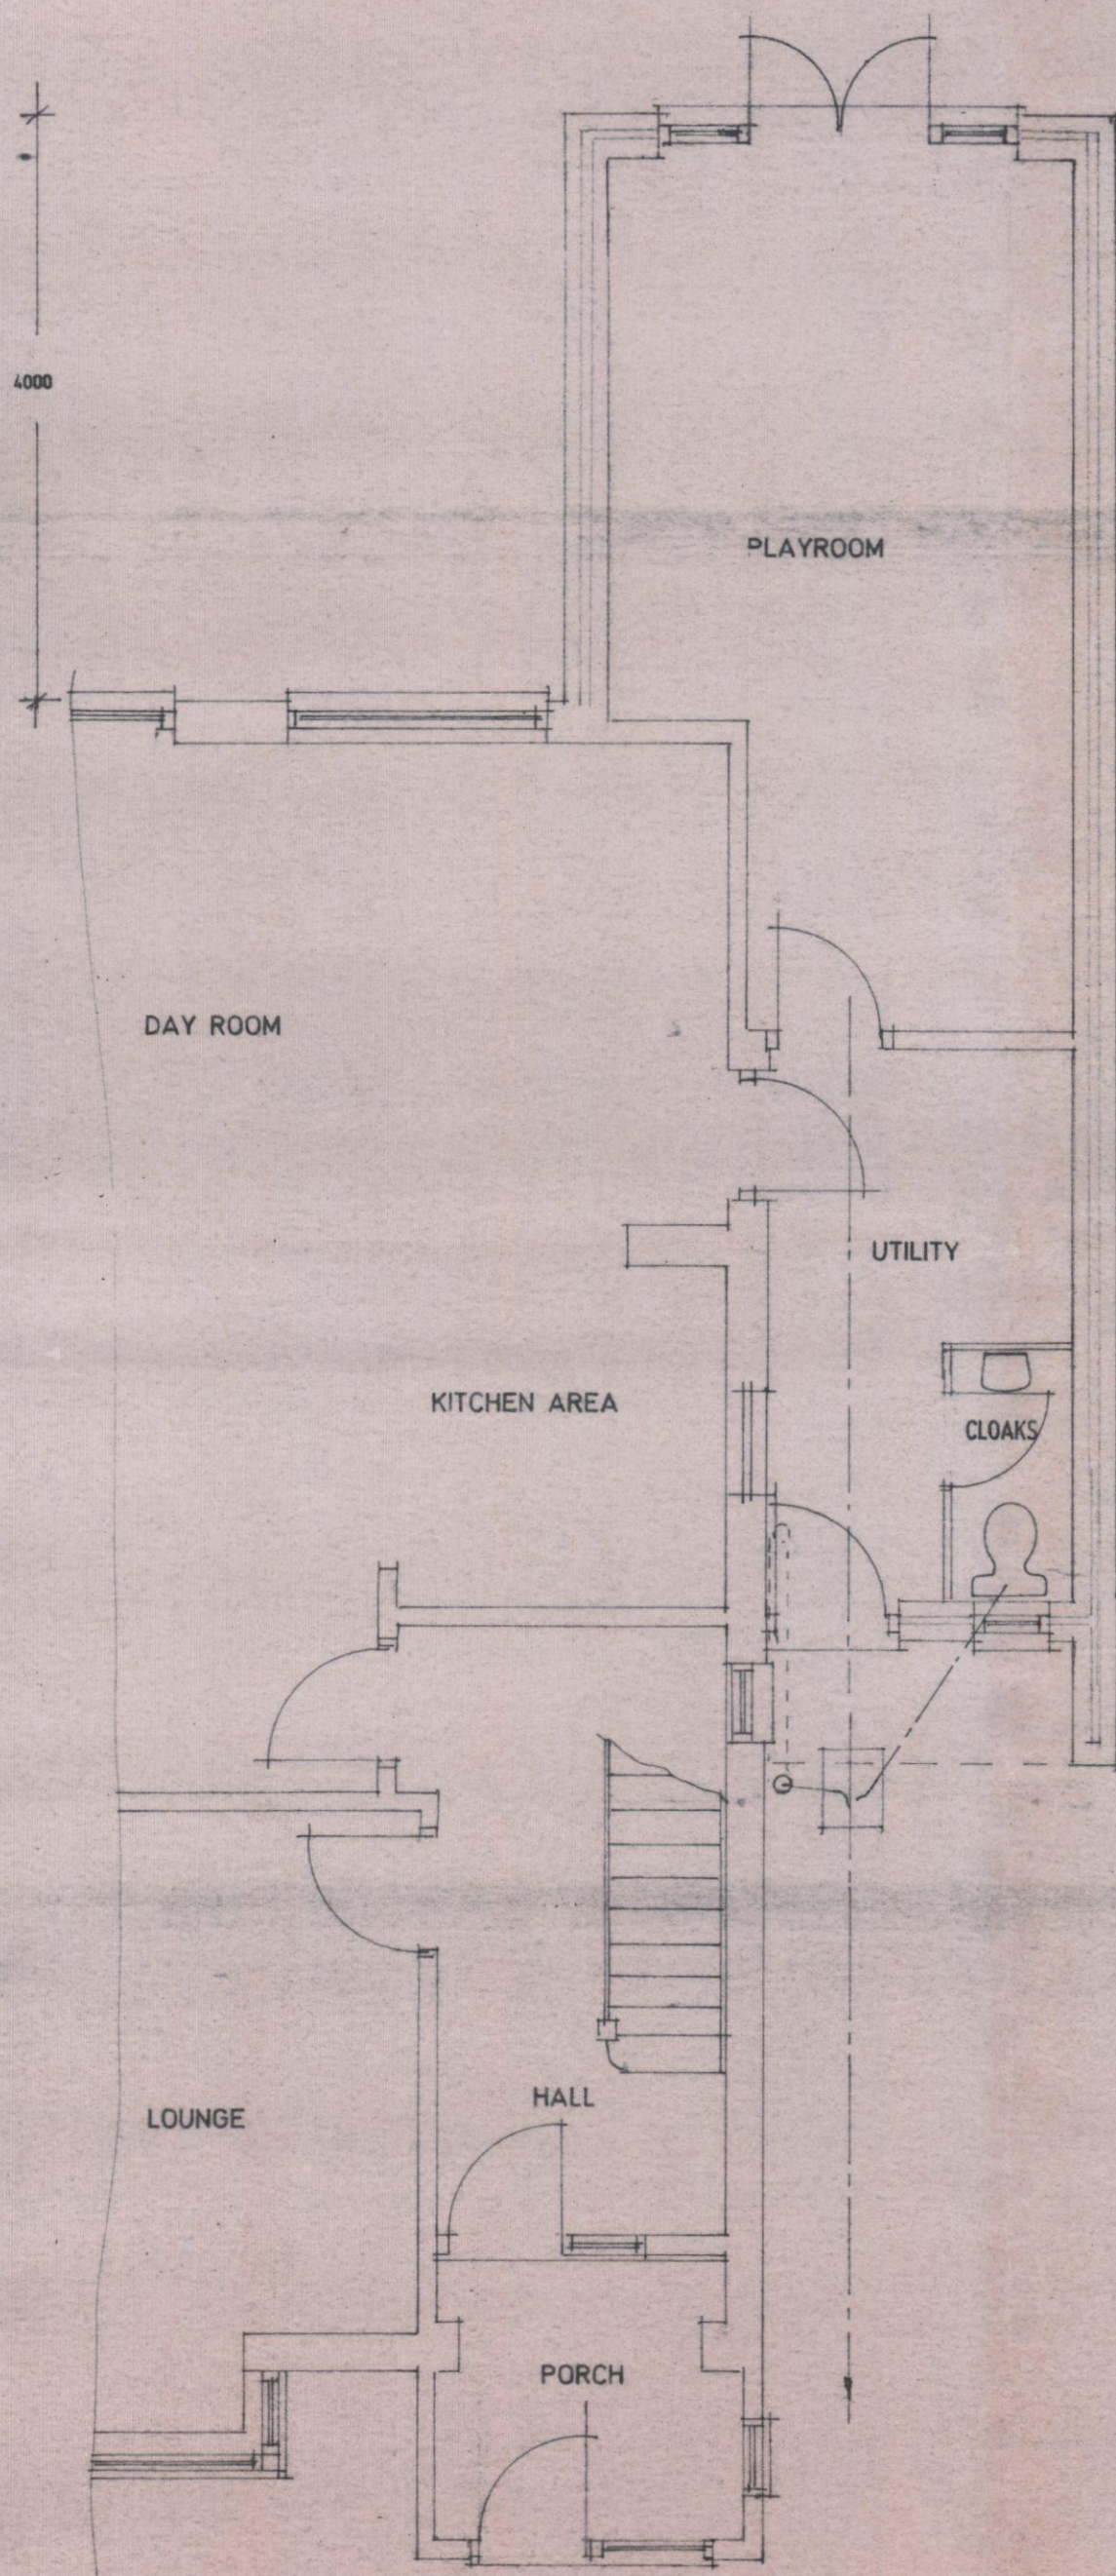


North East Elevation.

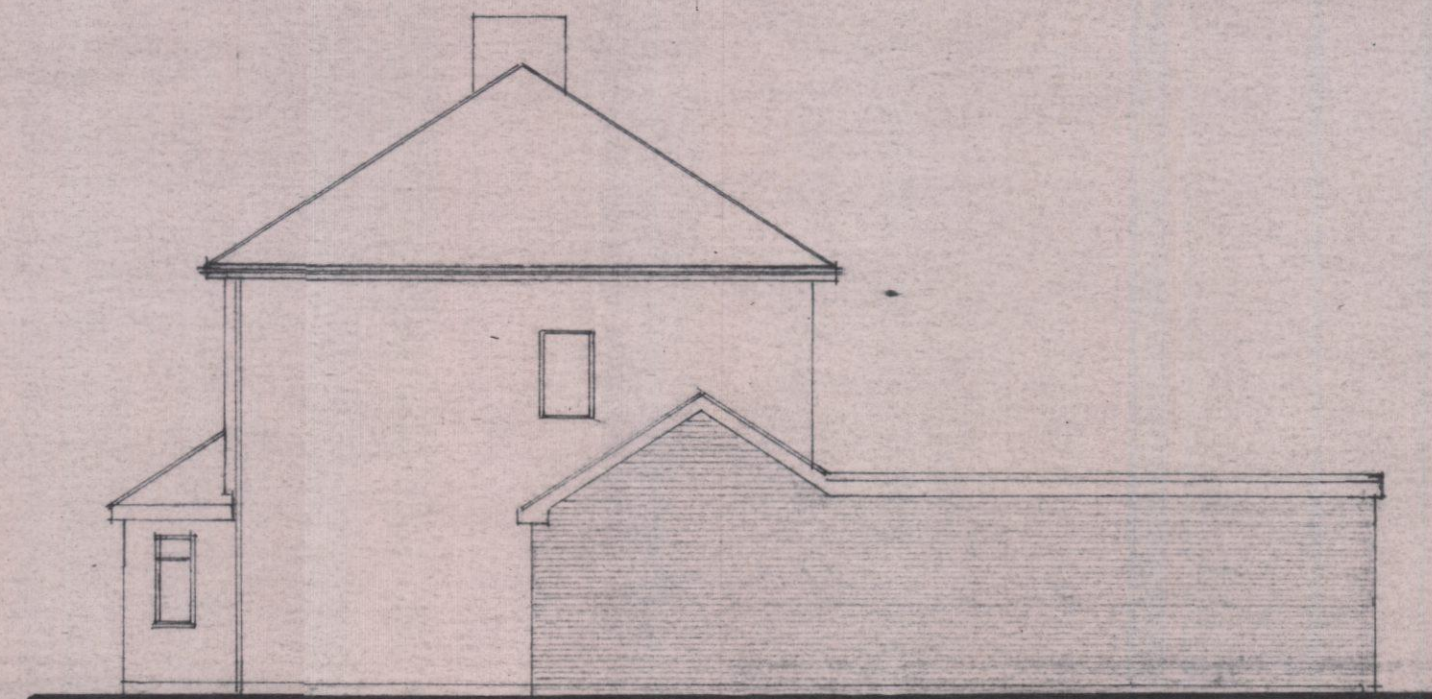


North West Elevation.



South West Elevation.

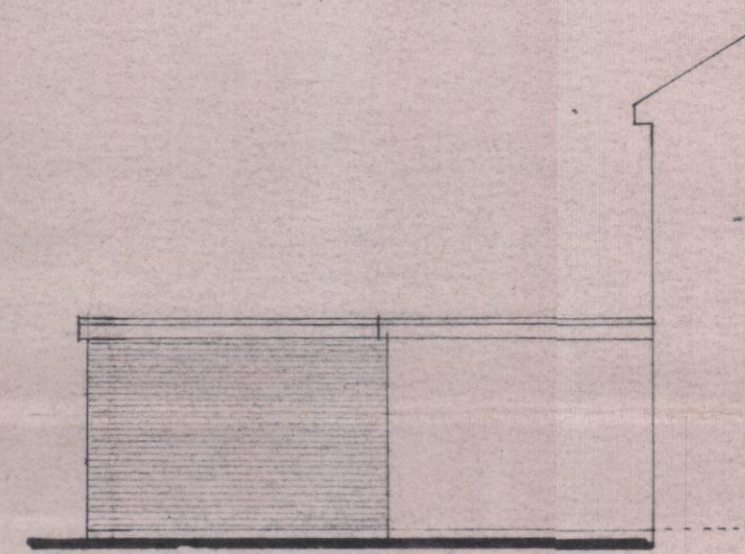

South East Elevation.

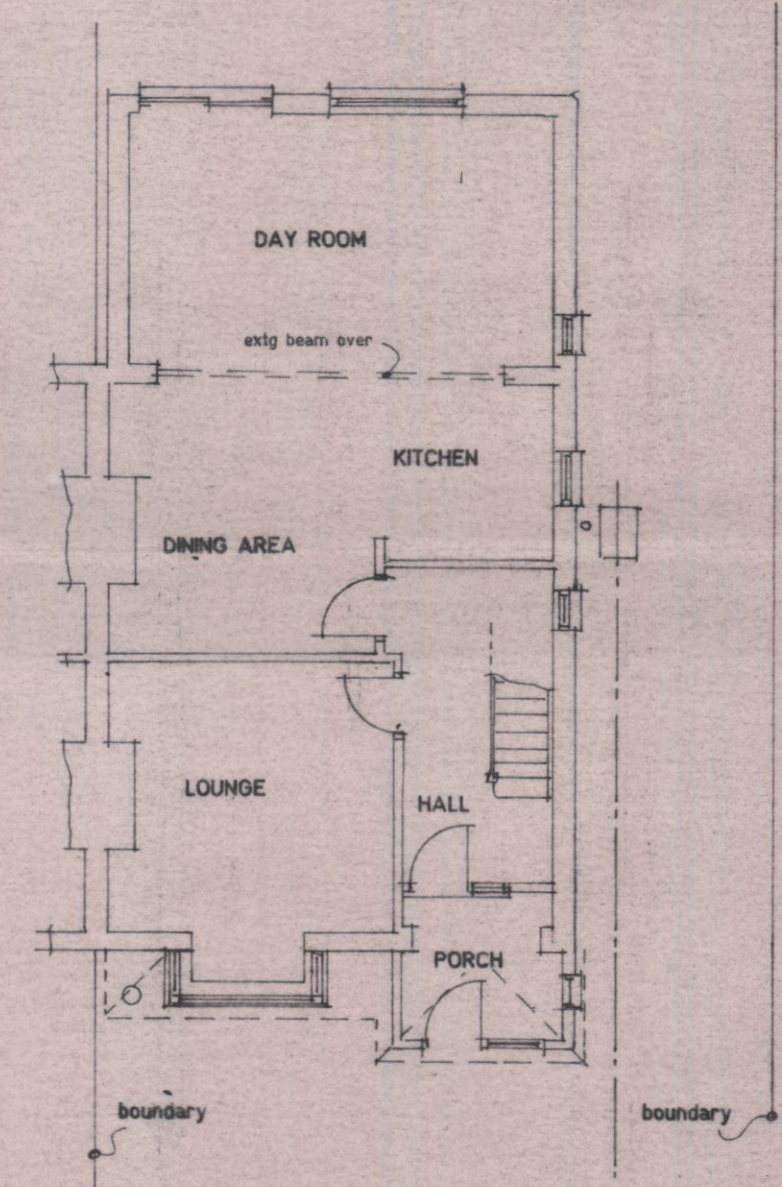

Extg Ground Floor Layout.



Proposed single storey side / rear extension at 69 Hulbert Road, Bedhampton, Havant, Hants. PO9 3PB

A. Devine Esq..

Scale 1:50 1:100

Date May 2012

A2 Drawing Number

Revision