

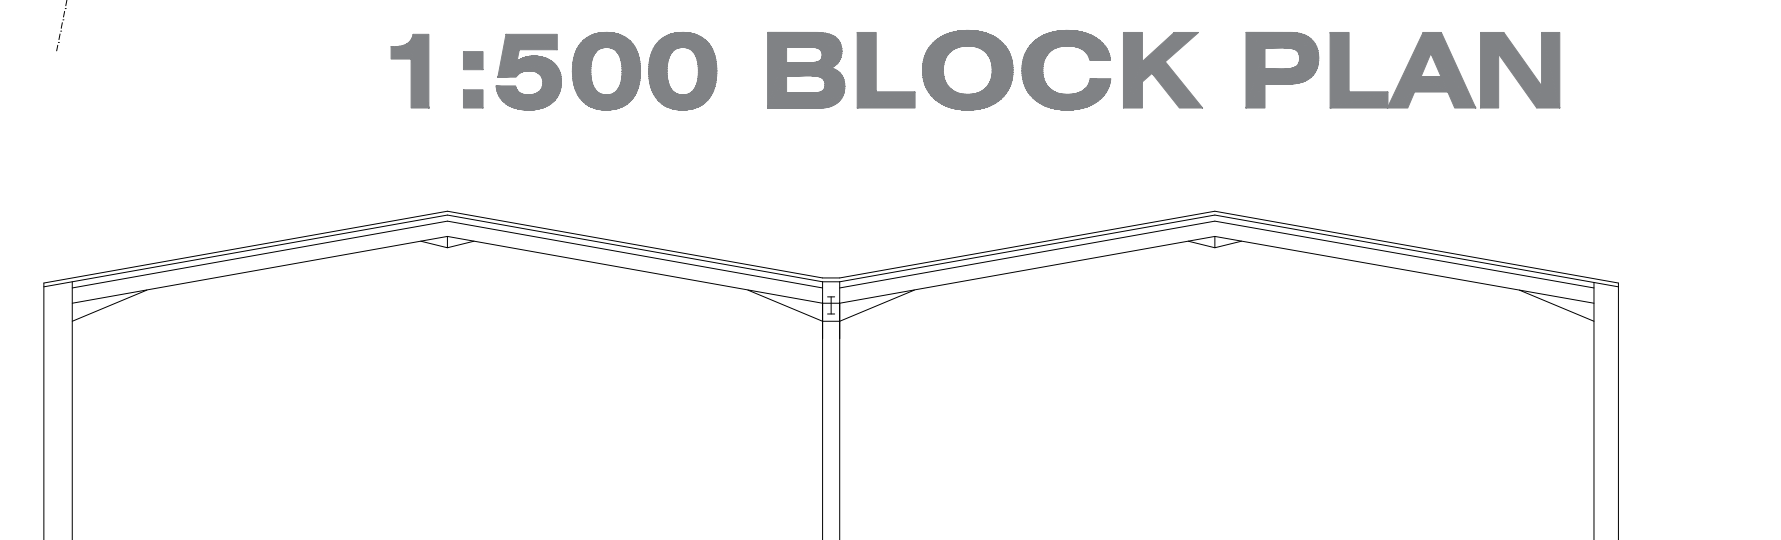
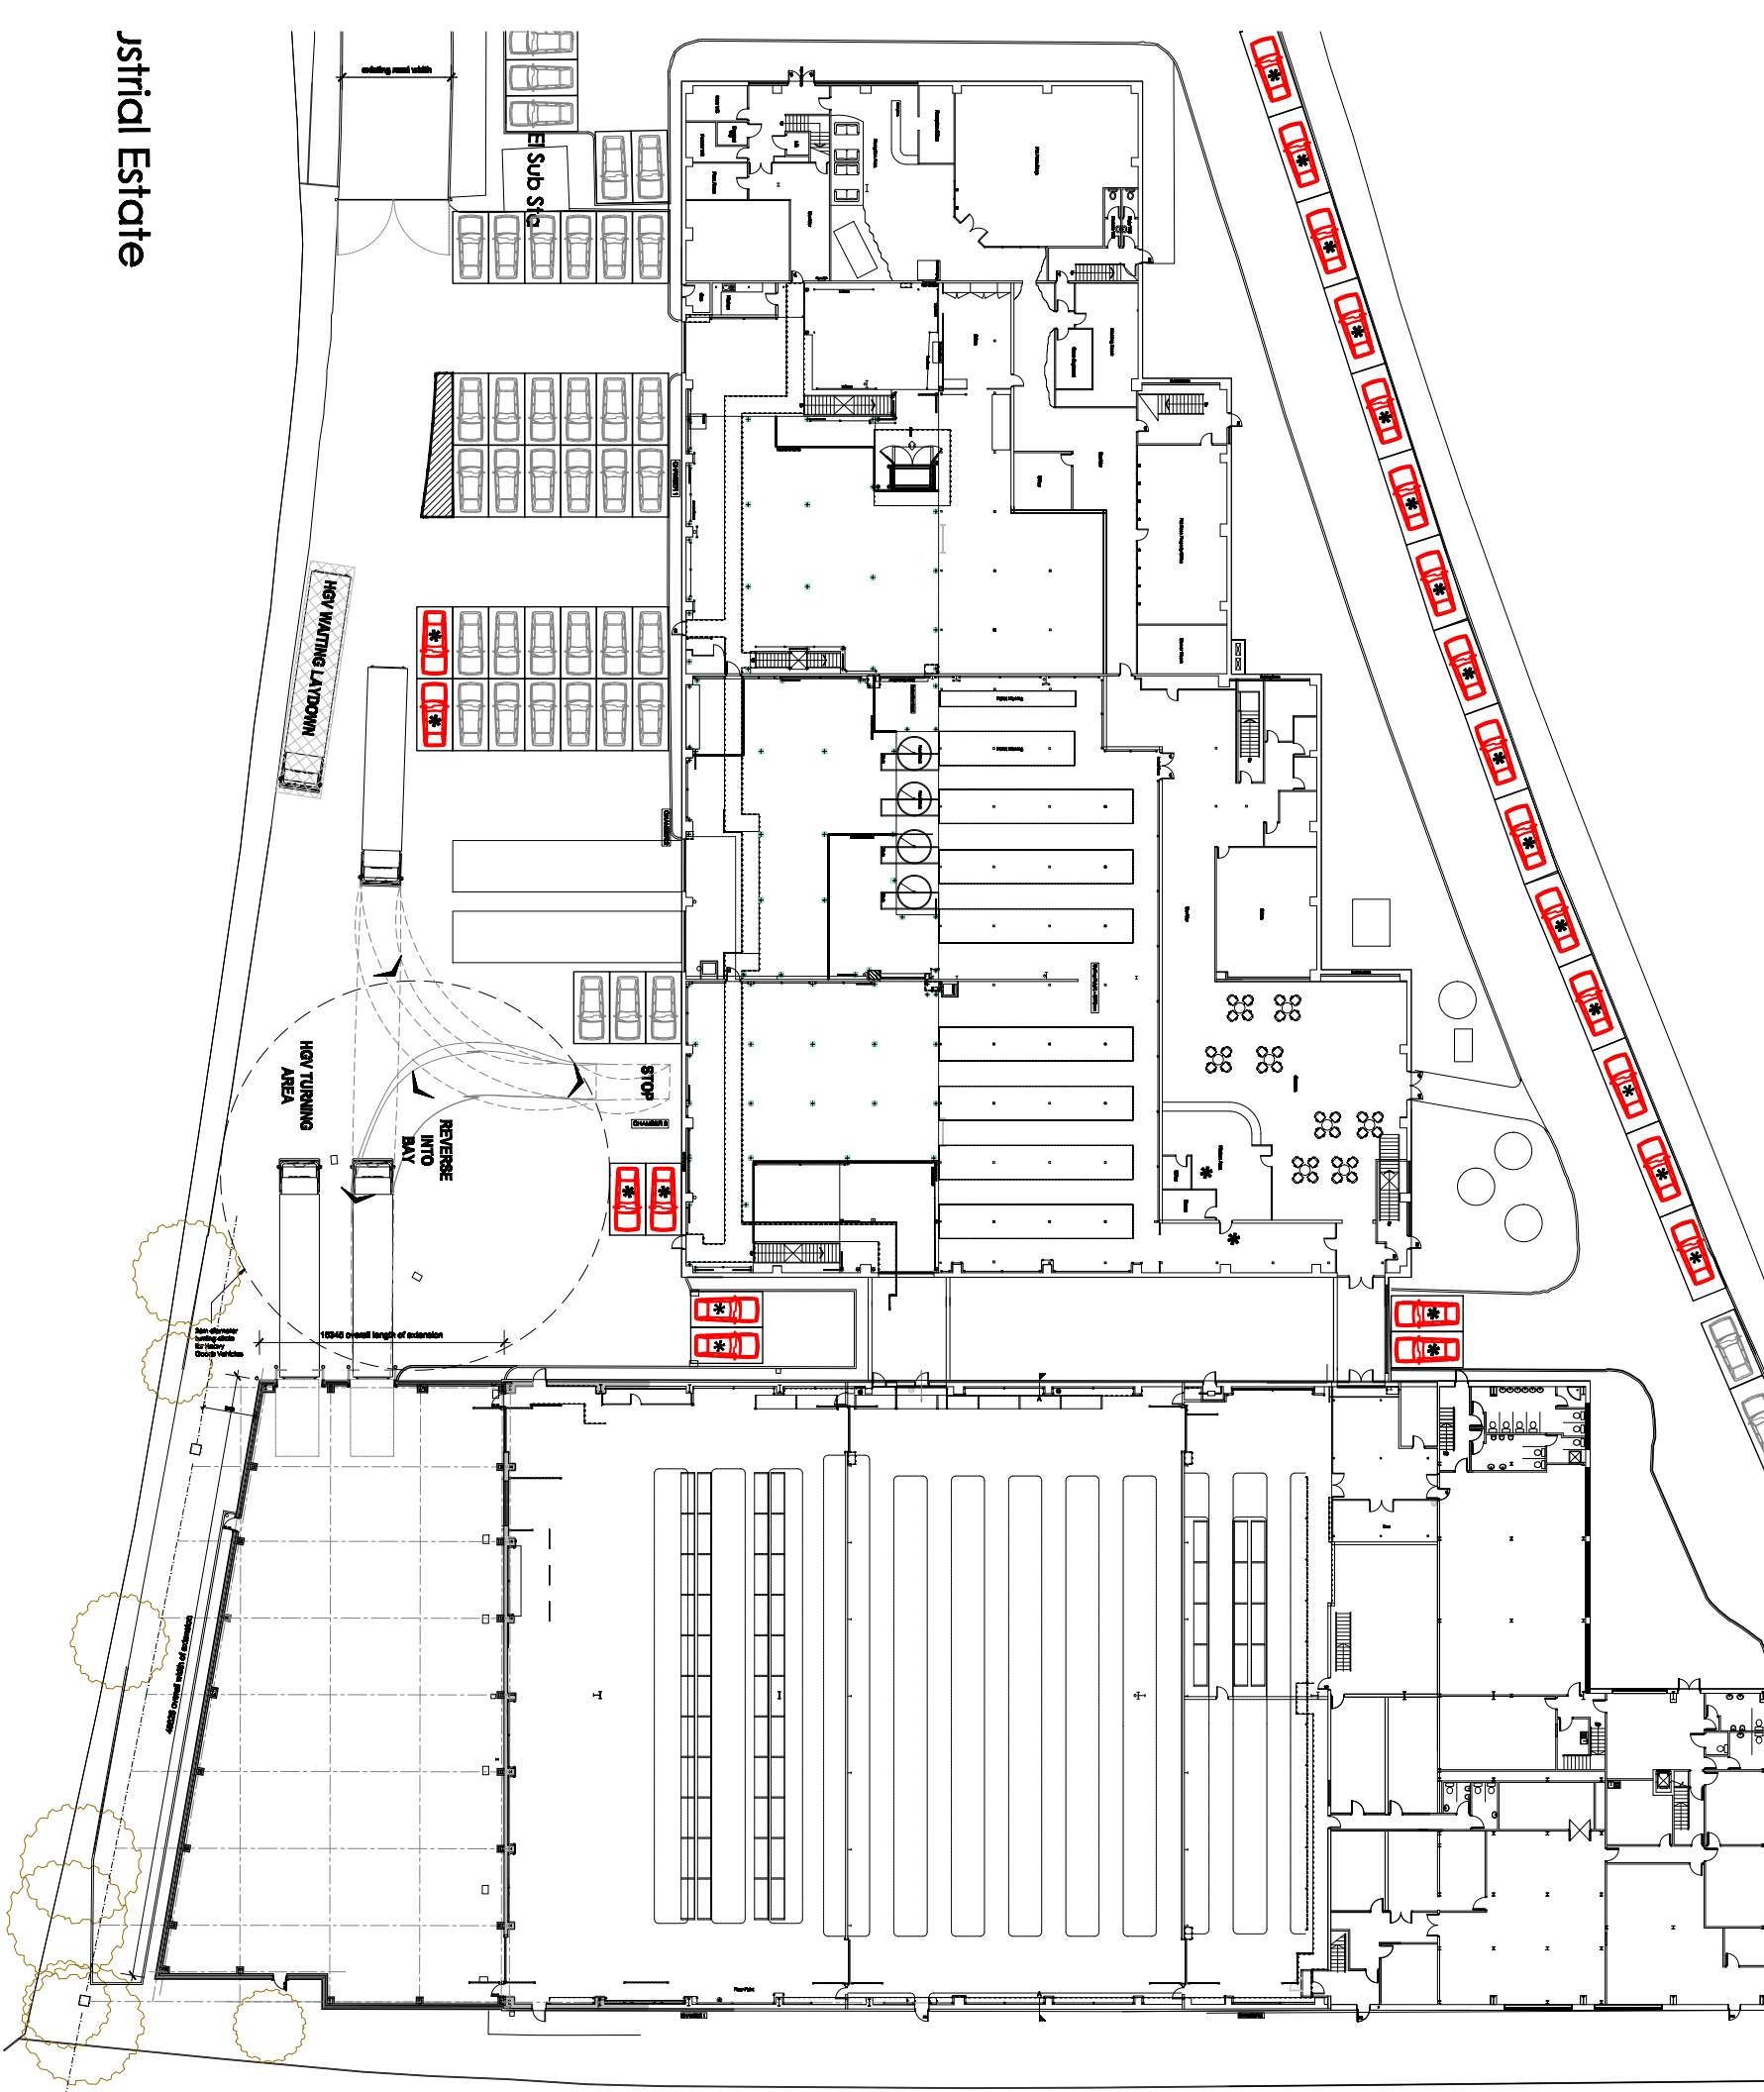


FAT FACE DEPOT WAREHOUSE

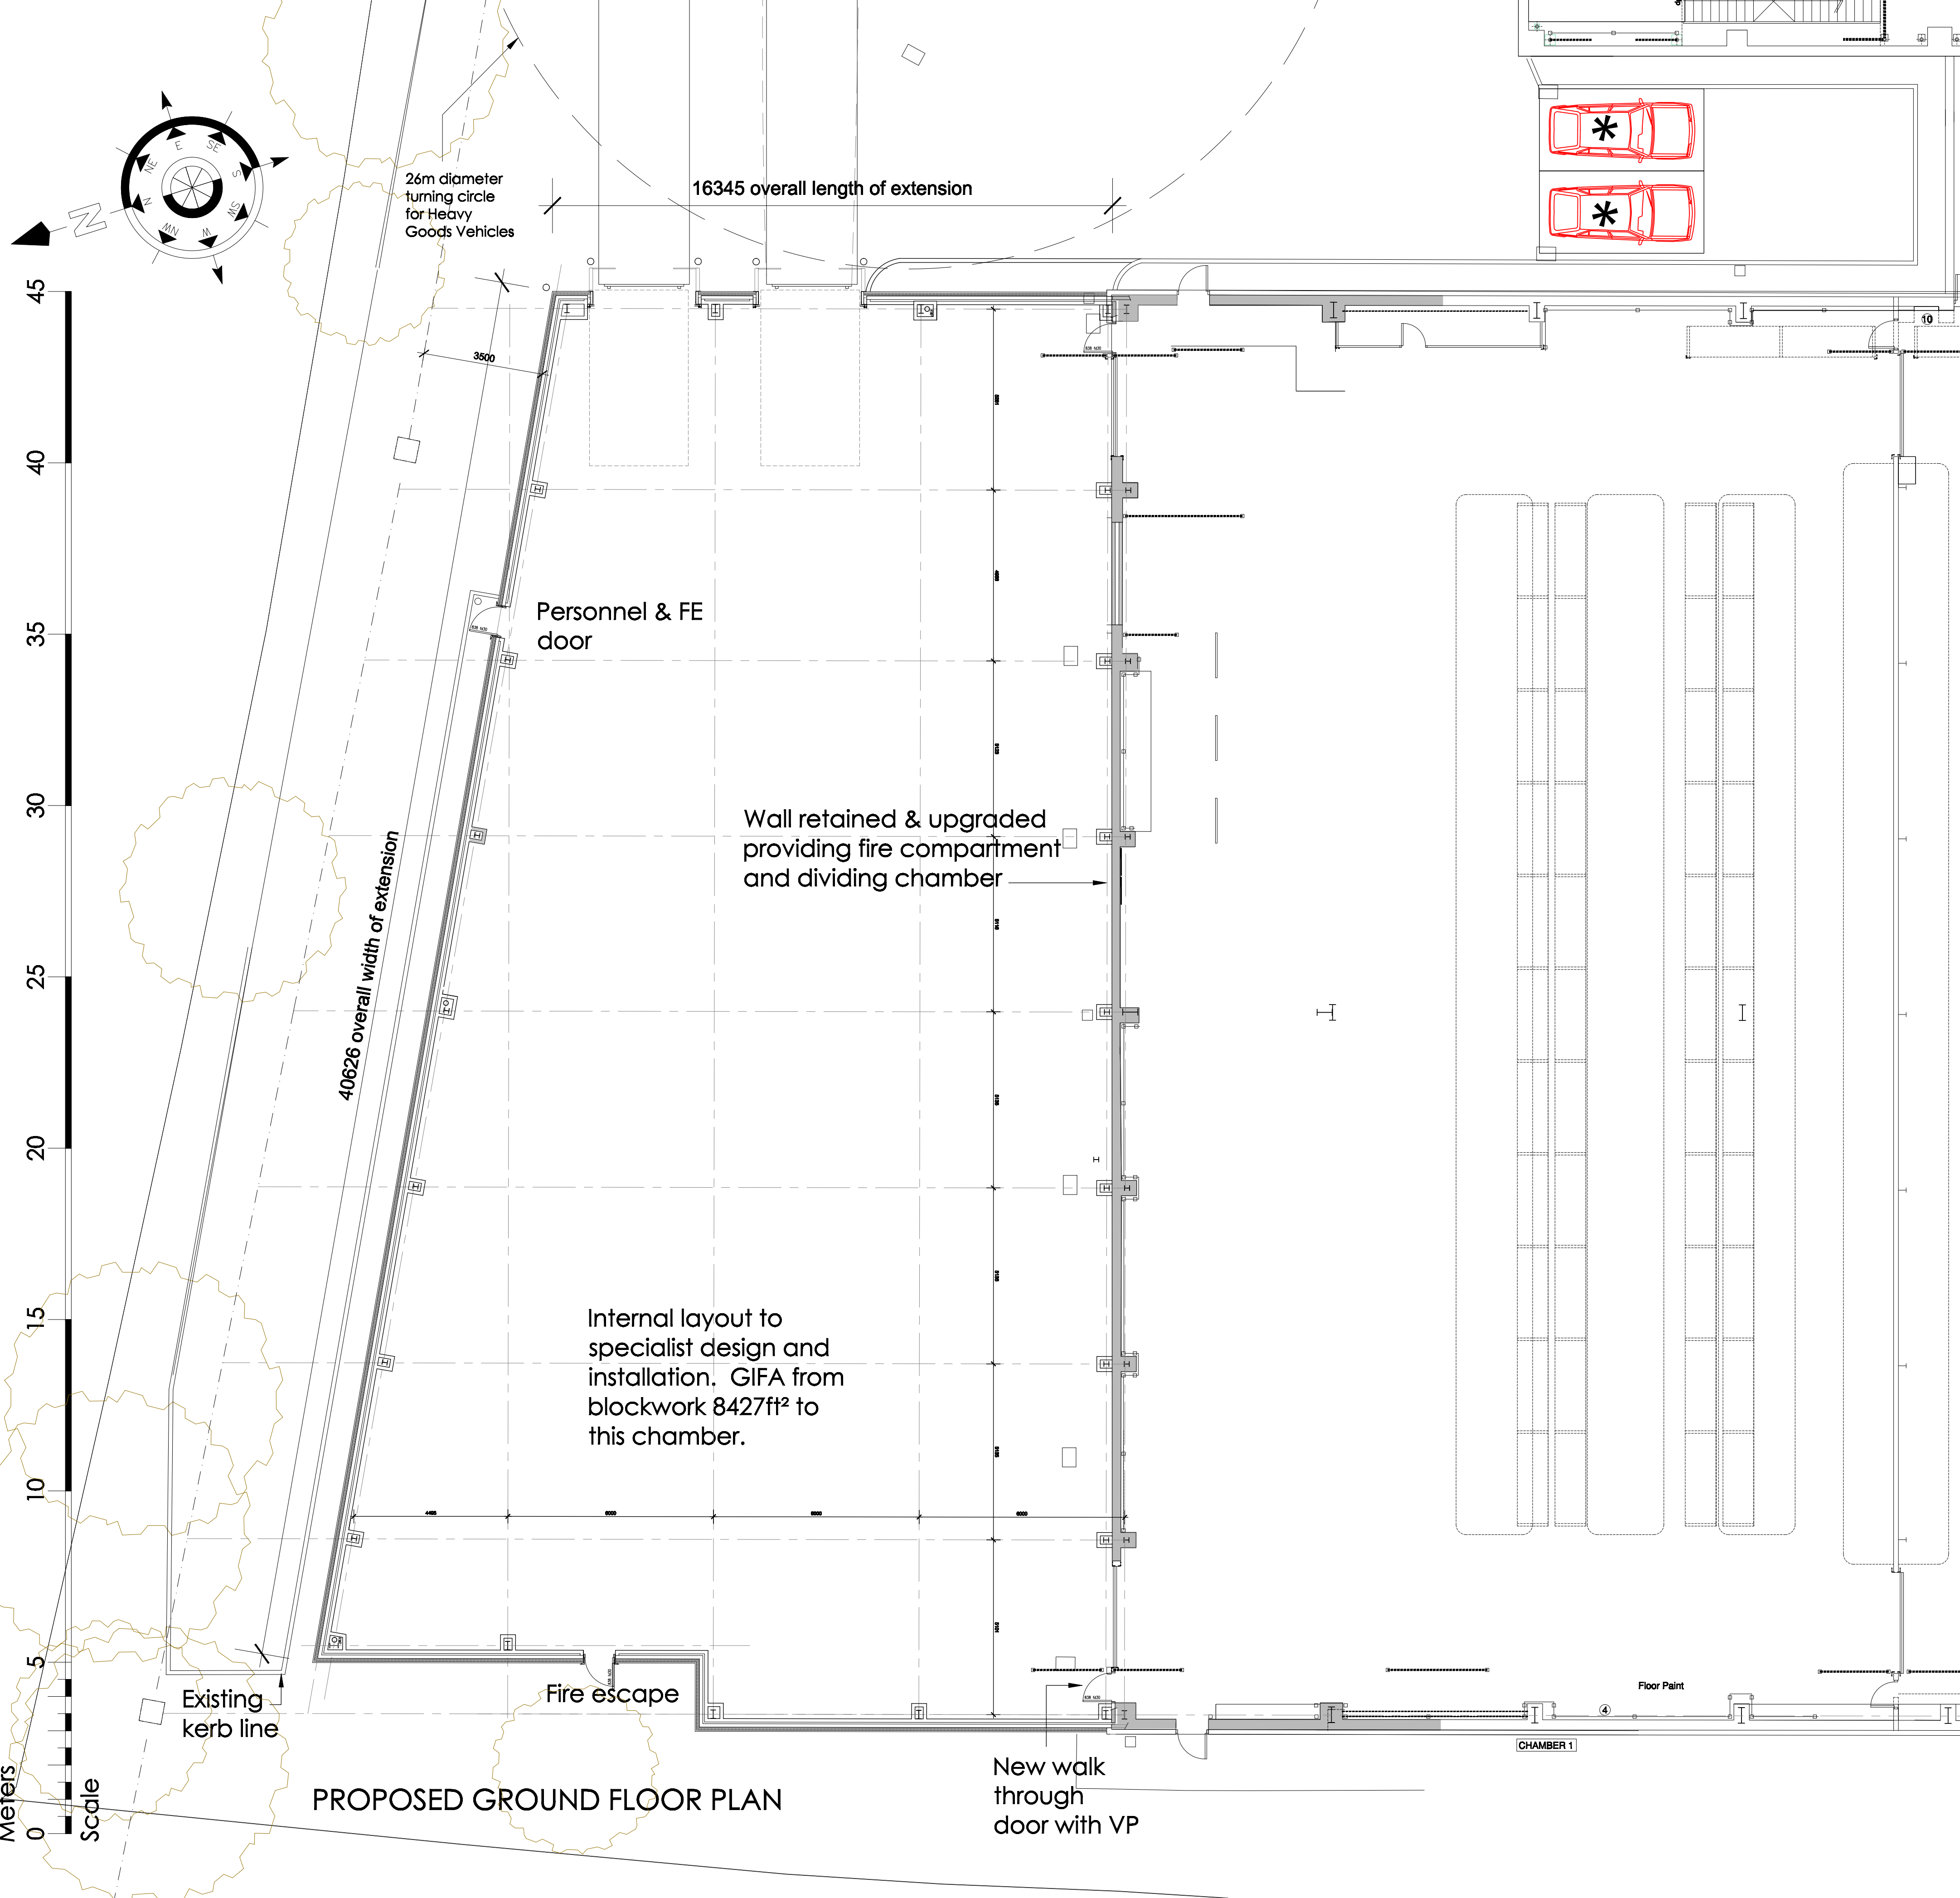

B 21-02-12 extension parallel with sewer, parking reallocated
A 25-01-12 extension reduced, parking plotted.

Rev	Date	Revision	Description	Int	Checked

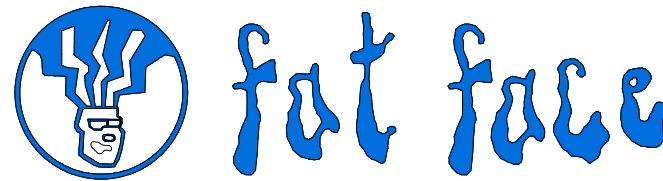


CBRE Limited, The Quay, 30 Channel Way, Ocean Village,
Southampton SO14 4TG : 02380 338811 Fax : 02380 236
588 Web : www.cbre.com

Project: Planning application			
Address: Fat Face Clothing			
Unit 3, The Ridgeway			
Havant			
Hampshire PO9 1QJ			
Drawing: Proposed ground floor plan			
Scale: 1:100 @ A1		Date: 16.02.12	
Alt Scale: 1:100		Status:	
Project No:		Drawn: MNC	
Discipline	Series No.	Dwg. No.	Rev. No.
		03	B
File Path:			

General Note:
1. Contractors to advise on all details and to ensure structural stability and strength of all construction.
2. Contractors to ensure that all specified materials are applied and installed as per the Manufacturers recommendations; Contractor is responsible for obtaining all installation data and related information.
3. Contractor to ensure that all services comply with with Local Authorities, Building Regulations, Environmental Health requirements Planning Regulations and CDM.
4. Contractor to check on delivery times and specified materials and fittings to meet programme and place orders for special items prior to construction. If necessary, Designers and Clients to be advised of any problems in sufficient time to specify alternatives.
5. All construction materials to comply with current fire regulations.

Copyright:
This document and all information contained herein is the sole property of CB Richard Ellis, reproduction in any form is strictly forbidden unless permission in writing is obtained.

Warning:
No dimension is to be scaled from this drawing. All Contractors must visit site and will be responsible for taking and checking all dimensions and conditions related to this work. Designer must be advised of any discrepancies in writing.

This document is to be read in conjunction with the Specification, Bill of schedules and other related drawings where applicable.