




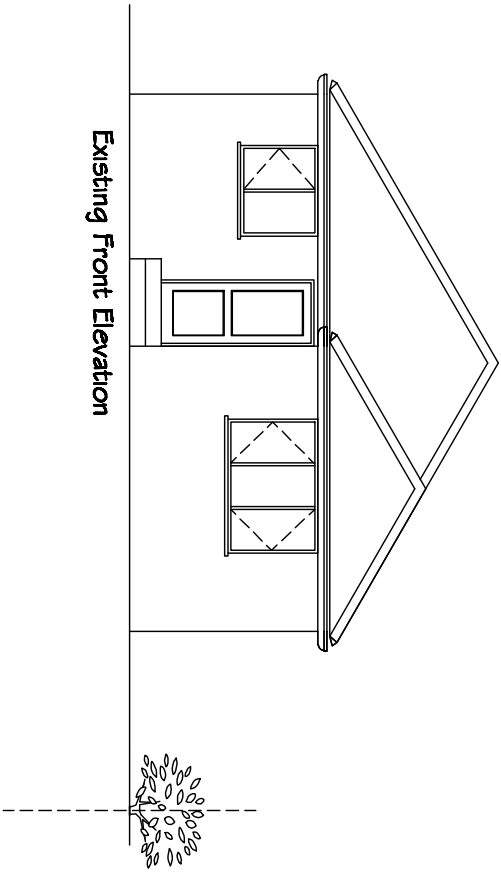


Existing Front Elevation

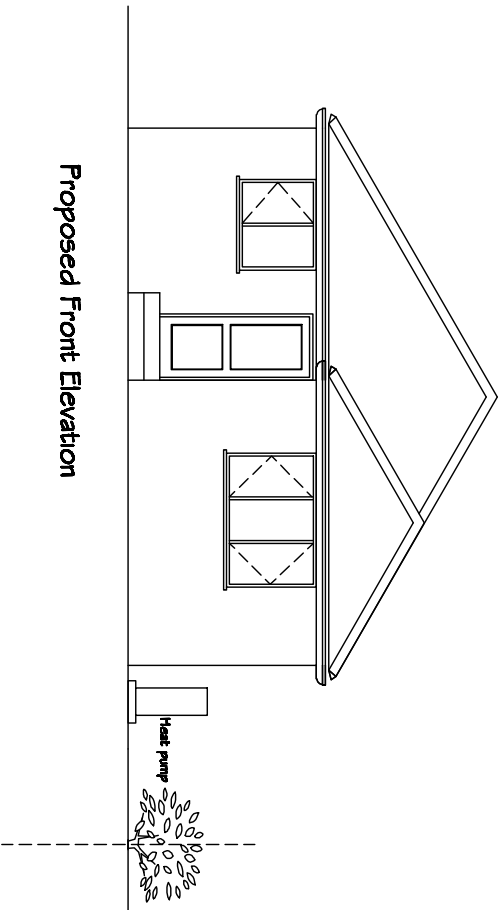

Proposed Front Elevation

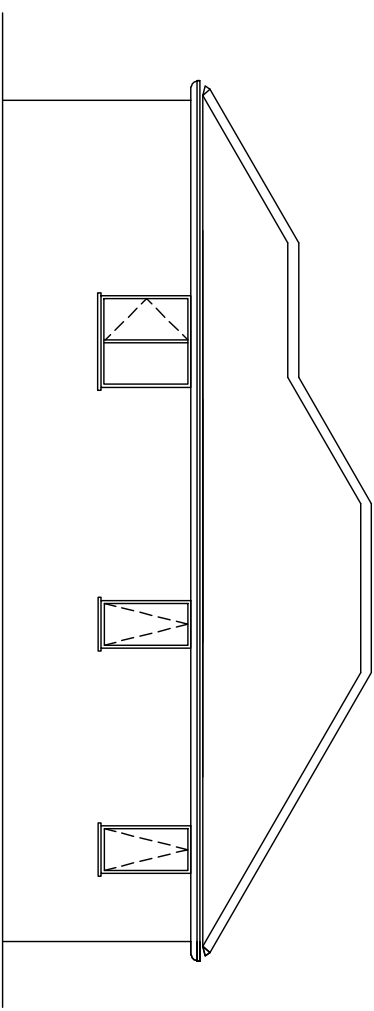

Existing Side Elevation

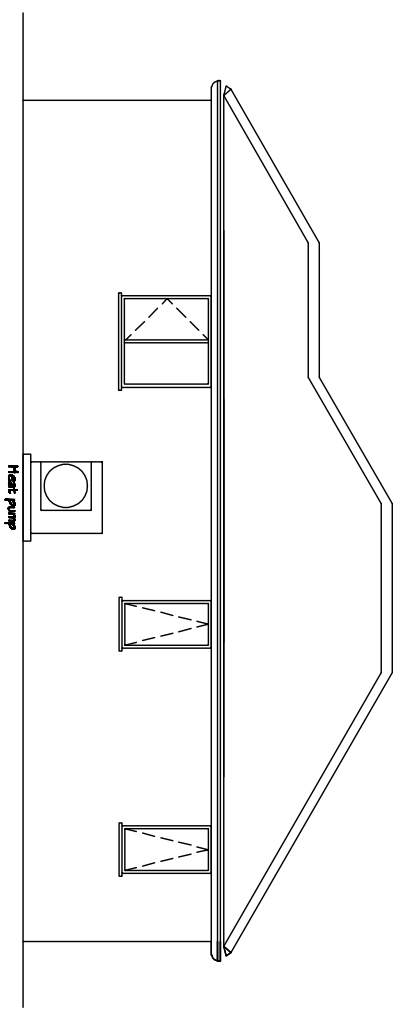

Proposed Side Elevation

Advance Housing & Support
1 Cynnet Court, High St Witney, OX28 1HT.
Proposed Refurbishment works at
119 Silverdale Dr, Waterlooville, Hants PO7 6DU
Existing & Proposed Front and Side Elevations.
Sept 2001. Dwg By Glenn Loftus BSc Hons.
Scale 1:100 Dwg No 500 Rev '1.

