
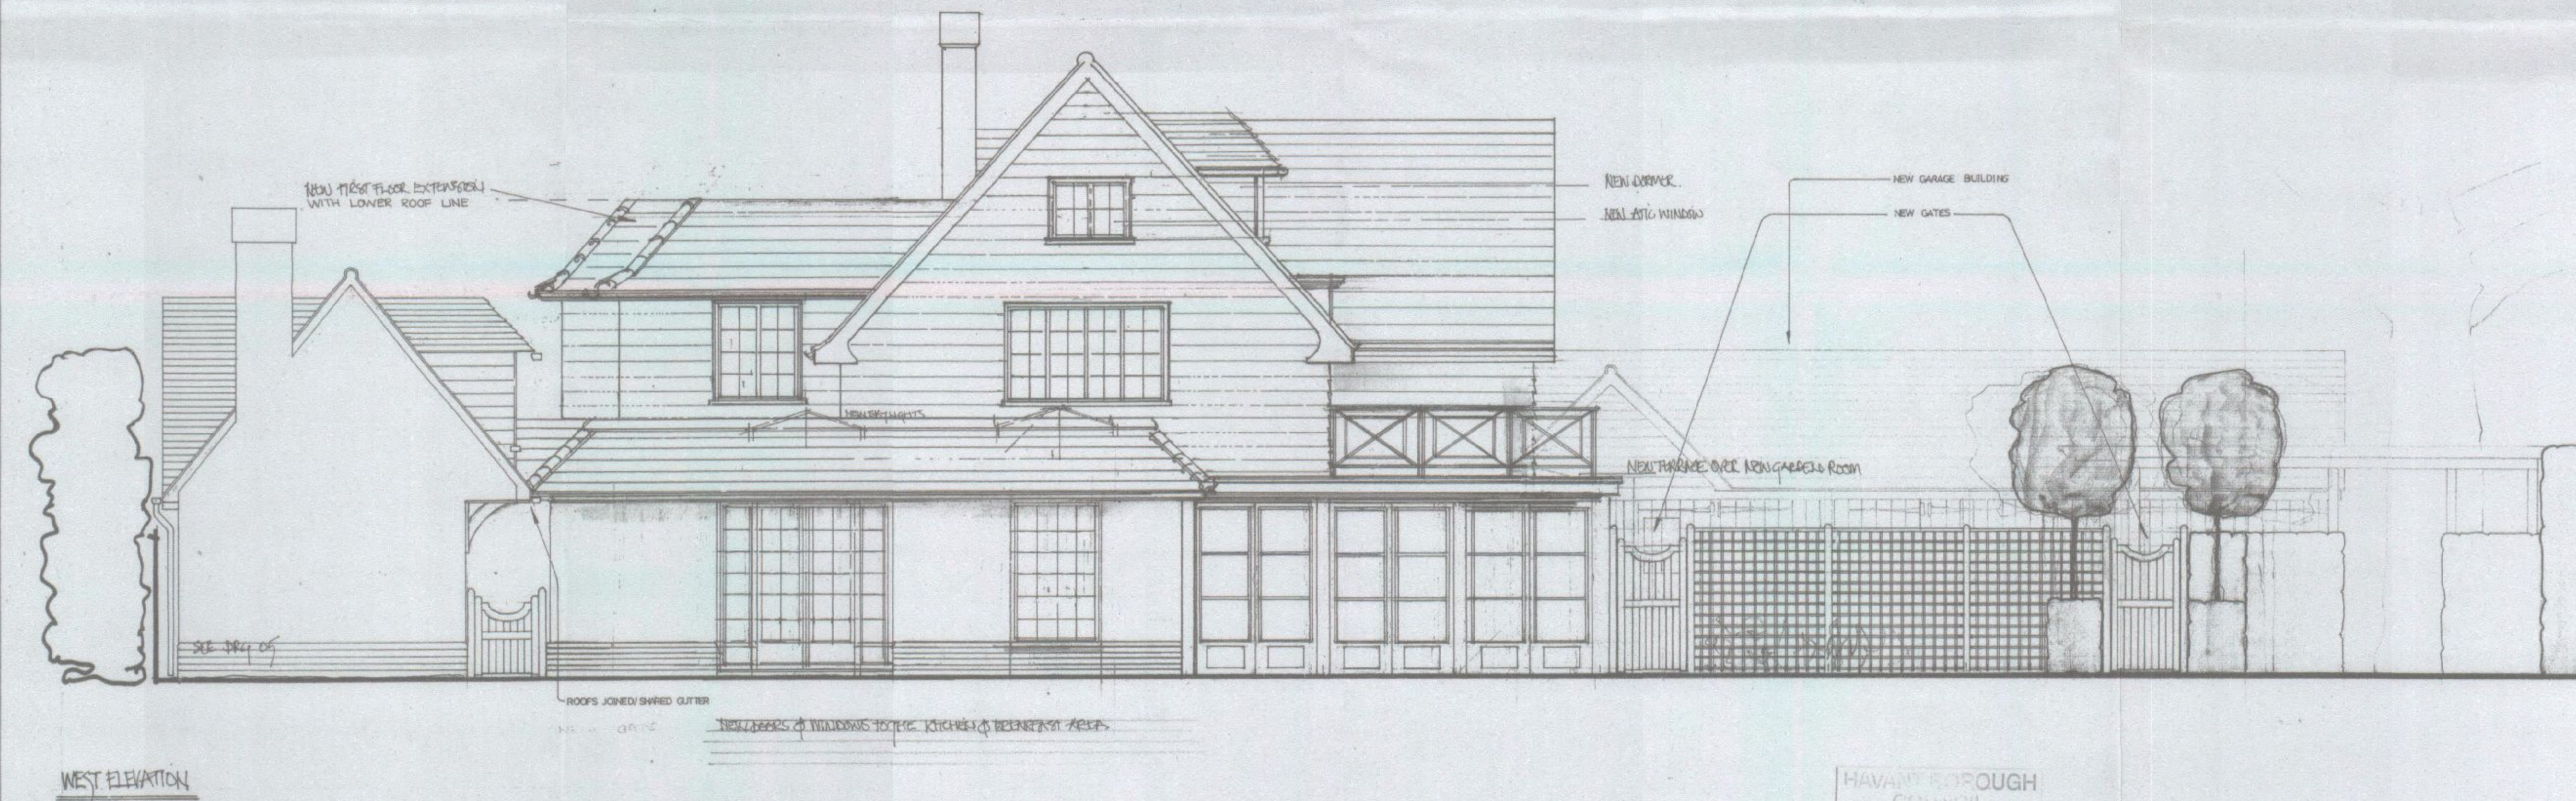


PERMIT

B.O.H.
PERMIT

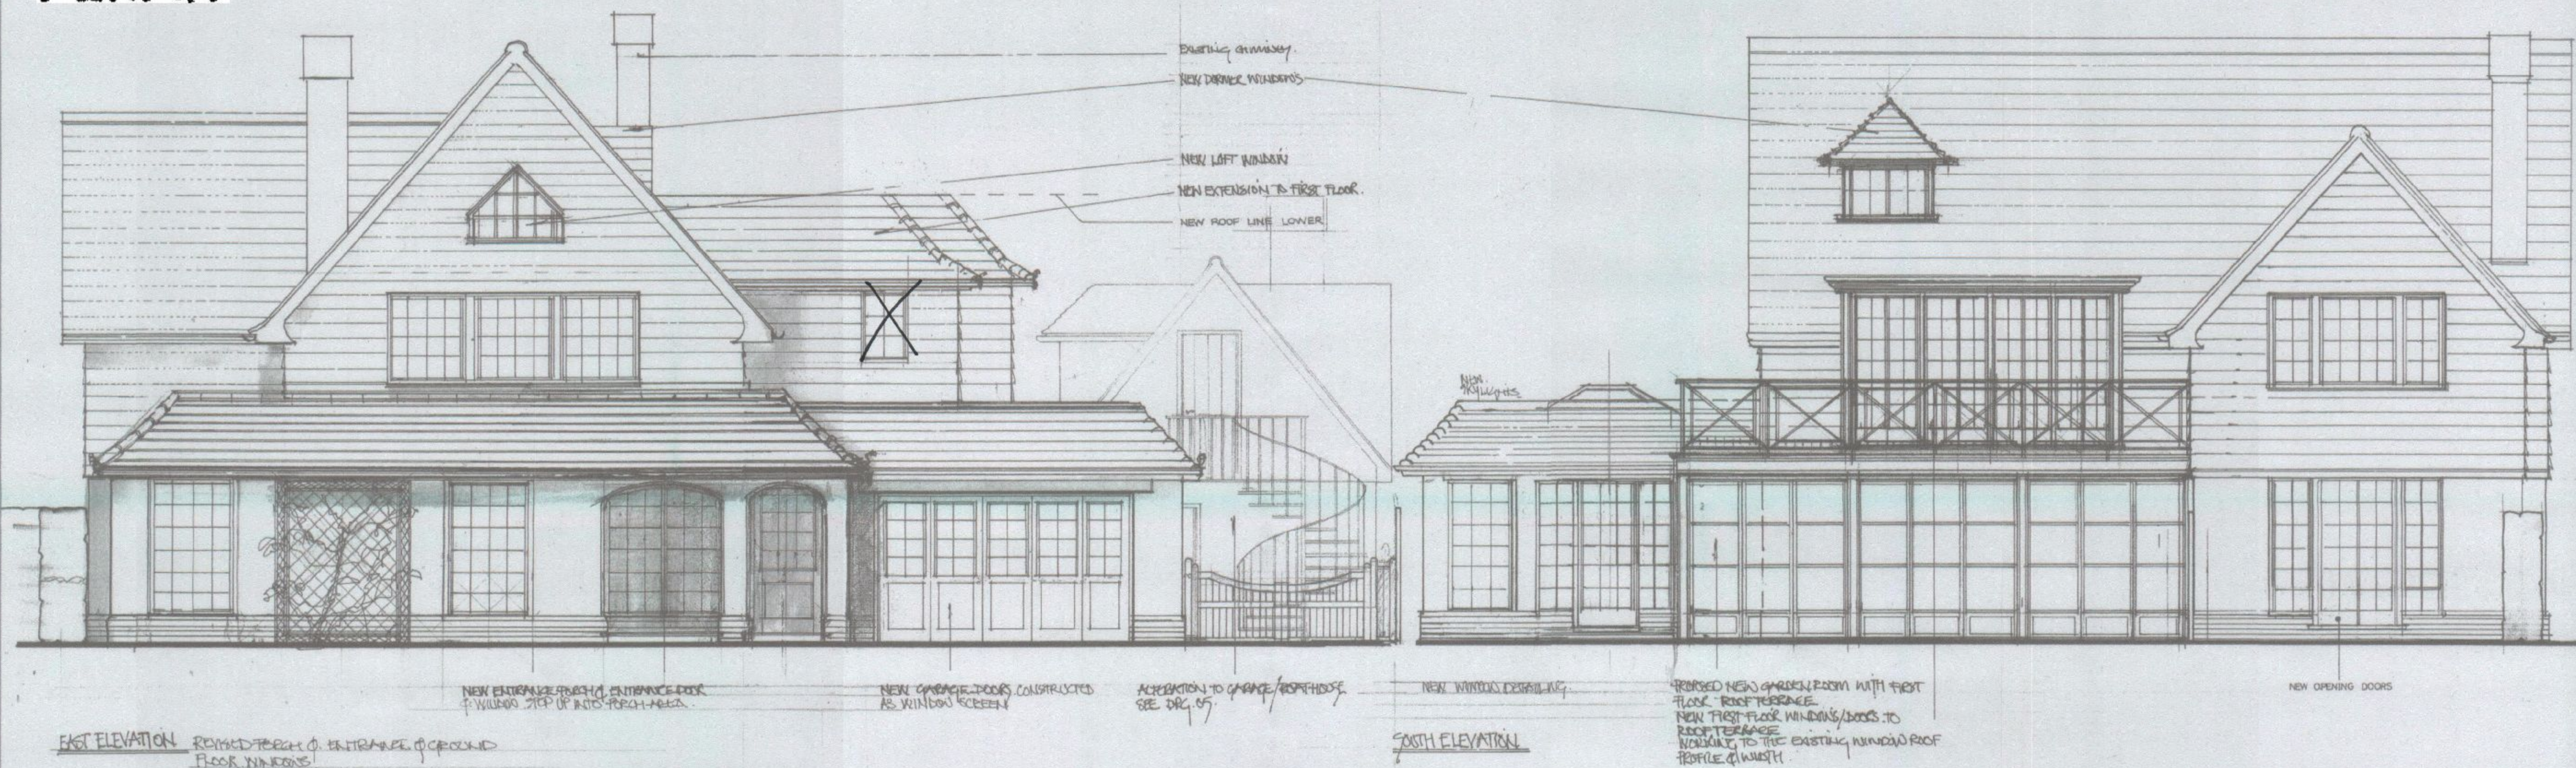

- REV G. 01/07 ALTERATIONS TO THE EAST ELEVATION IN ORDER TO ADD NEW FIRST FLOOR WINDOWS & ROOF TERRACE WORKING TO THE EXISTING WINDOW ROOF PROFILE & MOUTH.
- REV F. 01/07 NEW WINDOW REDUCED ON 1ST FLOOR ENTRY BY EXISTING ROOF GABLE.
- REV E. 01/07 NEW DOORS ADDITION OF GARDEN AND GATES AND DRAWING ROOM DOORS TO OUTSIDE ROOF TERRACE HOUSE.
- REV D. 01/07 NEW DOORS ALTERATIONS TO BOAT HOUSE, DORMER WINDOWS TO MAIN HOUSE GARDEN ROOM ENLARGED.
- REV C. 01/05 PROPOSED TO CHANGE WINDOWS & EXTENSION TO PORCH.
- REV B. 01/05 ALTERATION TO EAST ELEVATION.
- REV A. 01/05 ALTERATION TO WINDOW (HAYOT) PORCH & KITCHEN & BREAKFAST AREA.

Robin Samuel Associates
Architecture & Design
Studio 6, 59 Waul Road, Brentwood, Essex.
CM14 4TN
Telephone: +44 1277 313862 Fax: +44 1277 313157
E-Mail: Robsam@robinassociates.co.uk
R.Samuel@robinassociates.co.uk

Project
NORTHVIEW
45 BATH ROAD ENGLISH

Drawing Title:
EAST & SOUTH & WEST PROPOSED ELEVATIONS

Date:	Scale:	
JUNE 2005	1:50	
Job Number:	Drawing:	Revision:
N/A/05	03	4

REMARKS
All dimensions to be checked on site.
Drawing not to be used.
All discrepancies to be reported to the designers.
Samples of all materials to be submitted.
All dimensions to be checked on site.
The drawings are to be signed and stamped by the registered architect or architect's representative.

HAVANT BOROUGH COUNCIL
27 JUL 2005
RECEIVED