




location plan

NOTES:
All dimensions to be checked on site and any discrepancy notified to The Martin Ralph Group. Written dimensions are to be used in preference to scaled dimensions.
This drawing is the property of The Martin Ralph Group and must not be reproduced, in part or whole, or deviated from, without their permission.
It is essential that prior to commencement and during construction works, the contractor reviews the drawings and specification and agrees any amendments or variations with the design team. Any non-industry standard features or other concerns.
For both pricing and construction purposes Structural, Mechanical and Electrical services are to be provided in accordance with the relevant standards and specifications. Any discrepancies are to be brought to the immediate attention of The Martin Ralph Group.

NOTE

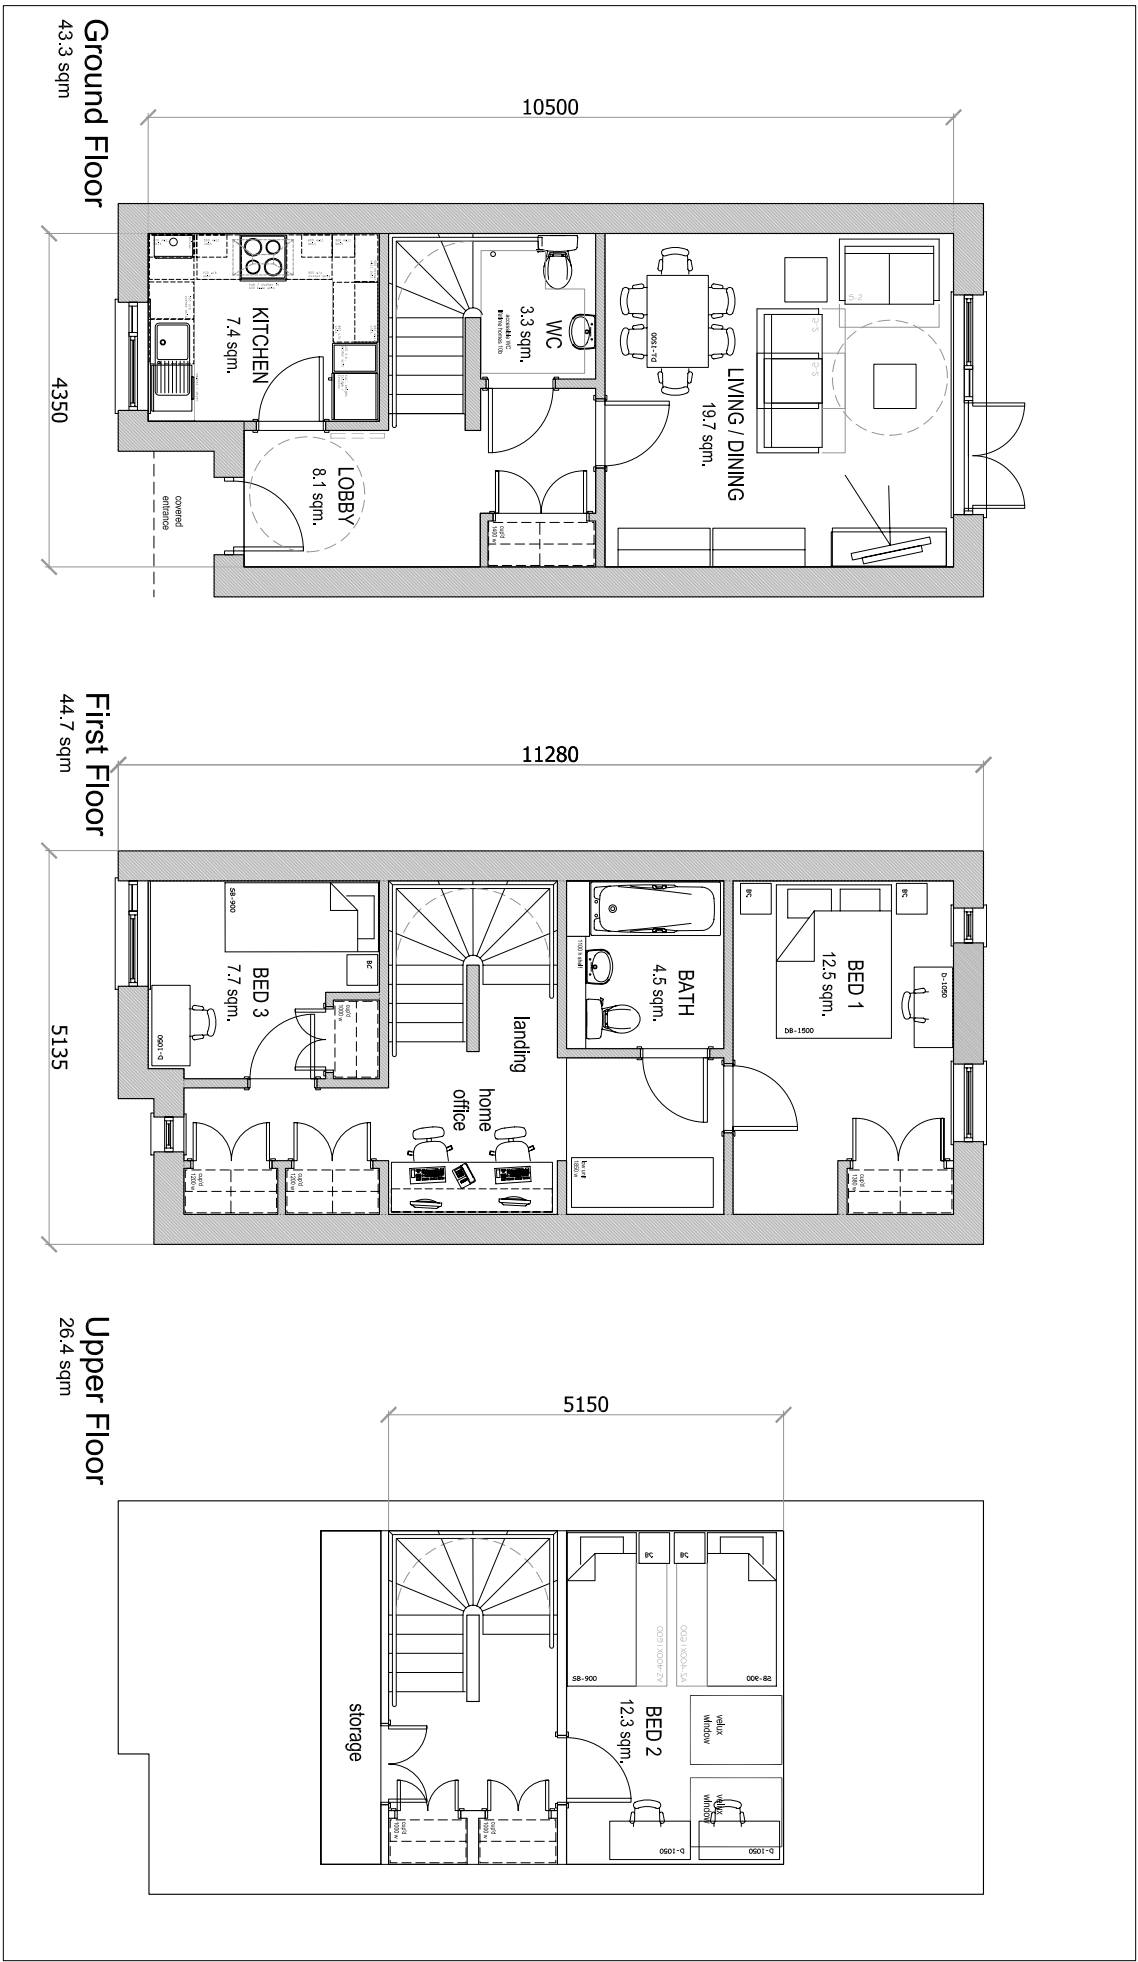

PROPOSED HOUSE TYPE D

MARY ROSE HAVANT

HOUSE TYPE D - SHARED OWNERSHIP
UNITS: 2, 3 & 4

1:50

AMENDMENTS		DATE
B	PLANNING APPLICATION ISSUE	23.05.12
A	Layout updated	03.05.12

CLIENT	PMG Construction and Development Services Ltd 106 Queens Road Portsmouth Hampshire
--------	---

PROJECT	Mary Rose House, Woulston Road, Havant PO9 4JZ
---------	---

DRAWING TITLE	House Type D - indicative floor plans as Proposed
---------------	--

DATE	03. 02. 2012
------	--------------

SCALE	150 @ A1
-------	----------

DRAWING No.	11256 / RM / 13	REVISION	B
-------------	-----------------	----------	---

THE

MARTIN RALPH

GROUP

CHARTERED SURVEYORS
ARCHITECTS & ENGINEERS

11 Dragon House
Havant
Portsmouth
PO7 7SE

www.martinralph.co.uk
info@martinralph.co.uk
T: 023 9225 7711
F: 023 9225 7712