


PERMIT




FRONT ELEVATION



SIDE (NORTH-EAST) ELEVATION

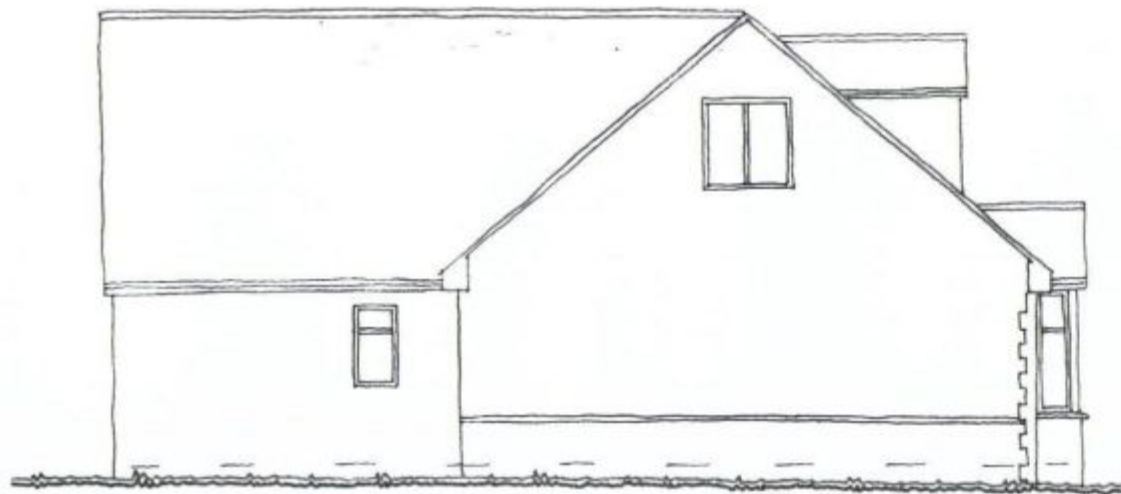

SIDE (SOUTH-WEST) ELEVATION

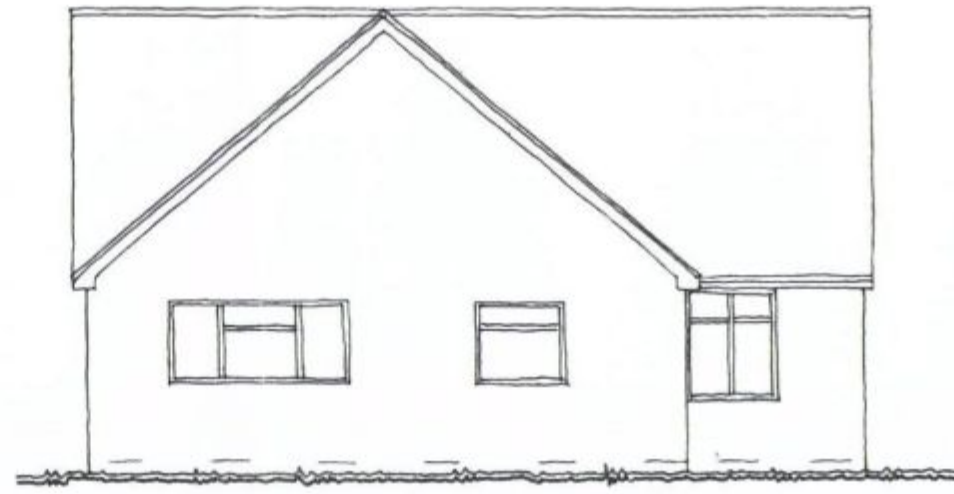

REAR ELEVATION

HAVANT BOROUGH
COUNCIL
22 JUN 2011
RECEIVED

Project
PROPOSED ALTERATIONS TO
21 GLADYS AVENUE, COWPLAIN.

Drawing Title
EXISTING ELEVATIONS

Client
MR & MRS PECKETT

NP DESIGNS
Architectural Consultants

WOODSIDE HOUSE, 10B LONGWOOD AVENUE
COWPLAIN,
WATERLOOVILLE, HAMPSHIRE. PO8 8HX
TEL: 023 9226 8551; EMAIL: nigel@npdesigns.net

0m 1m 2m 3m 4m

Original paper size A3

Scale 1:100

Dwg No P197/4

Rev