





NORTH ELEVATION

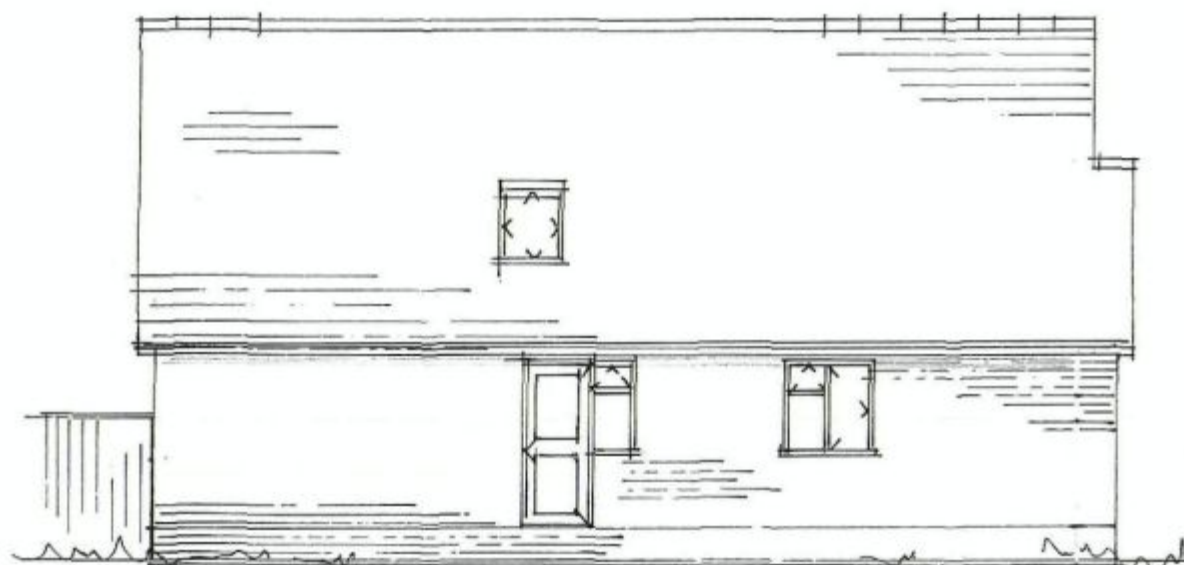

EAST ELEVATION.

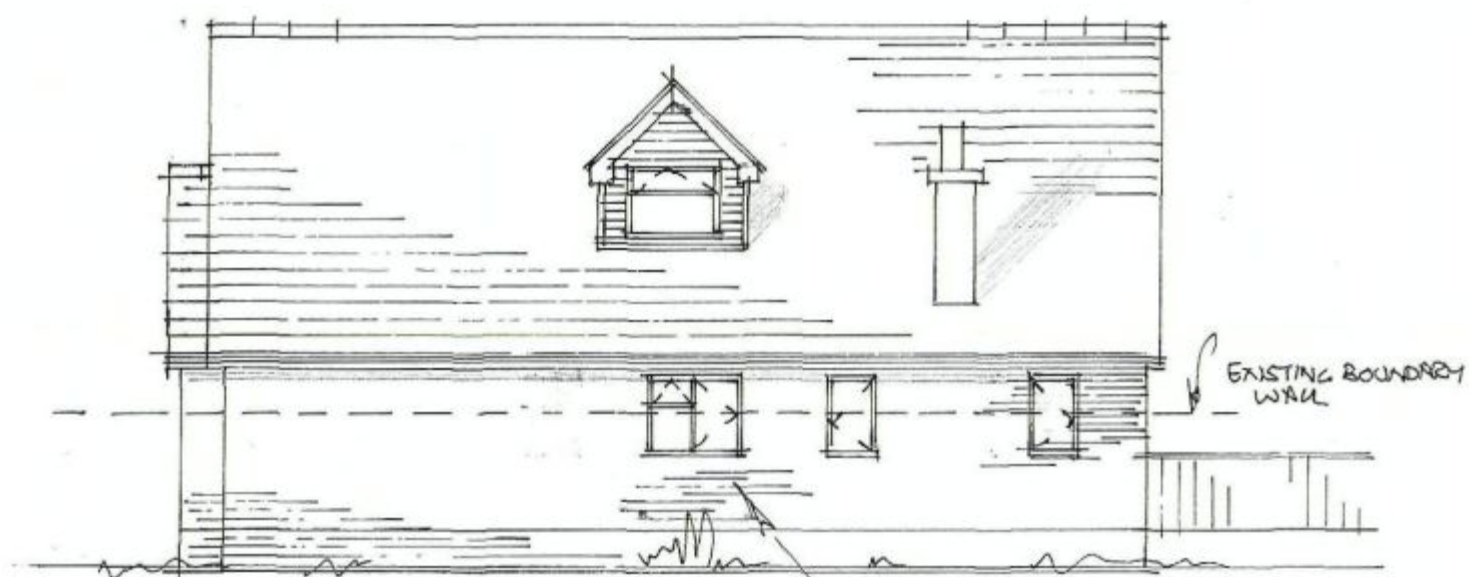


SOUTH ELEVATION

OBSCURE GLASS TO ALL WINDOWS ON SOUTH ELEVATION INCLUDING DORMER



WEST ELEVATION

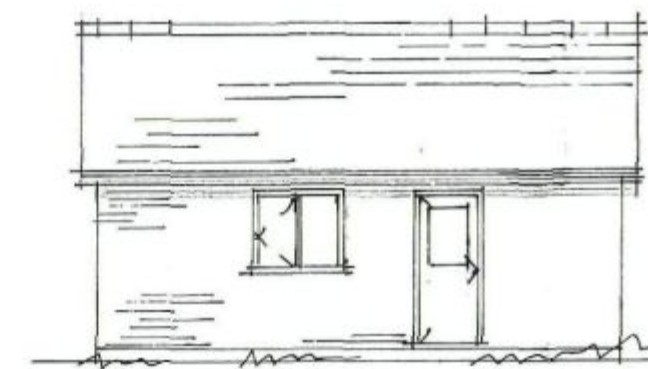

SOUTH ELEVATION

0 5m

PROPOSED REPLACEMENT
DWELLING

8 CORONATION ROAD
HAYLING ISLAND
PO11 9RZ


ELEVATIONS 1/100

DRG NO 004 SIZE A3

APRIL 10 REV A PATIO DOOR ALTERED



EAST ELEVATION

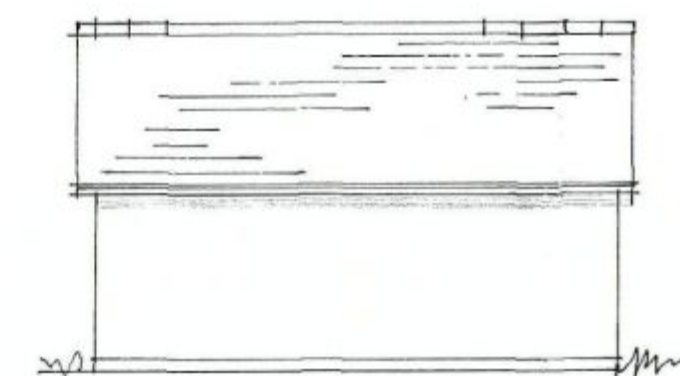

NORTH ELEVATION