


PERMIT


NOTE : THIS DRAWING IS NOT A SPECIFICATION OF WORK AND IS ONLY FOR THE PURPOSE OF GAINING TOWN PLANNING AND BUILDING REGULATION APPROVALS. ALL DETAILS/DIMENSIONS MUST BE CHECKED ON SITE BEFORE COMMENCEMENT OF WORK BY CONTRACTOR

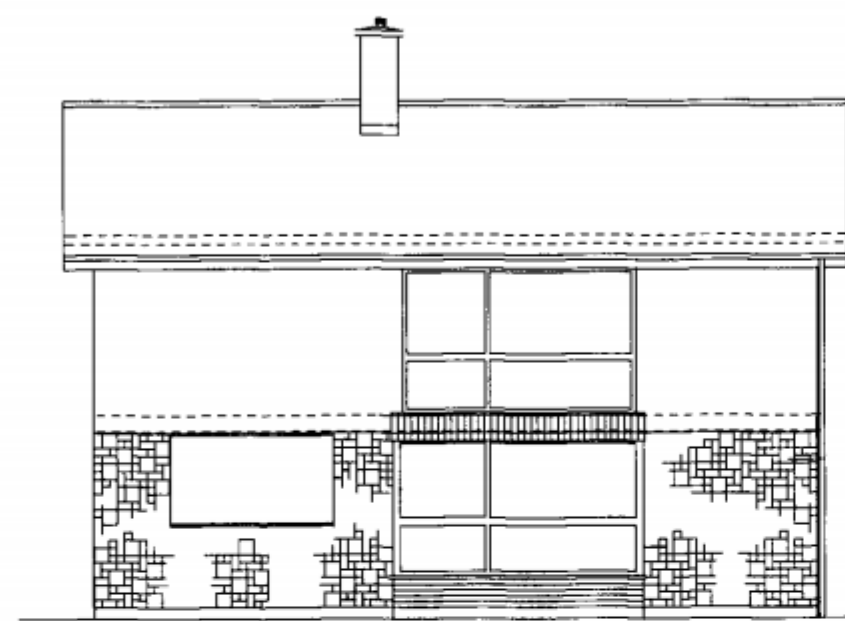


Existing Side Elevation




Existing Front Elevation

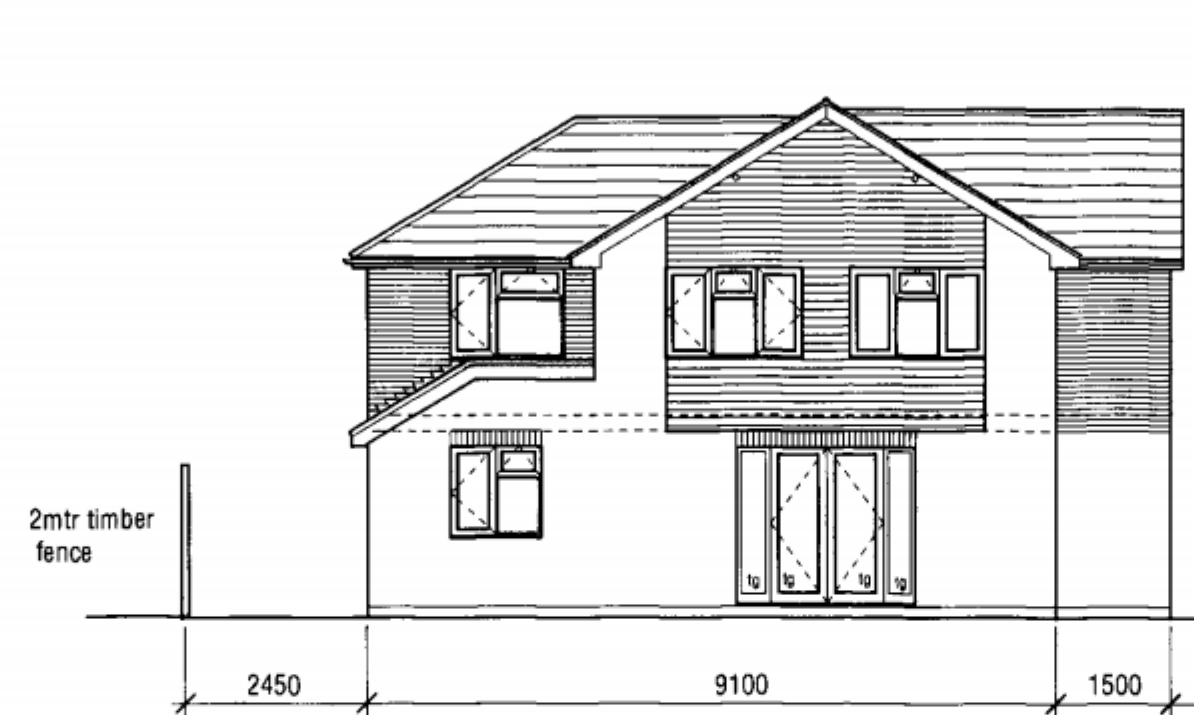


Proposed Side Elevation

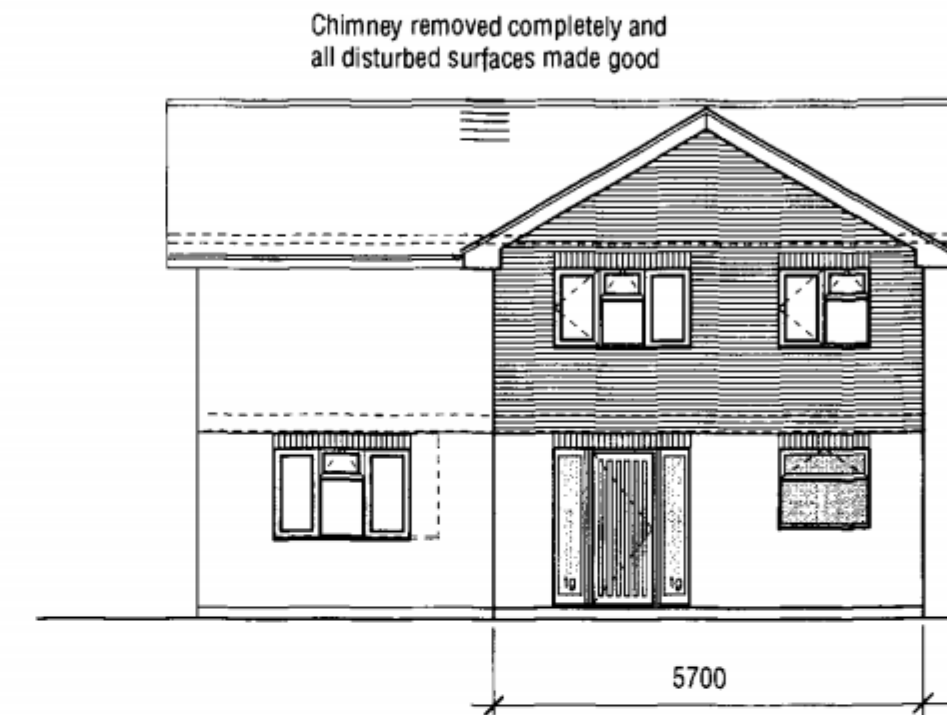


Proposed Front Elevation

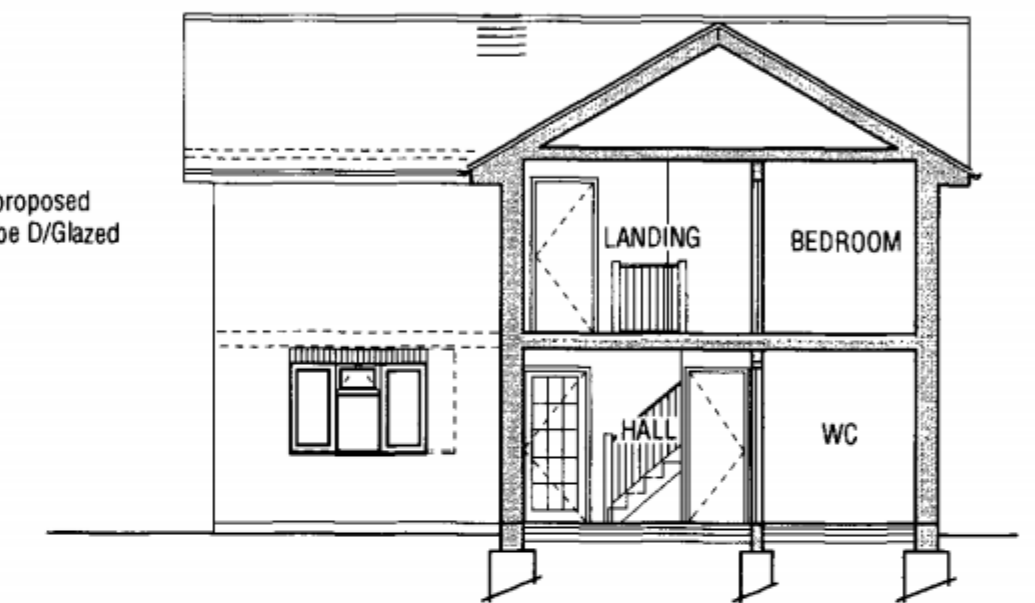


Proposed Section A - A

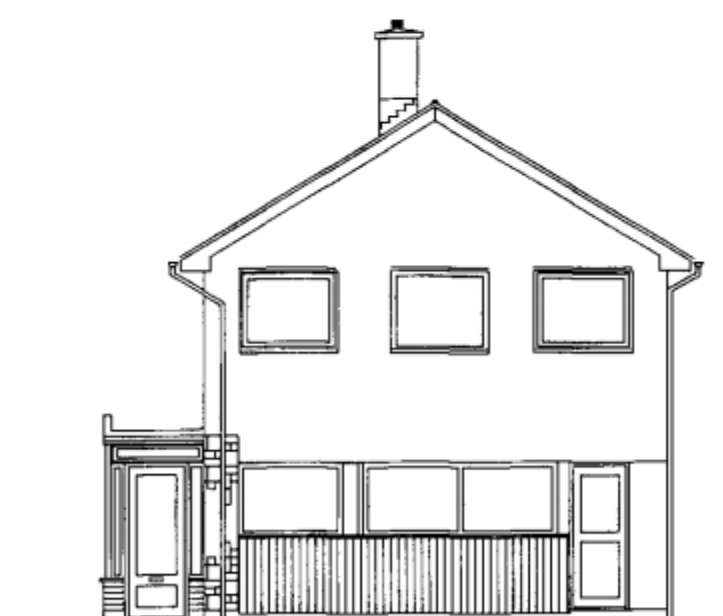


Existing Side Elevation

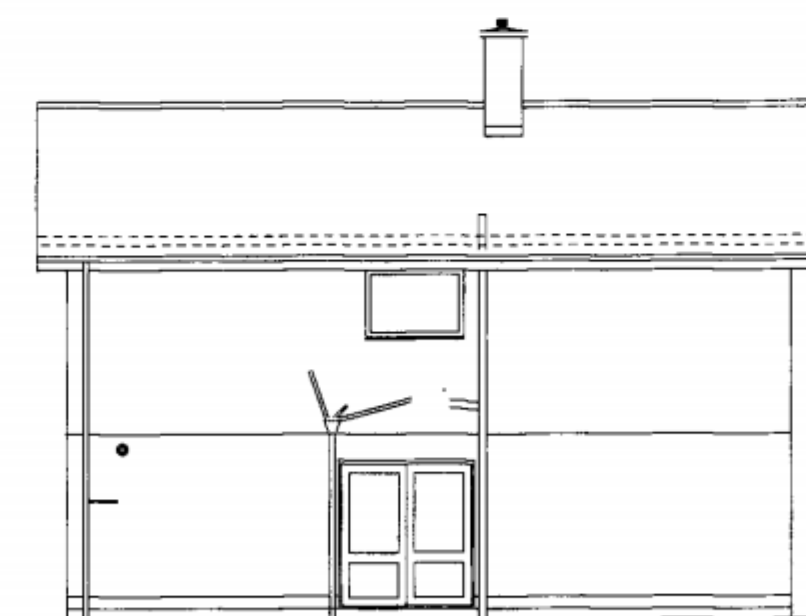


Existing Rear Elevation

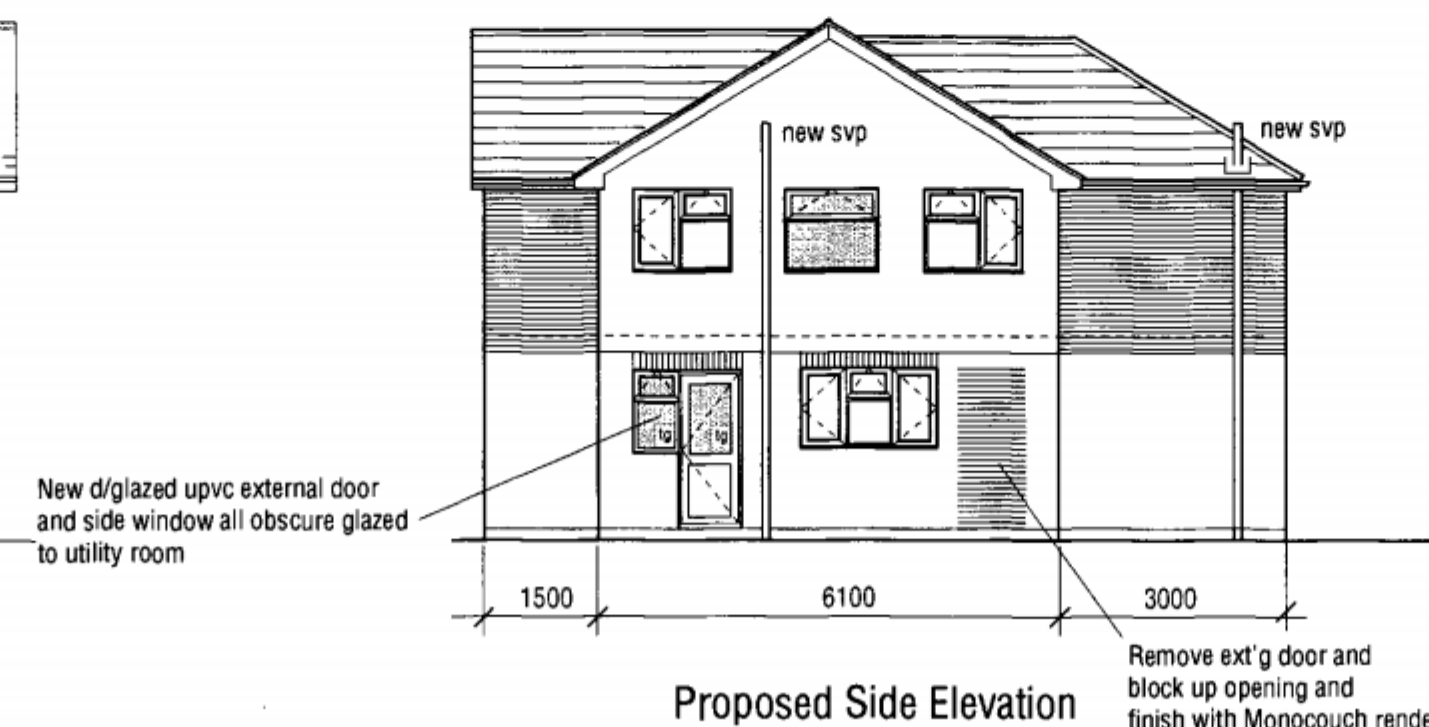


Proposed Side Elevation

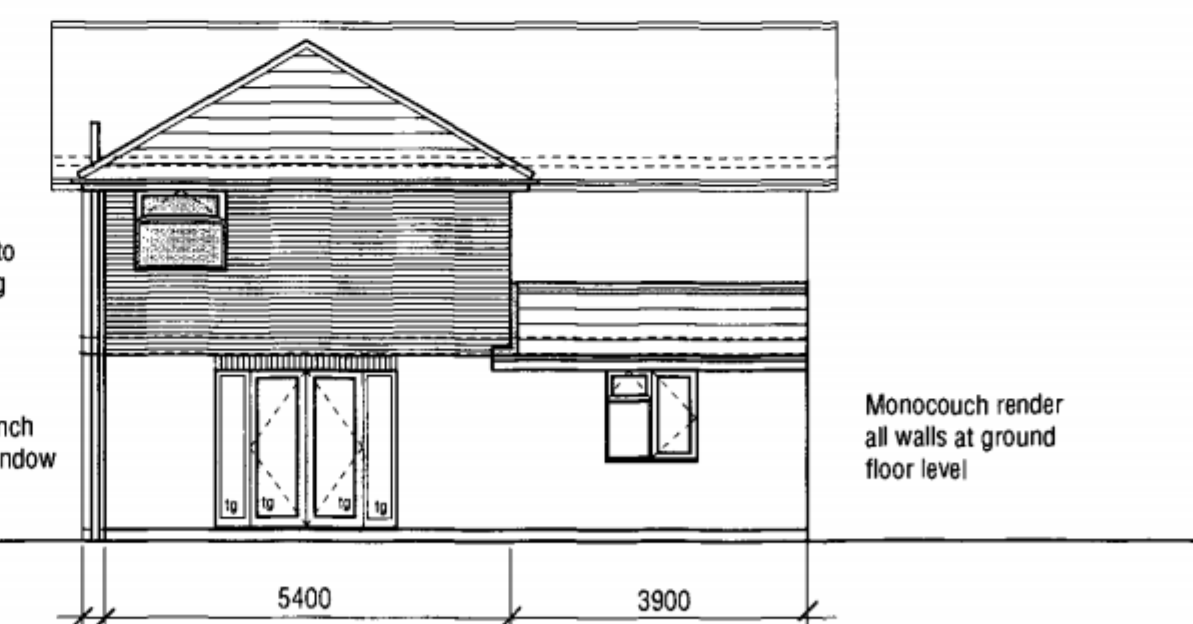


Proposed Rear Elevation

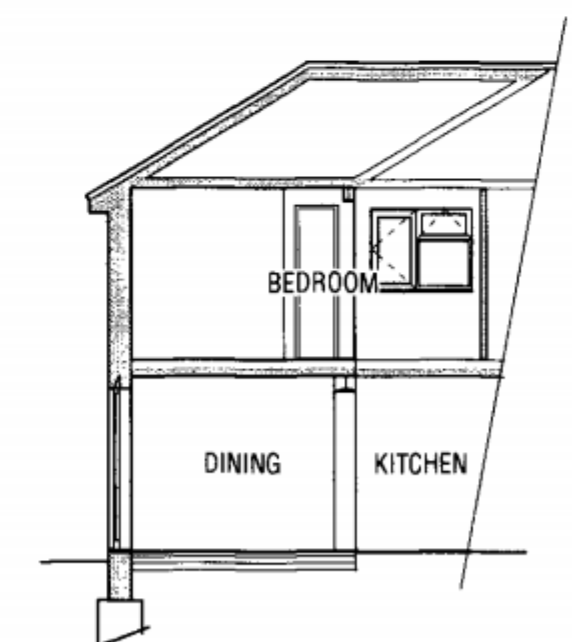


Proposed Section B - B

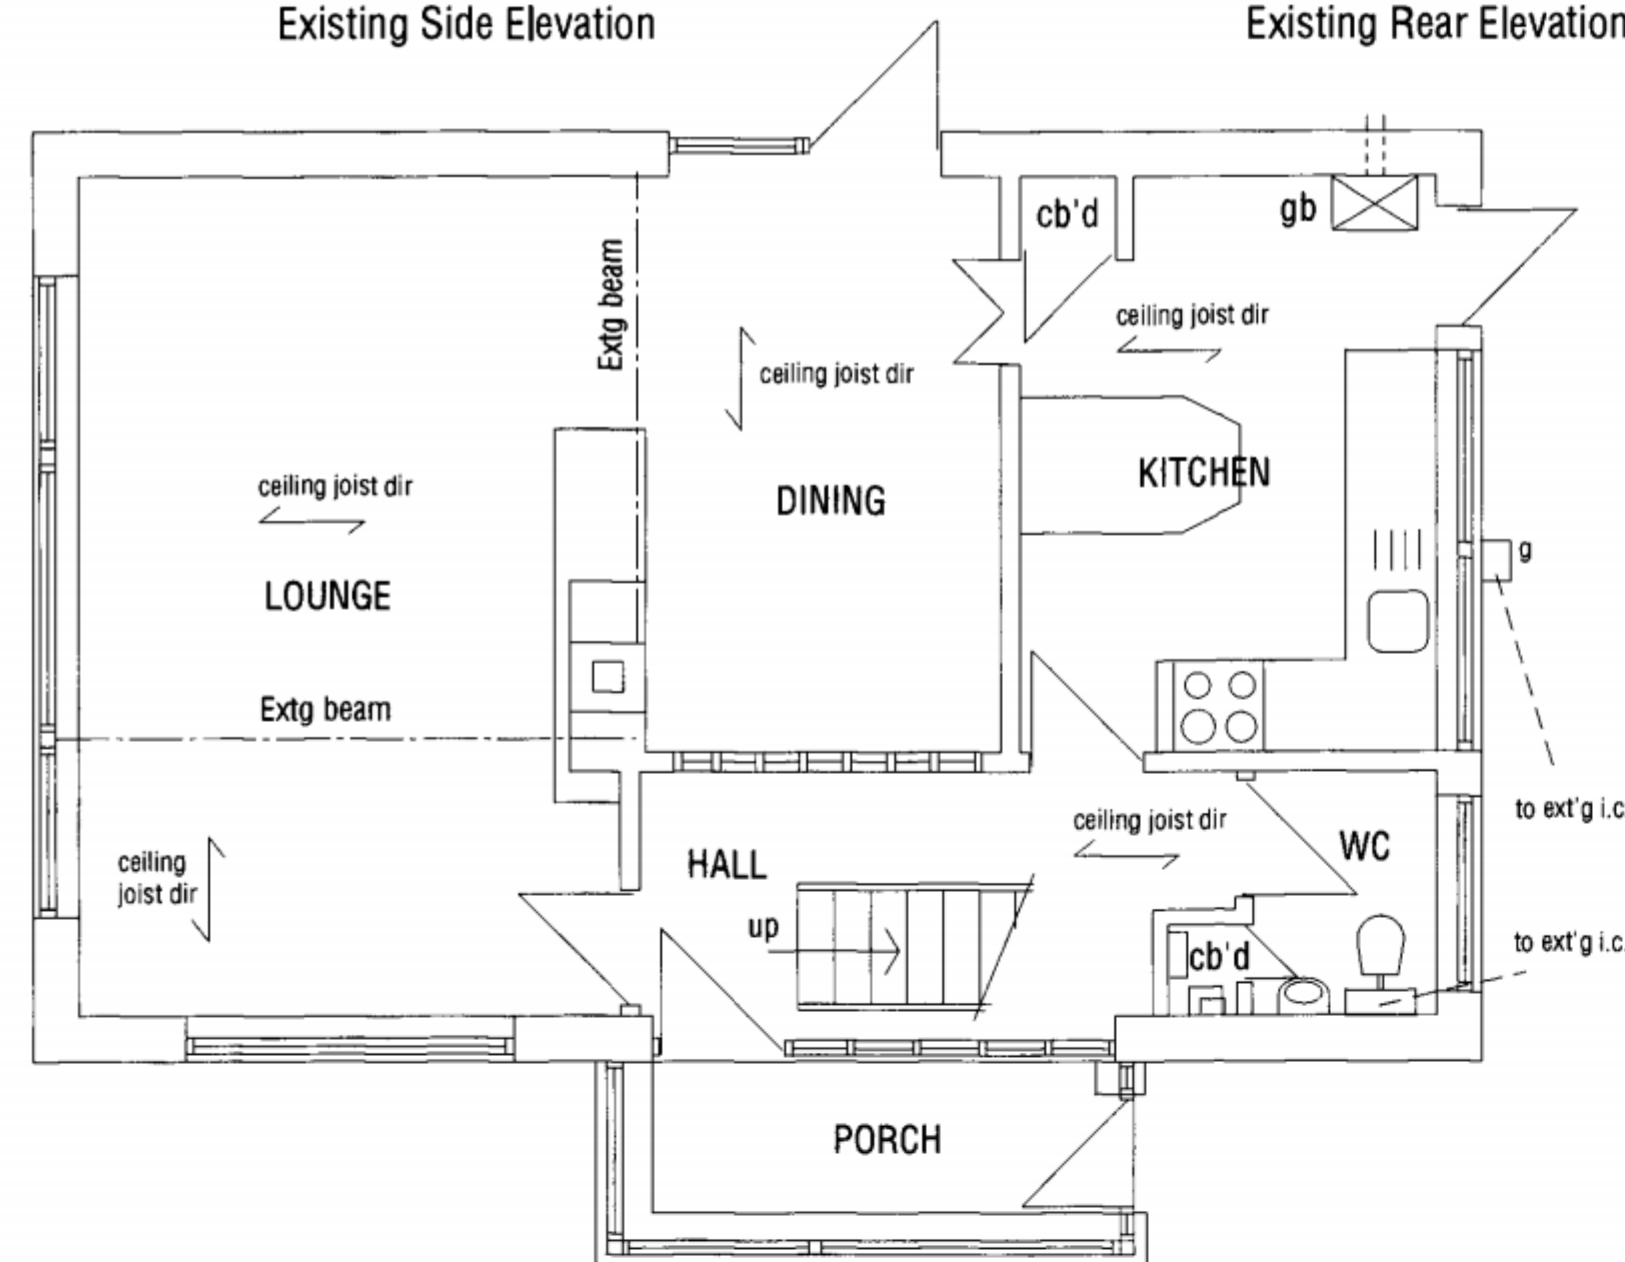


Existing Ground Floor Plan 1 : 50

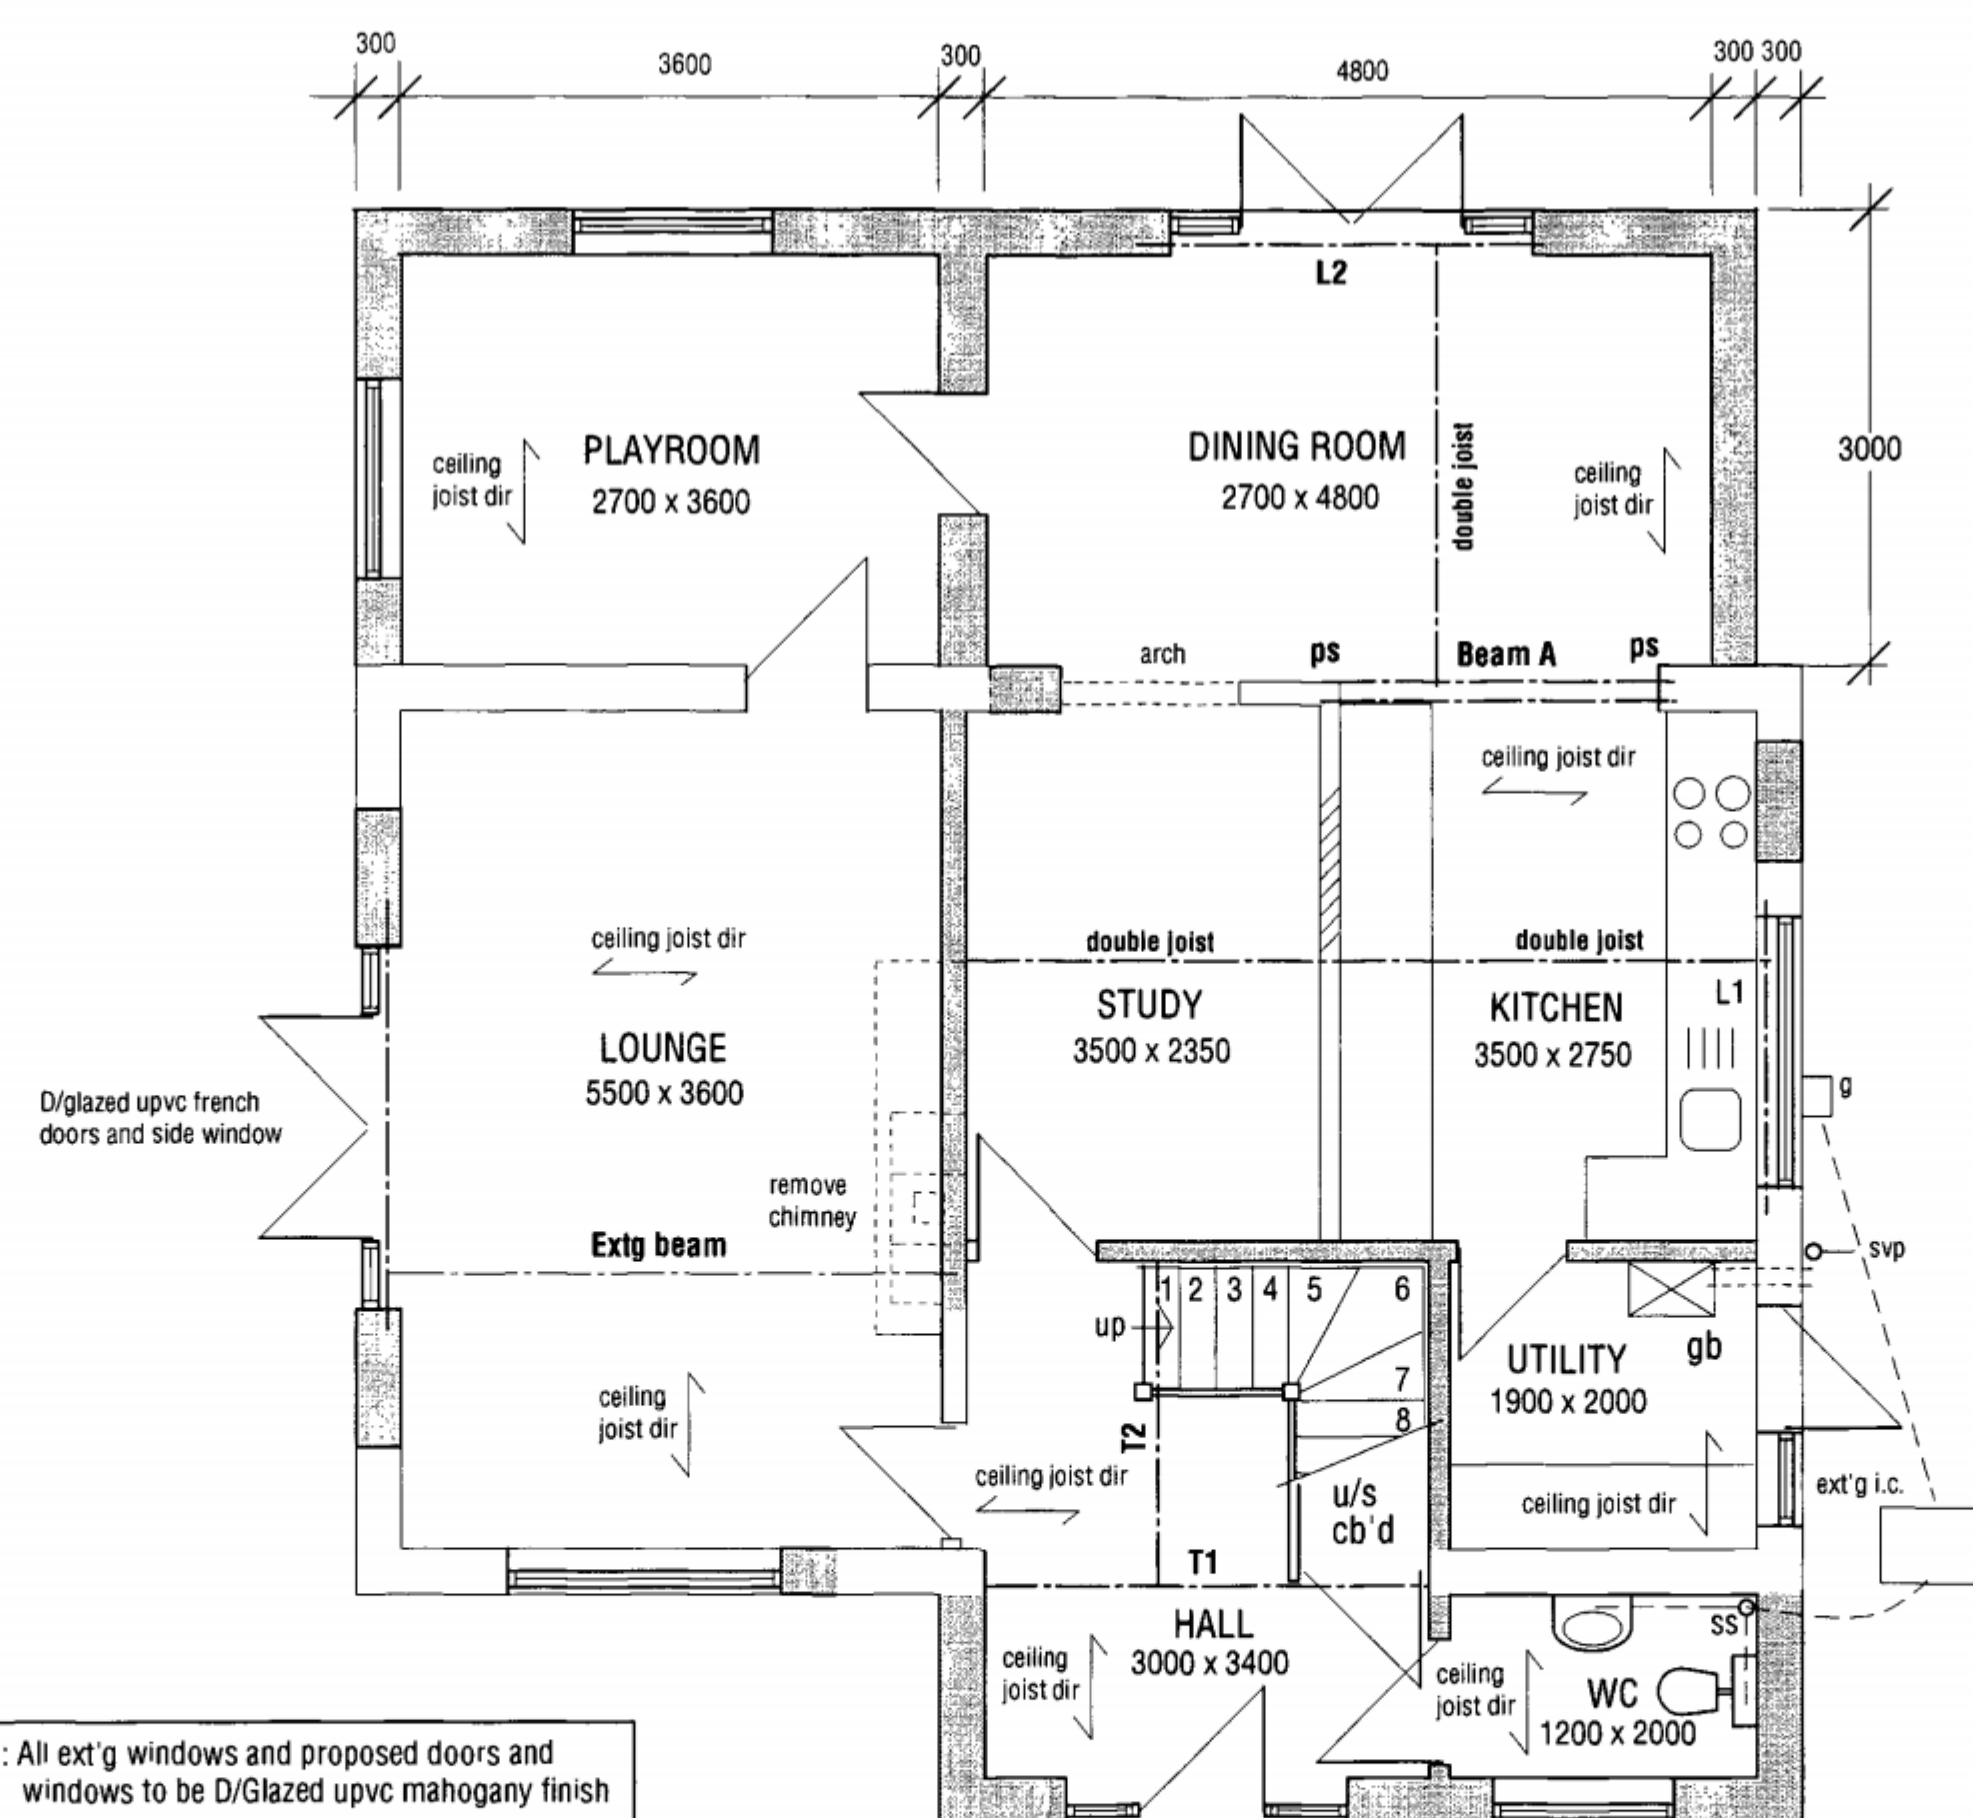

Proposed Ground Floor Plan 1 : 50

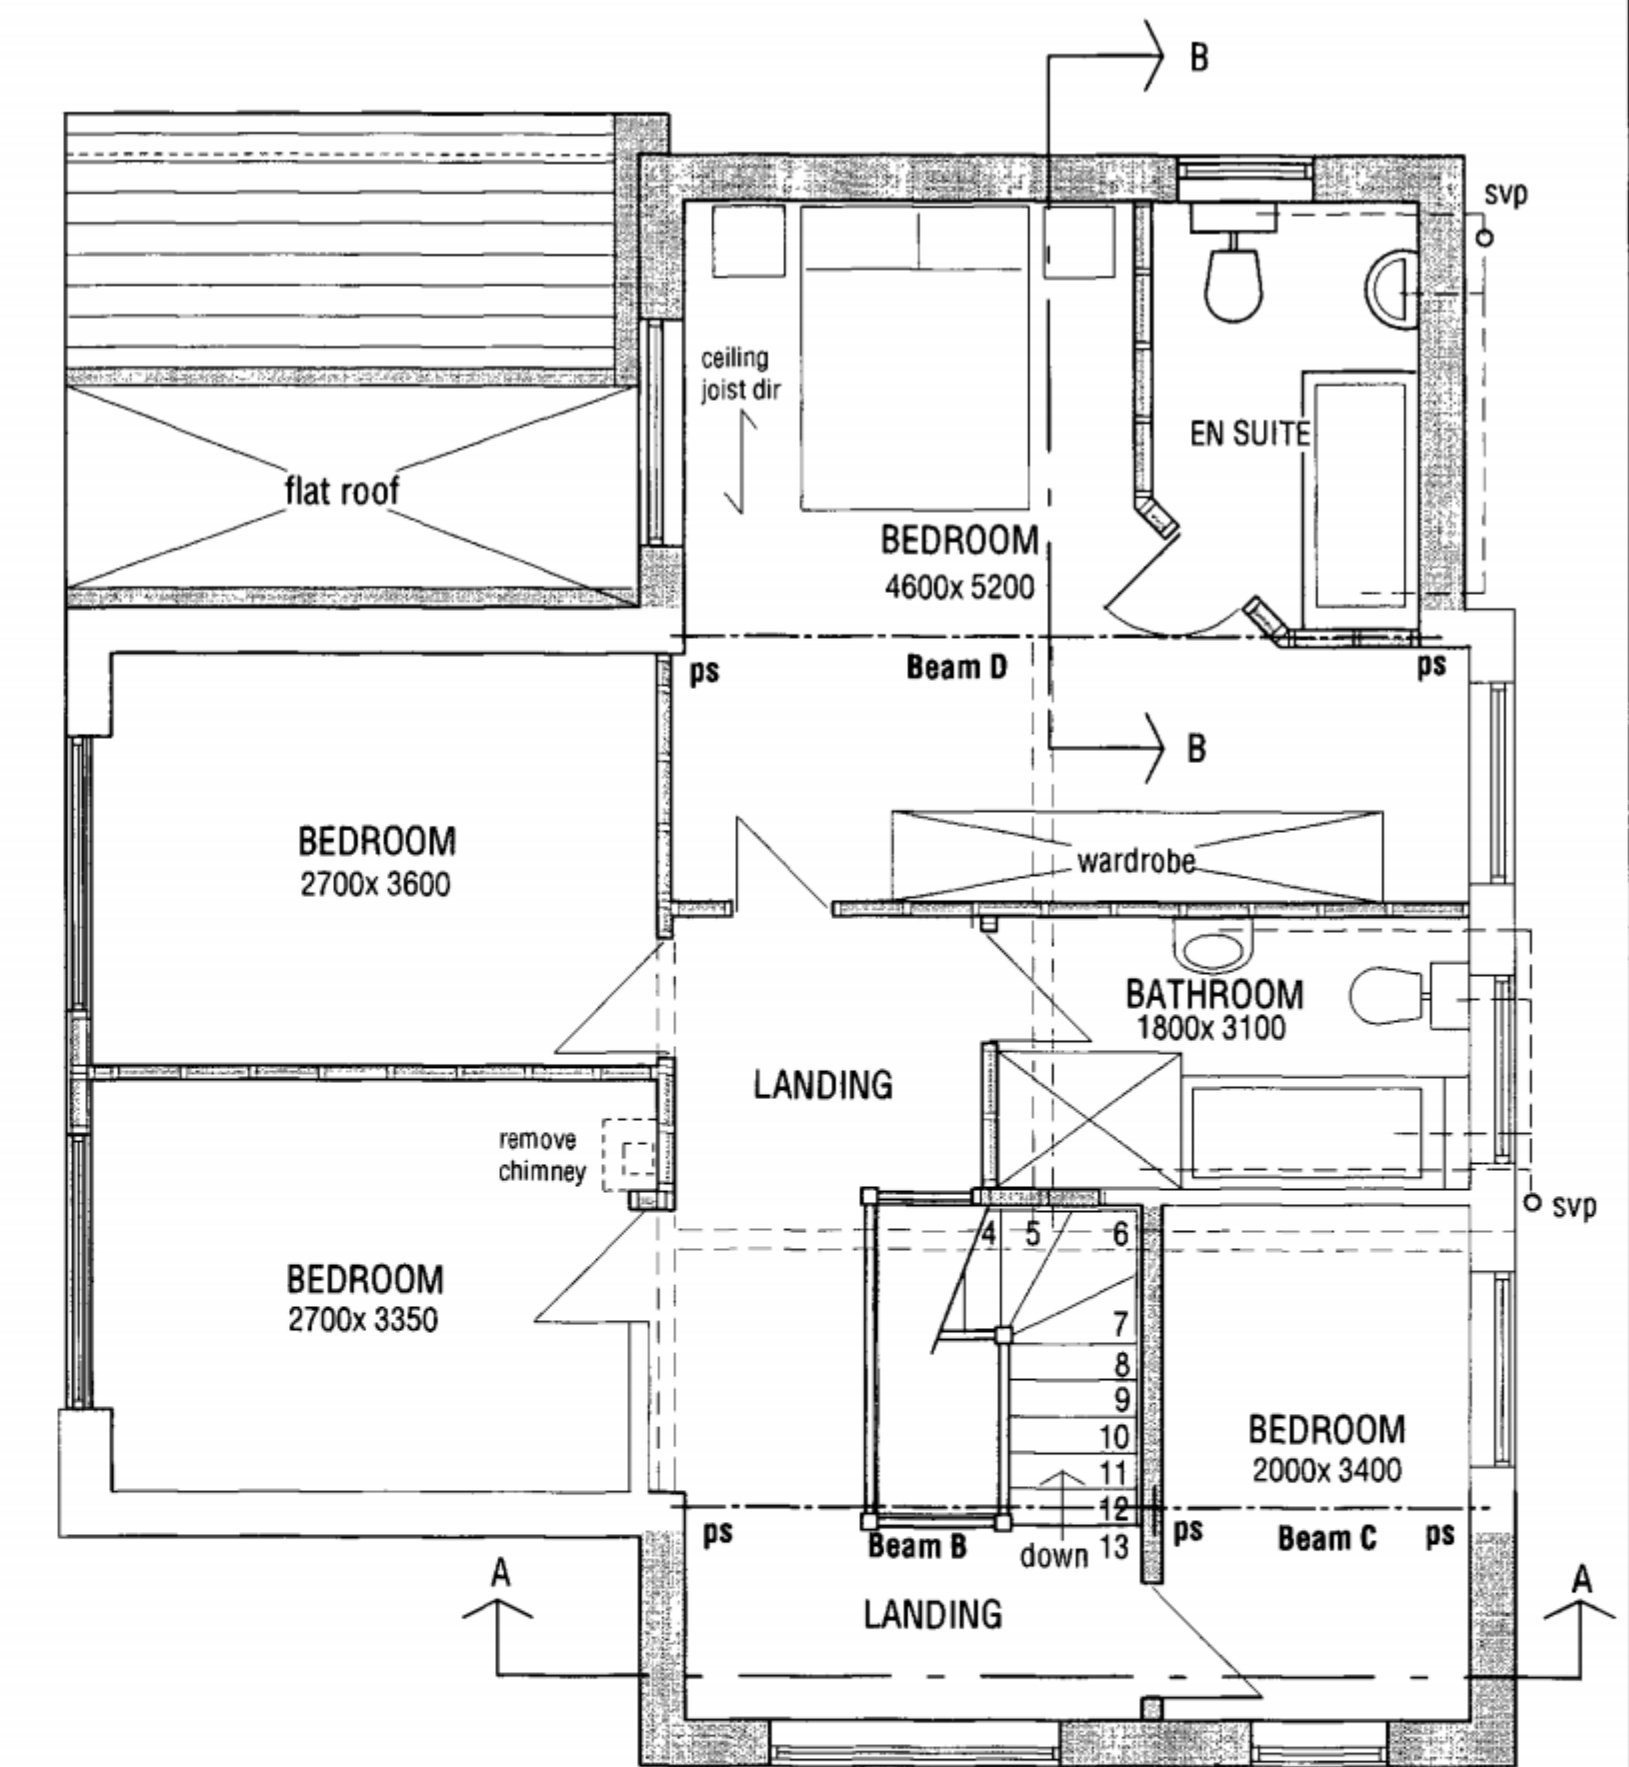

Proposed First Floor Plan 1 : 50

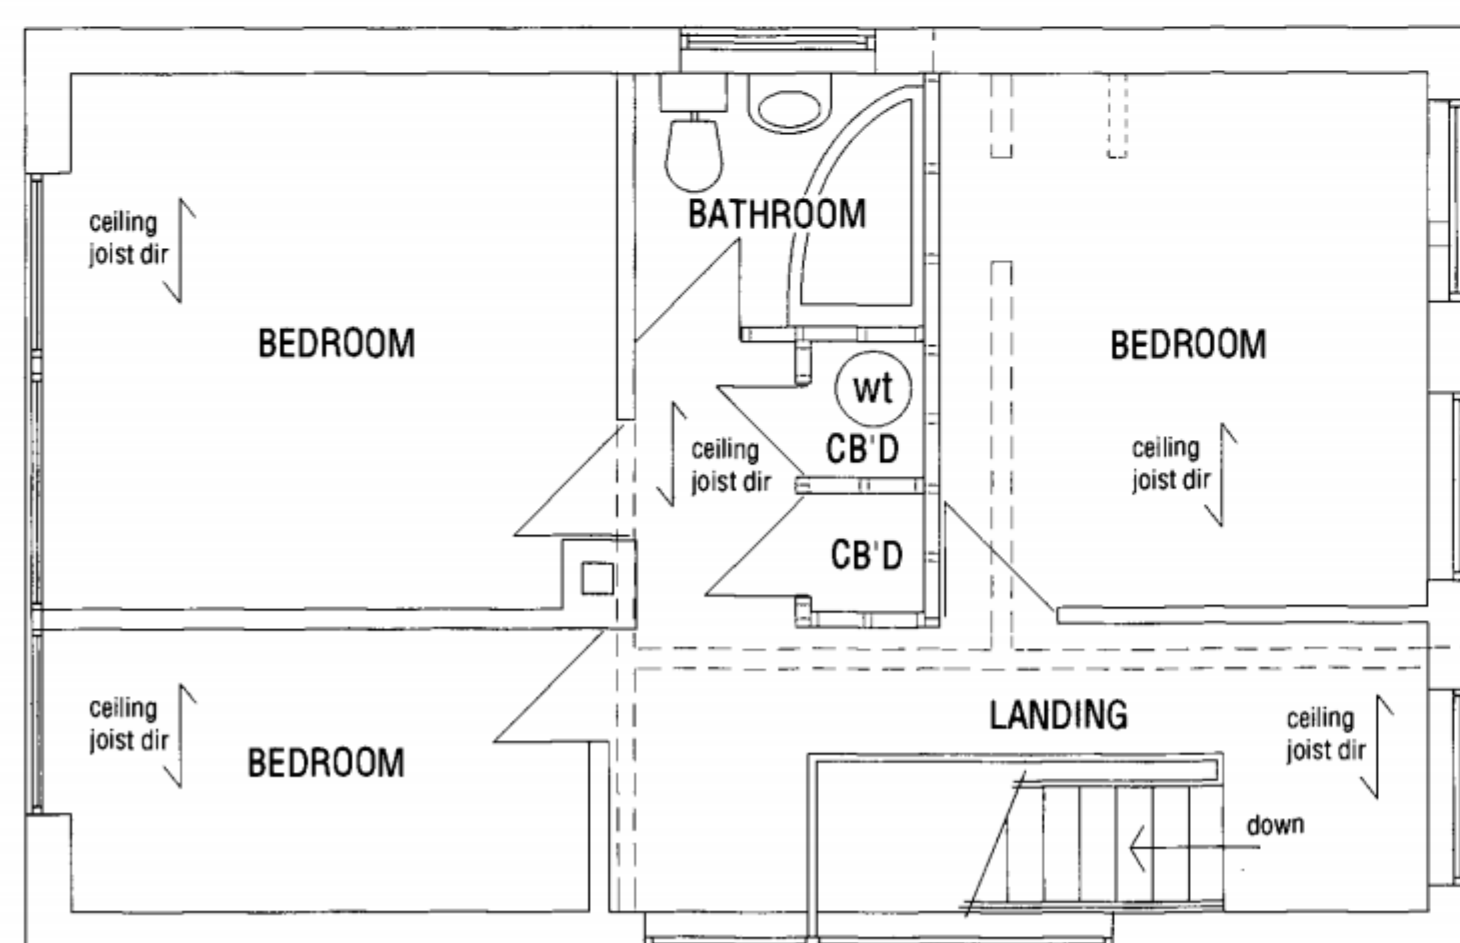

Existing First Floor Plan 1 : 50

Note : All ext'g windows and proposed doors and windows to be D/Glazed upvc mahogany finish

DOUBLE STOREY FRONT AND REAR EXTENSION AND SINGLE STOREY REAR EXTENSION
For:- Mr & Mrs S. NKire
3 Charlesworth Drive, Waterlooville, Hants. PO7 6AS
Scale : 1 : 50, 1 : 100
Drawing No. 280411PL

RECEIVED
28 APR 2011
HANTS COUNTY COUNCIL