




SOUTH ELEVATION

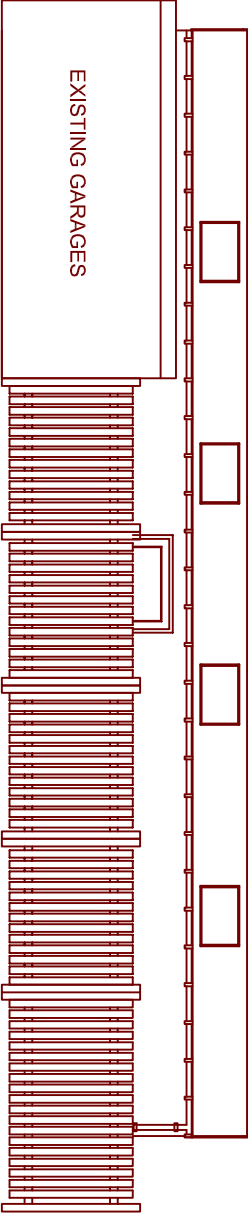

EAST ELEVATION

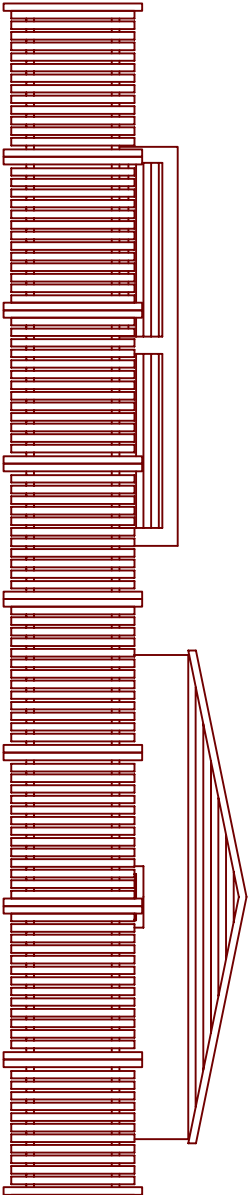

NORTH ELEVATION

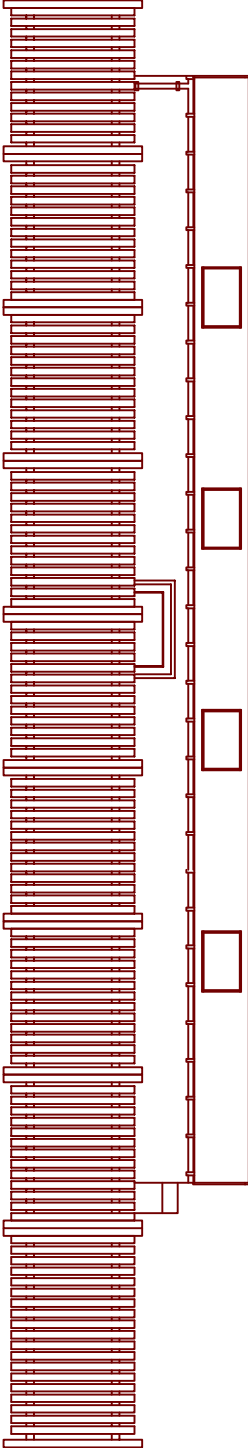

WEST ELEVATION

 Portsmouth CITY COUNCIL	Client: Housing Management Owen Buckwell Head of Housing Management CIVIC OFFICES, GUILDHALL SQUARE PORTSMOUTH, PO1 2AX		Project: TWEED COURT SCOOTER STORE Drawing Title: Proposed elevations		Drawn By: DJS	Checked by:	Amendments:
					Scale @A3: 1:100	Date: December 2010	Drawing No.: 04