


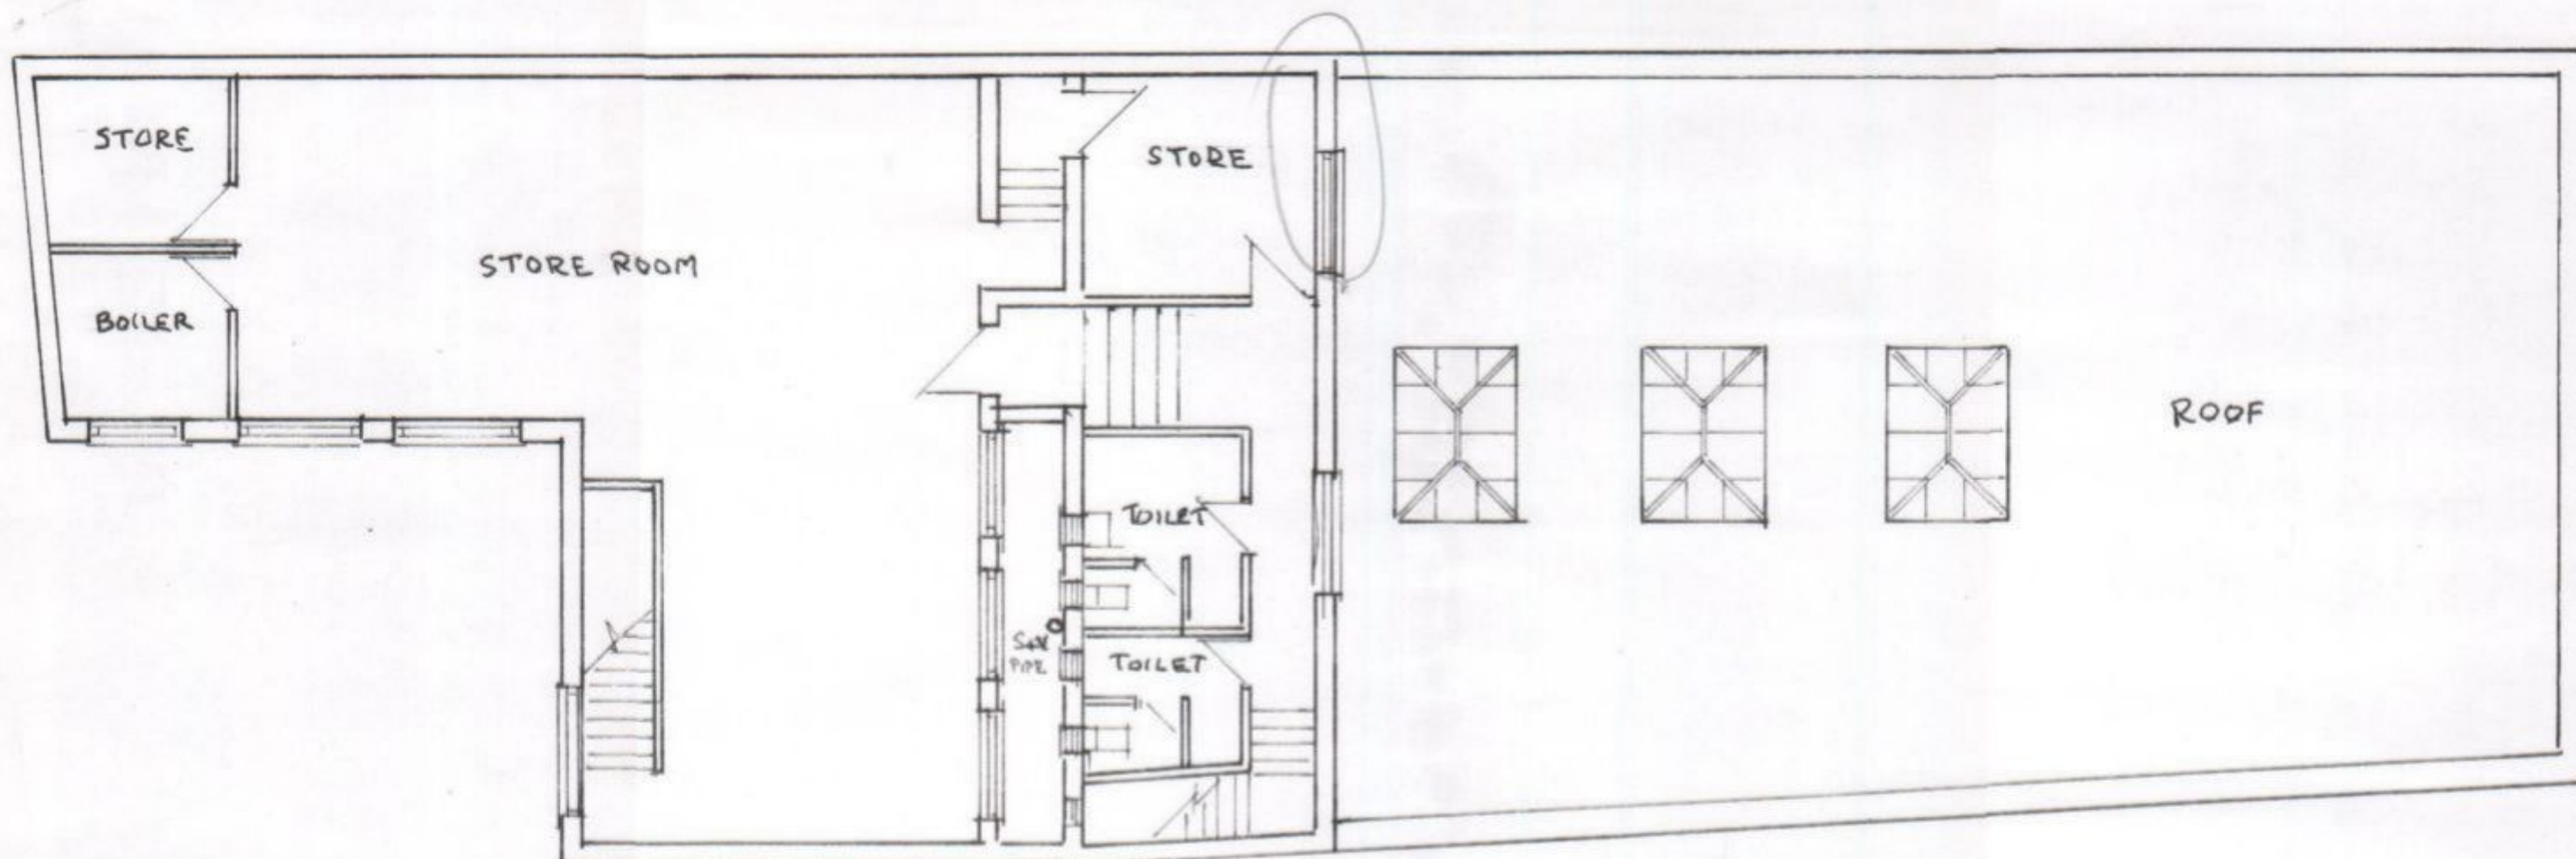

EXISTING FIRST FLOOR AND FLAT ROOF

PERMIT

HAVANT BOROUGH
COUNCIL
05 DEC 2011
RECEIVED

HAVANT BOROUGH
COUNCIL
24 NOV 2011
RECEIVED



EXISTING SOUTH ELEVATION



SCALE 1:100

EXISTING EAST ELEVATION

30-32 EAST STREET HAVANT