




PERMIT

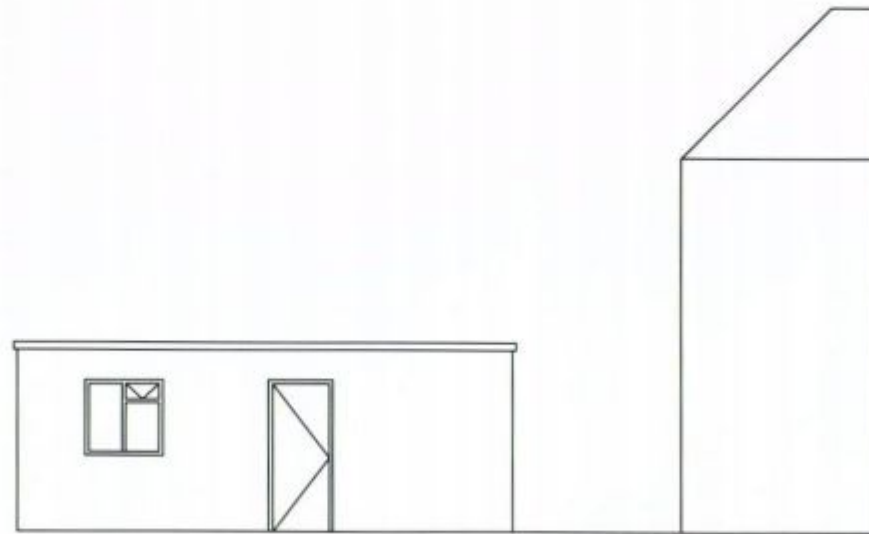


EXISTING WEST ELEVATION

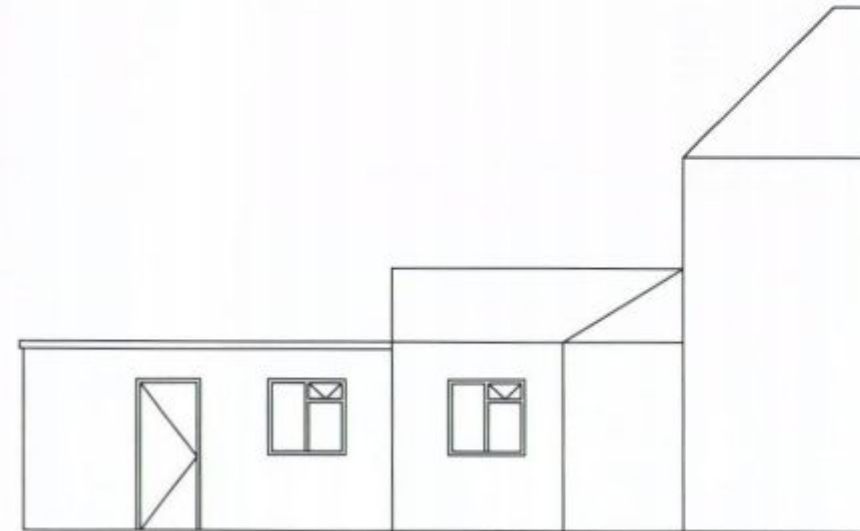

PROPOSED WEST ELEVATION

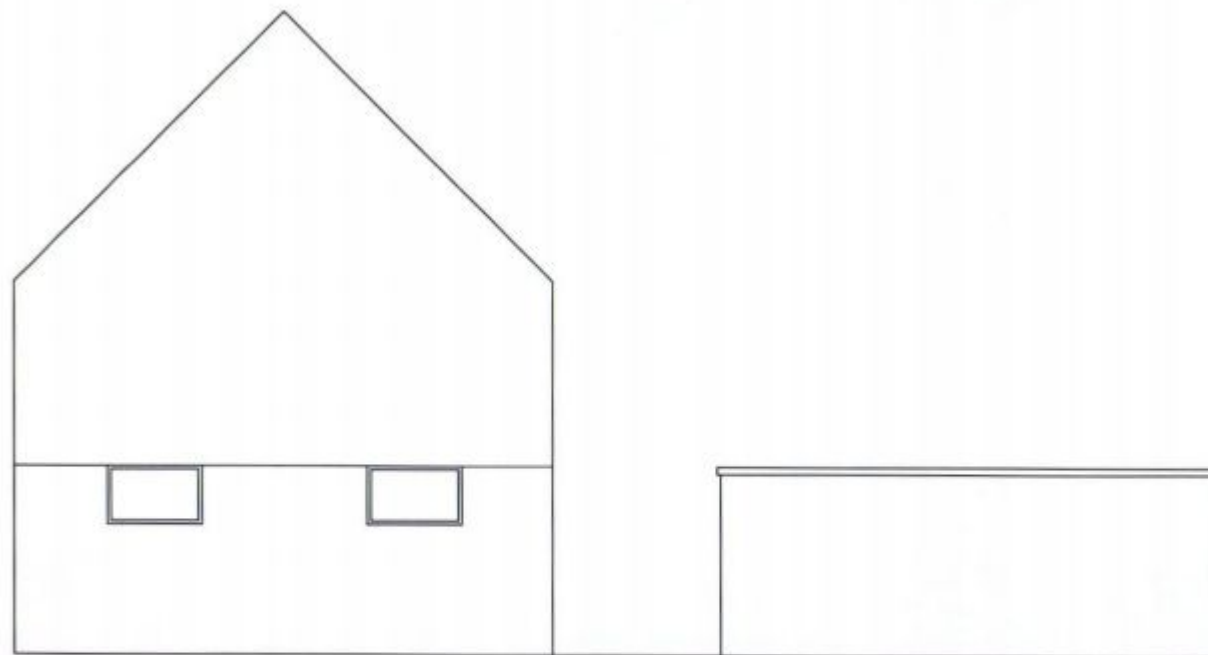

EXISTING EAST ELEVATION

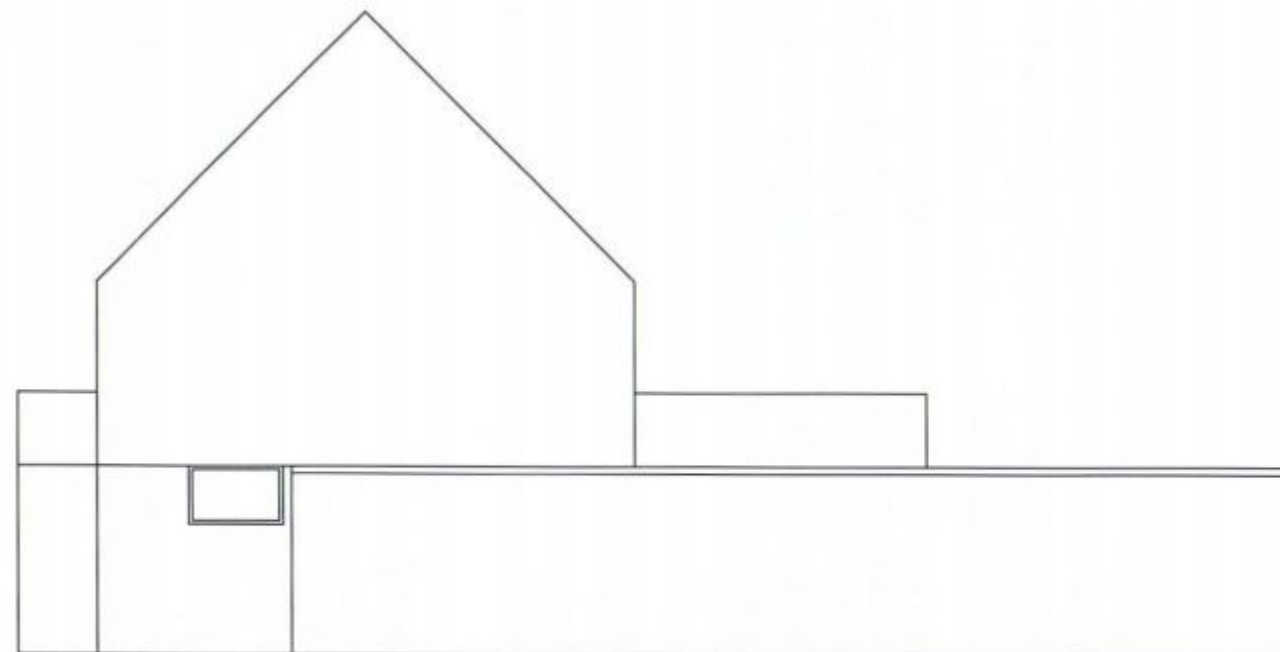

PROPOSED EAST ELEVATION

DRAWN TO SCALE 1:100

10 11 12 13 14 15 16 17 18 19 20

REV	DATE	UPDATE
A	--	--
B	--	--
C	--	--



STATUS	SIGNED	DATE
INFORMATION		
APPROVAL 1		
APPROVAL 2		
APPROVAL 3		
CONSTRUCTION		
AS BUILT		

T.J.P. DESIGN
 8 PARK ROAD SOUTH
 HAVANT
 HANTS PO9 1HB
 Tel/Fax: 02392 472 967
 TJPDESIGN@HOTMAIL.COM

SITE
 42 PARK LANE
 WATERLOOVILLE

ELEMENT:
 EAST & WEST
 ELEVATIONS

CLIENT
 IAN DANCEY

10 11 12 13 14 15 16 17 18 19 20

REVISION: 1
 DRAWN: TJP
 DATE: feb '11

SIZE: A3
 SCALE: 1:100

DO NOT SCALE IF IN DOUBT
 CONTACT THE ABOVE OFFICE

SCALE FOR PLANNING PURPOSES