


PERMIT

concrete interlocking roof tiles, hip and ridge tiles all to match ext'g

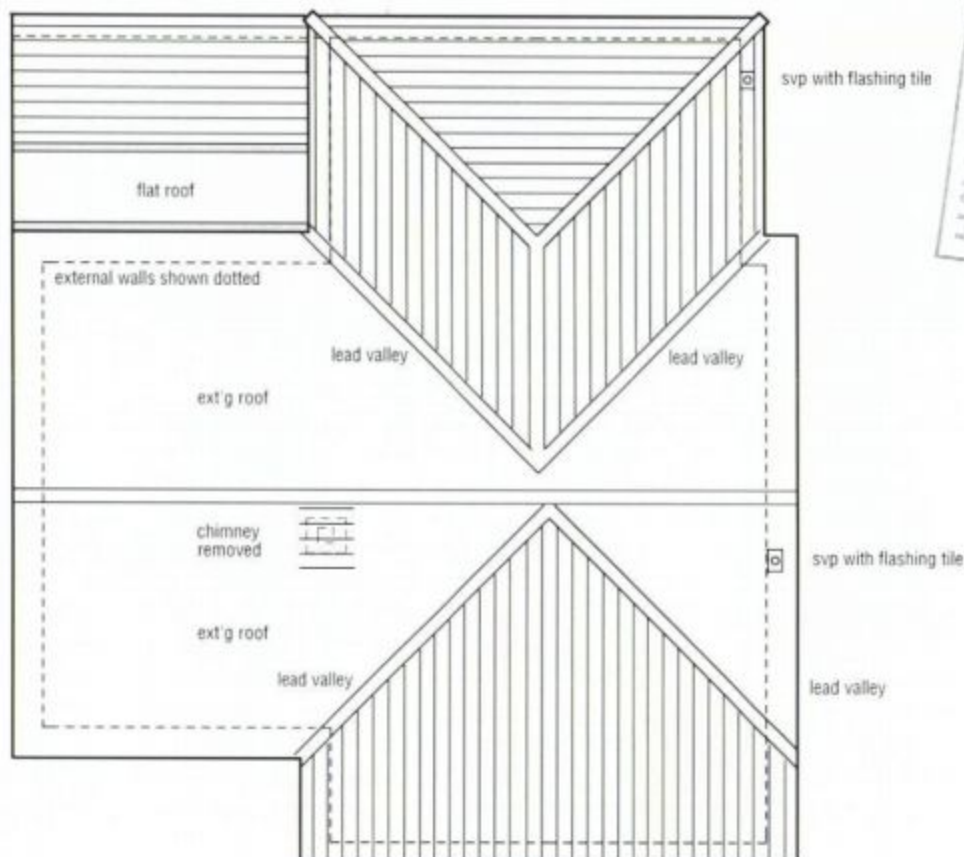

Proposed Roof Plan 1 : 100

DOUBLE STOREY FRONT AND REAR EXTENSION AND SINGLE STOREY REAR EXTENSION

For:- Mr & Mrs S. NKire 3 Charlesworth Drive, Waterloo, Hants. PO7 6AS

Scale : 1 : 100

Drawing No. 280411PL1

