
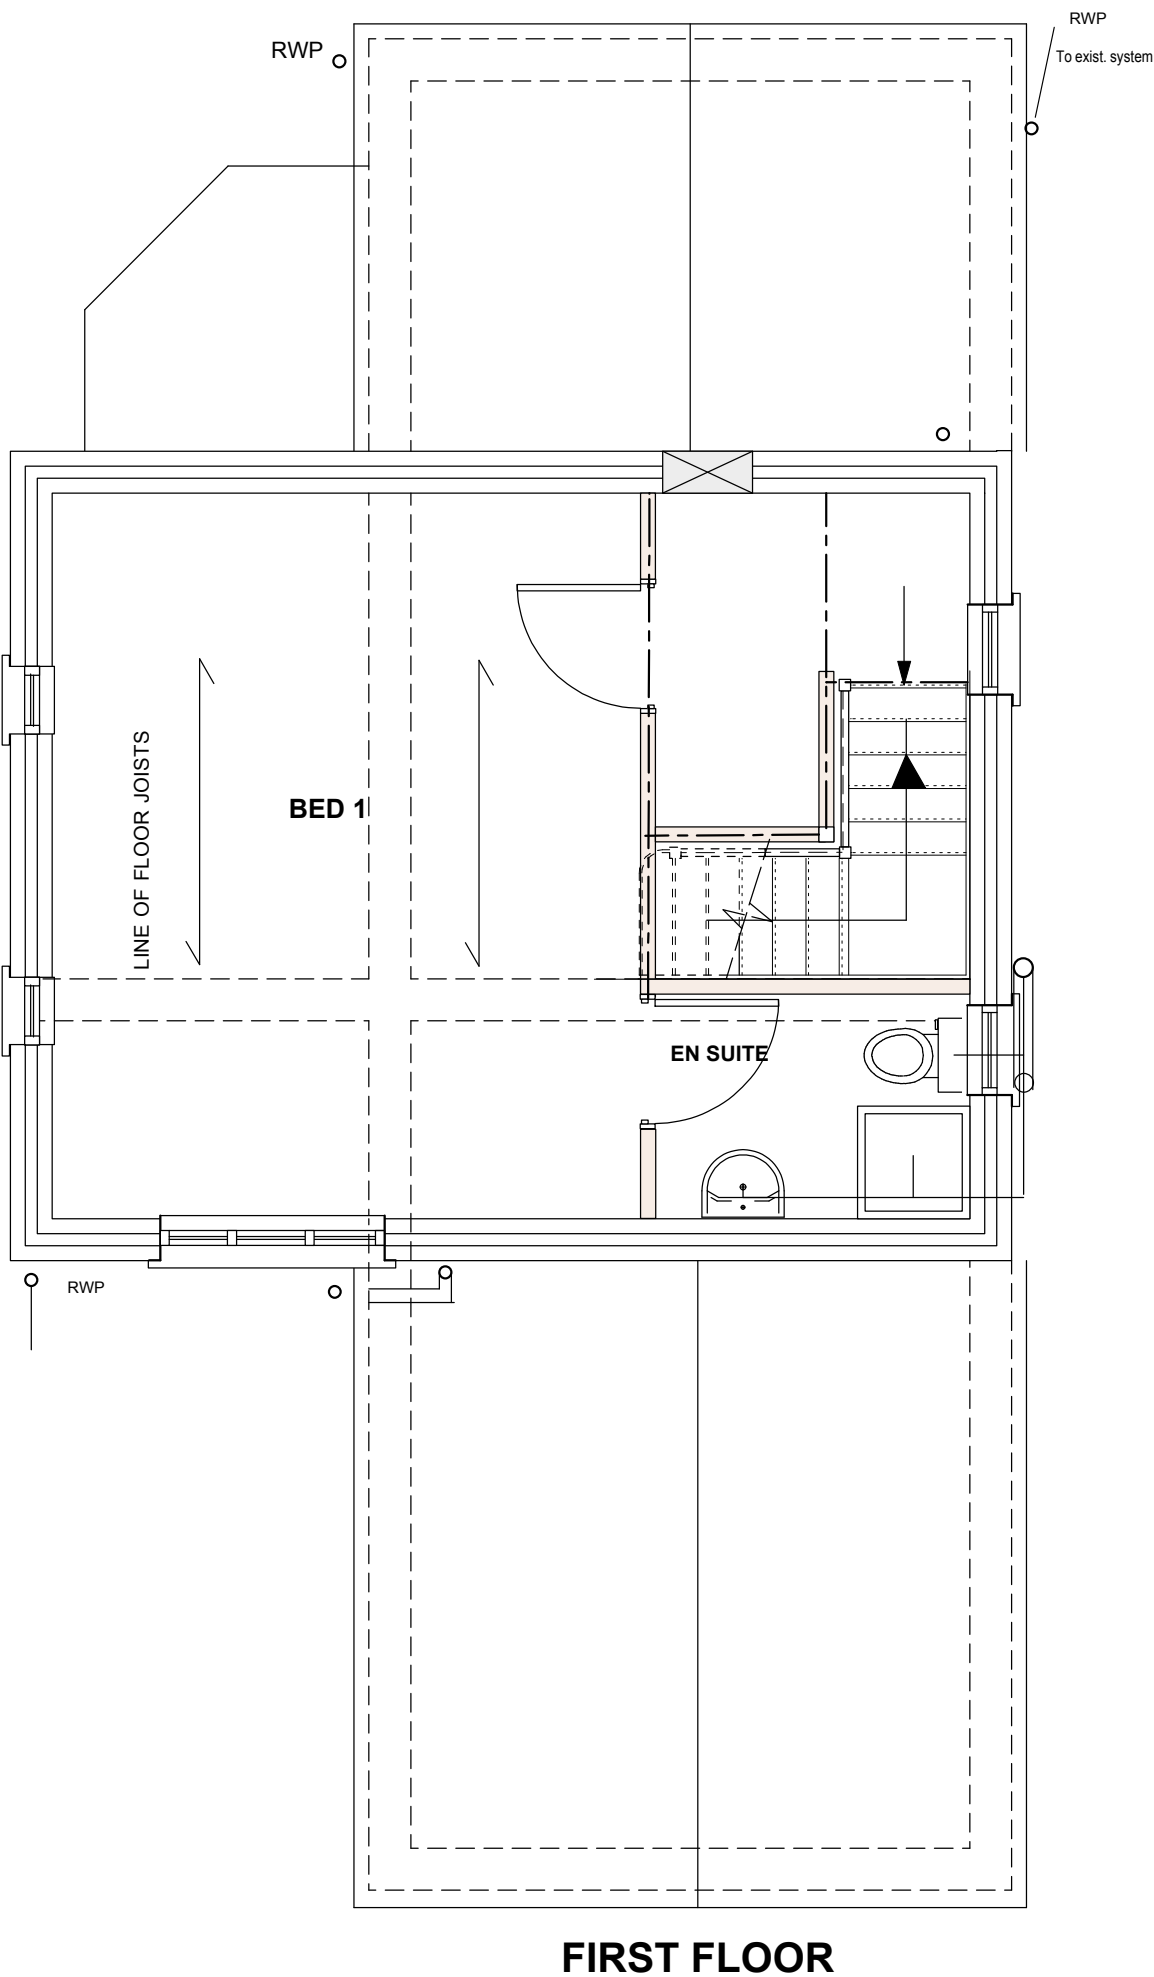


EXISTING

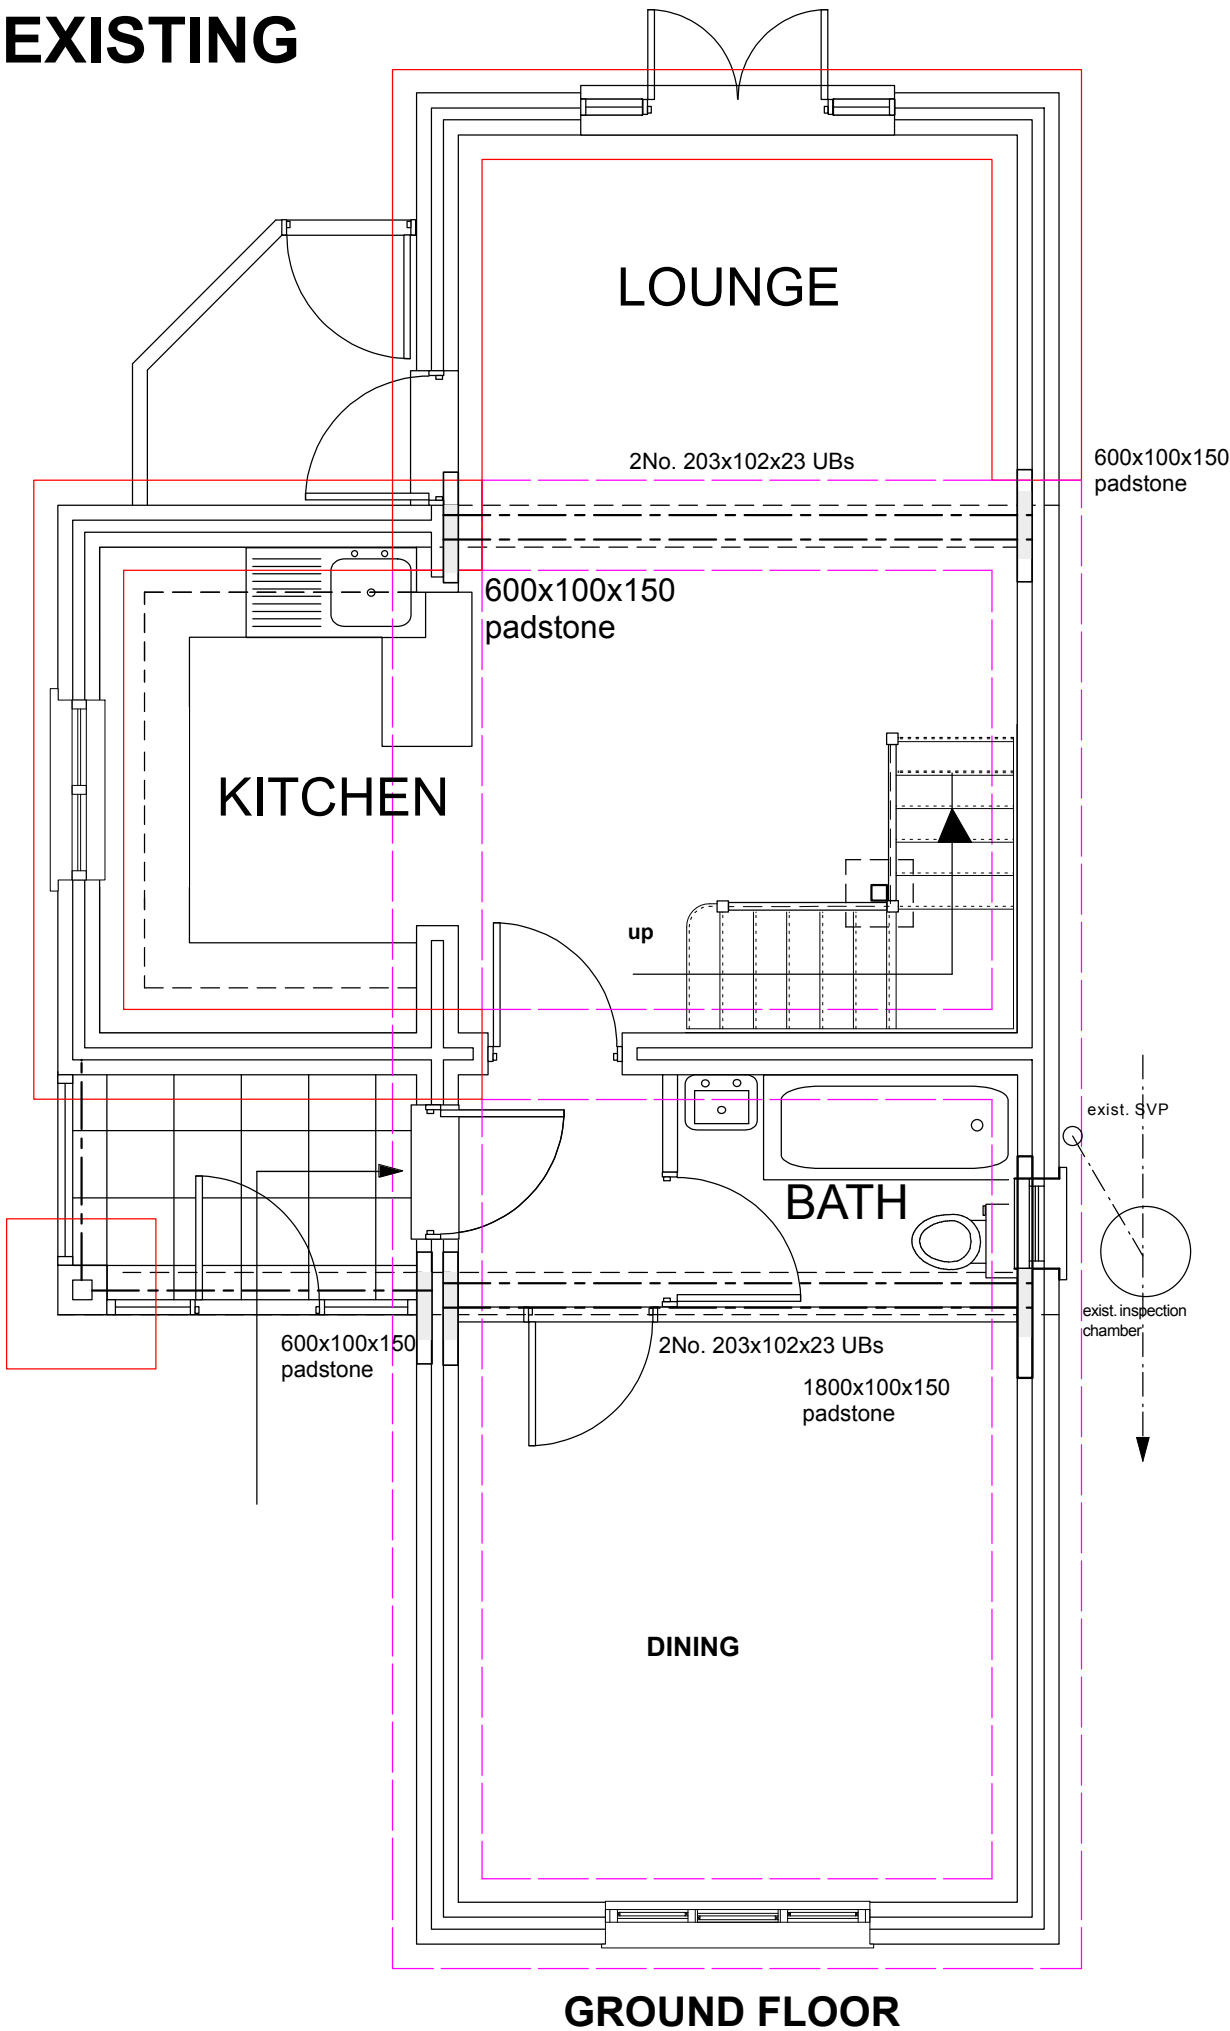

Drwg. No. CLCKHSE3/2

Additional Bedroom
67 St Marys Road,
Hayling Island,
Hampshire, PO11 9DB
February 2011.

Mr P G Francis
023 9246 5145

Sheet 2 of 4
Floor Plans (Existing)

Scale: 1:50