



REFUSE

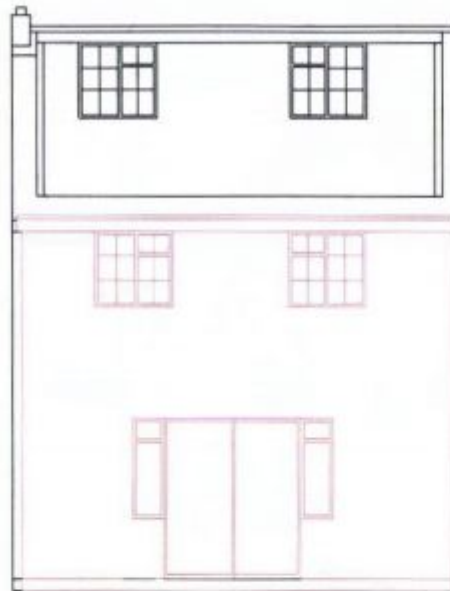


Proposed Rear Elevation

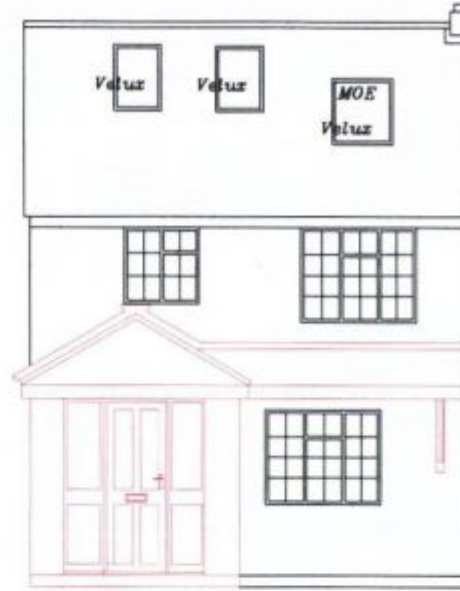


Proposed Front Elevation




SCALE 1:100

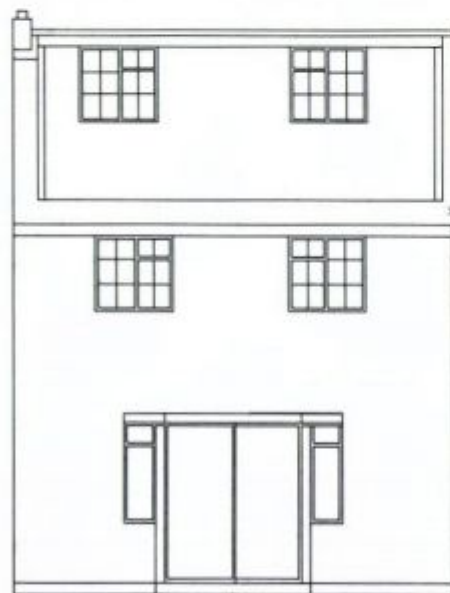

Existing Rear Elevation

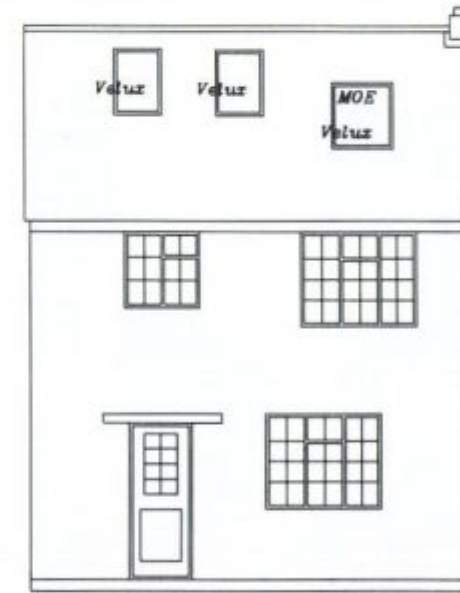

Existing Front Elevation

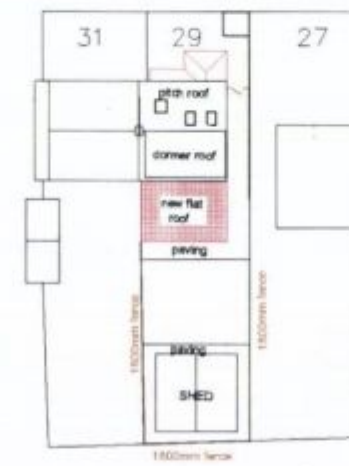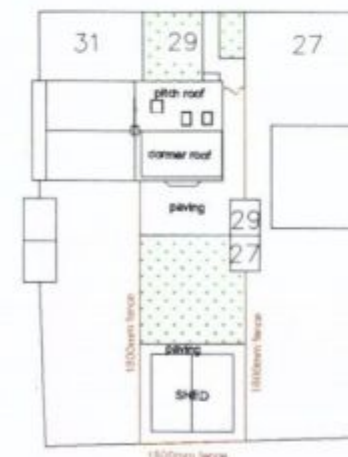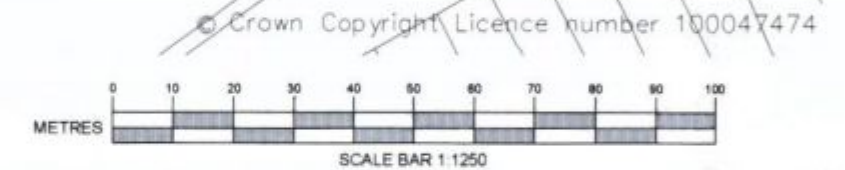

All new works to have
materials to match
existing

Client

MR+MRS D. STEAD
29 FRASER RD
BEDHAMPTON
HAVANT
PO9 3EJ

Job title

TWO STOREY REAR
EXTENSION AND
FRONT PORCH/CANOPY

Drawing title

PLANNING APPLICATION

Scale

1:50/100/500/1250

Date

6/4/11