



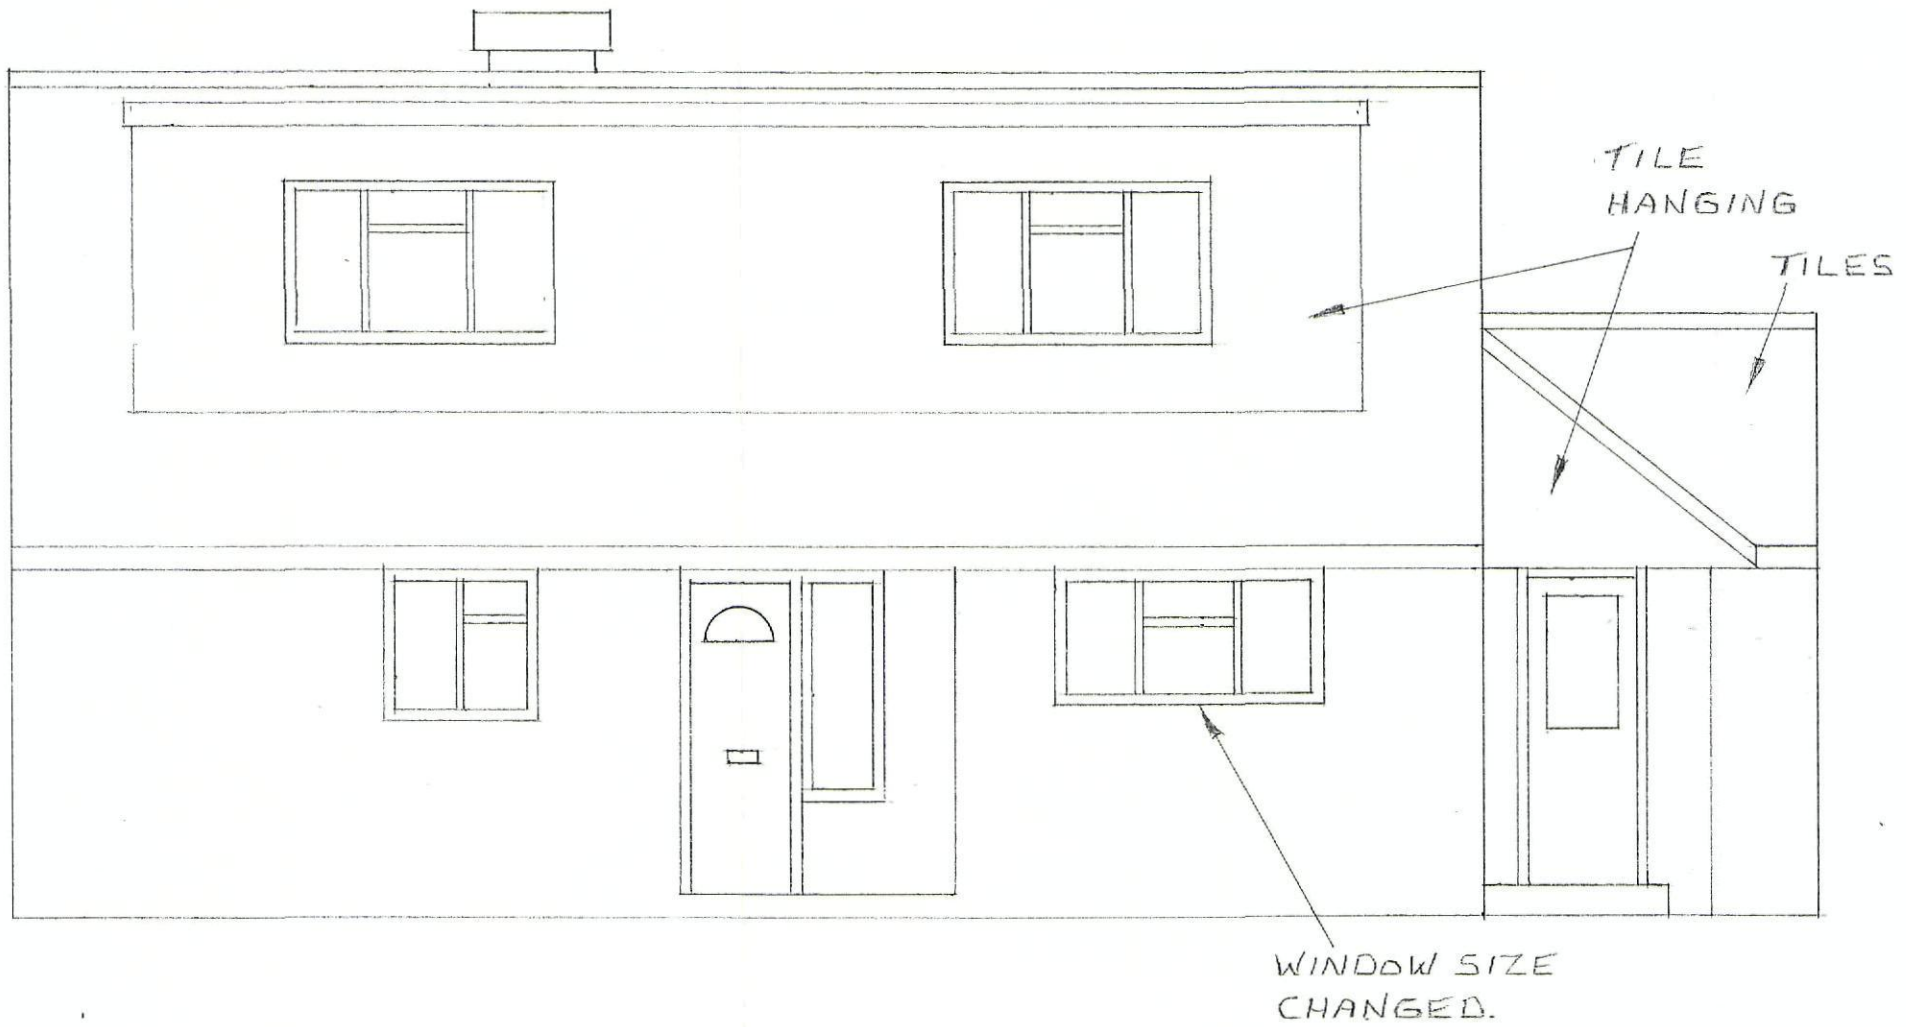

NORTH ELEVATION
(PROPOSED)

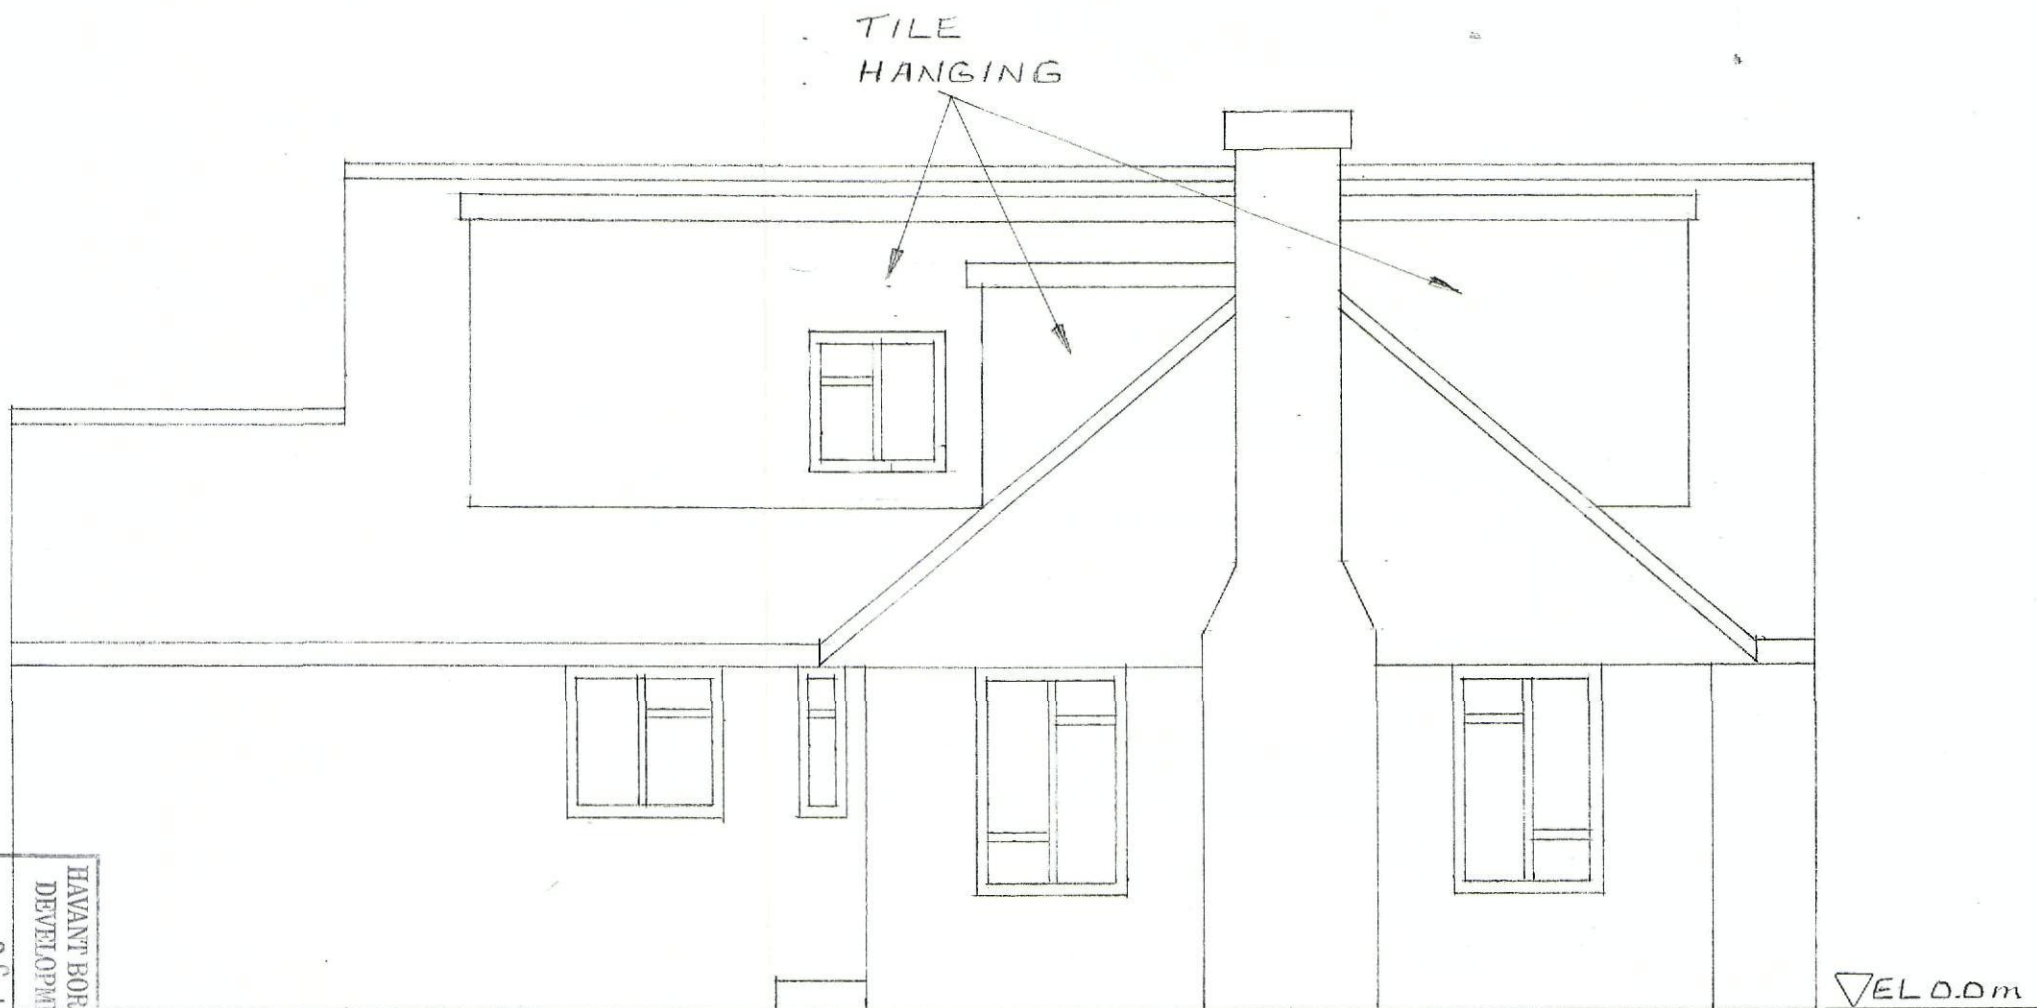

SOUTH ELEVATION
(PROPOSED)

RECEIVED
26 JAN 2011
HAVANT BOROUGH COUNCIL
DEVELOPMENT CONTROL

0 0.5 1 1.5 2 METRES

DWELLING
SCALE 1:50
DRAWN BY. G.M.
DATE JAN.2011
DRG No A3/LG4