


EXISTING

PERMIT


Notes
All dimensions must be checked on site

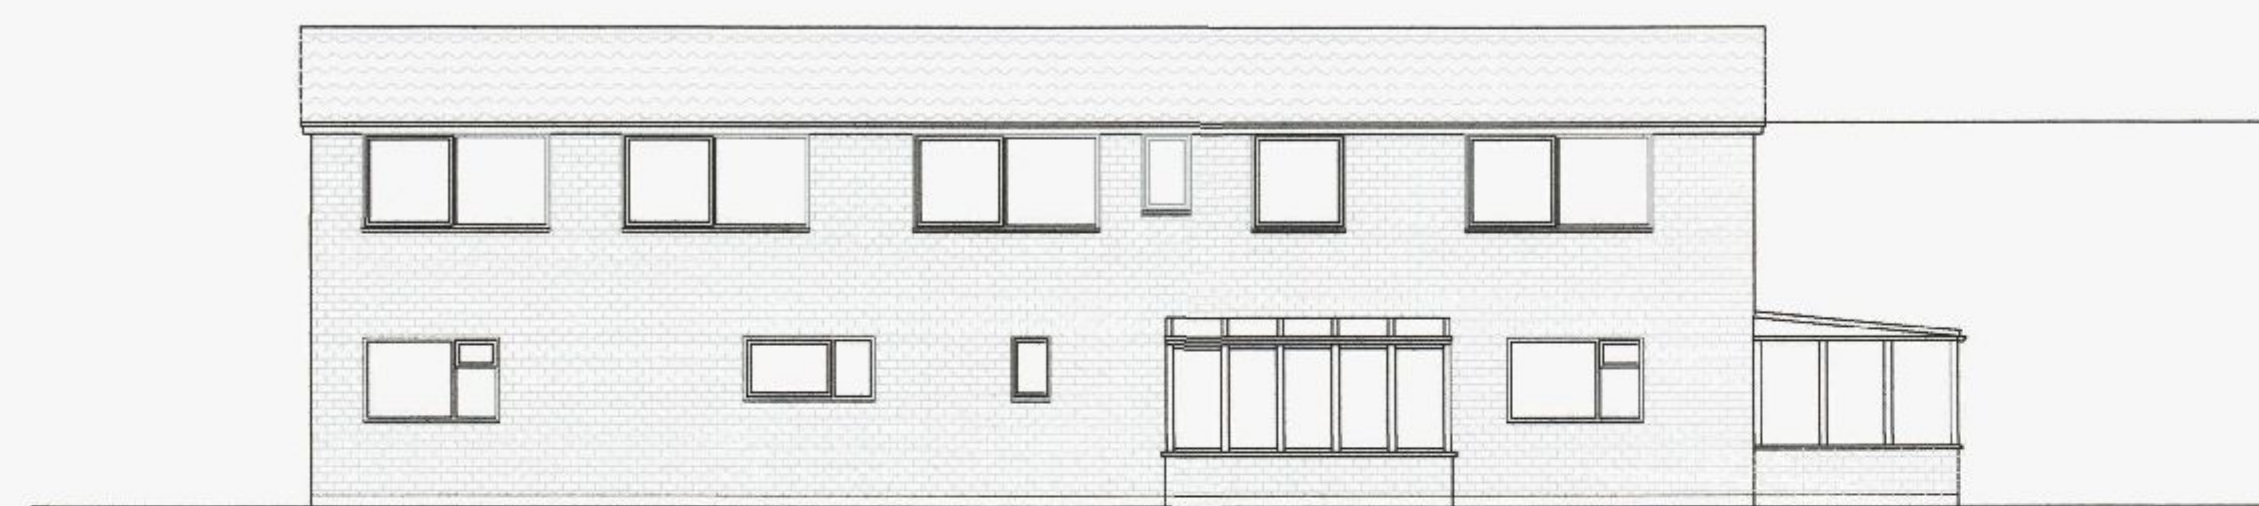


NORTH ELEVATION (UNCHANGED)



SOUTH ELEVATION

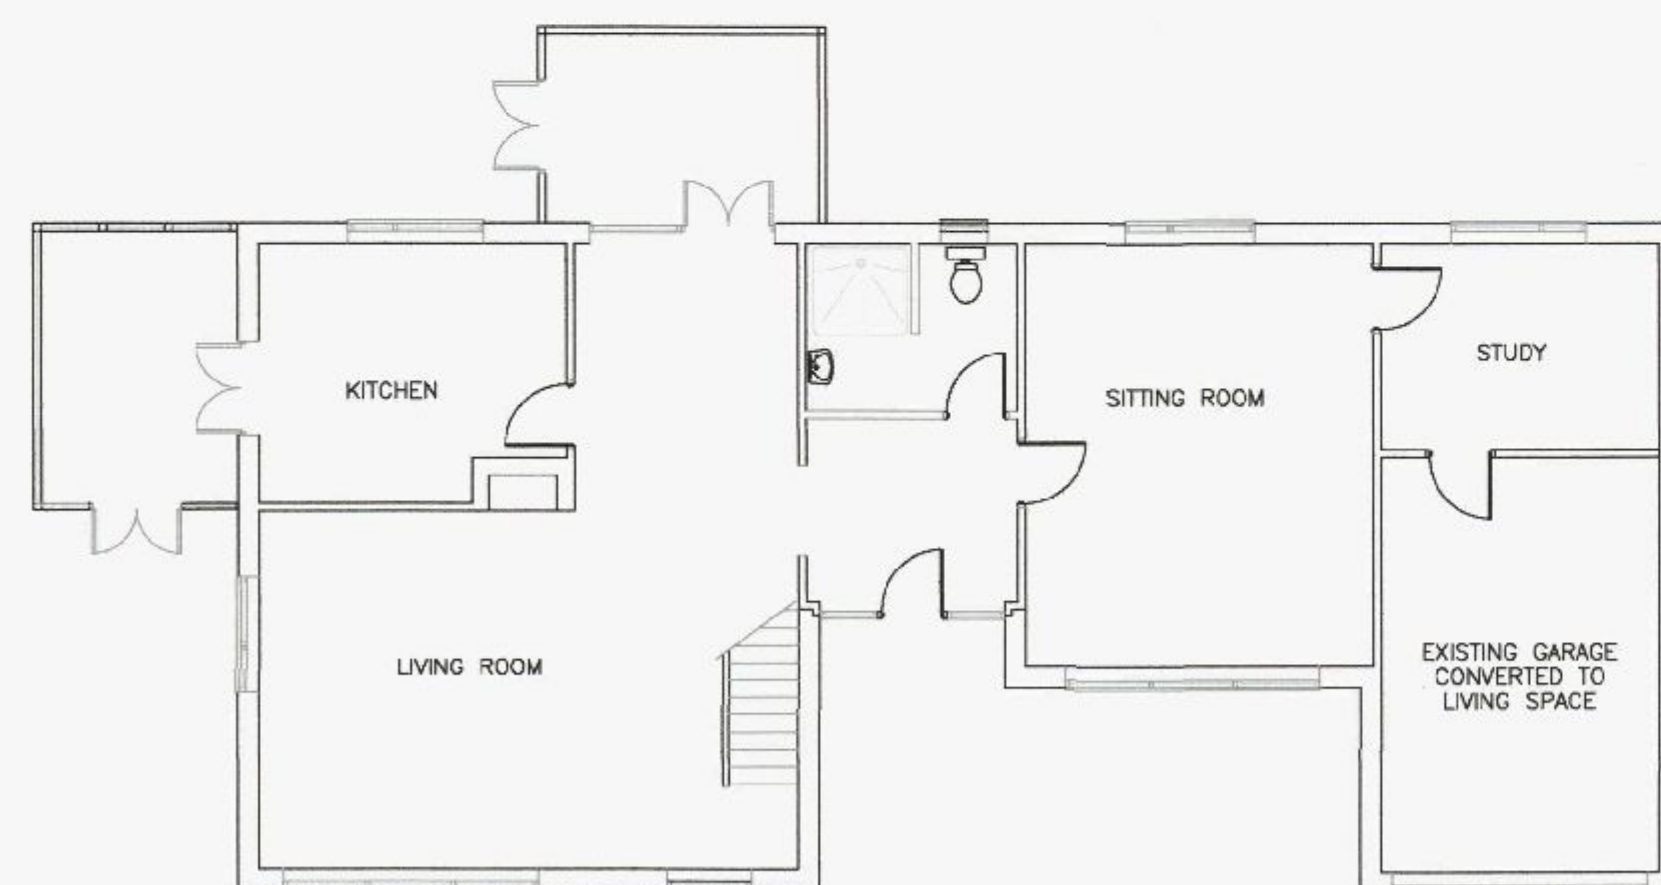

GROUND FLOOR PLAN

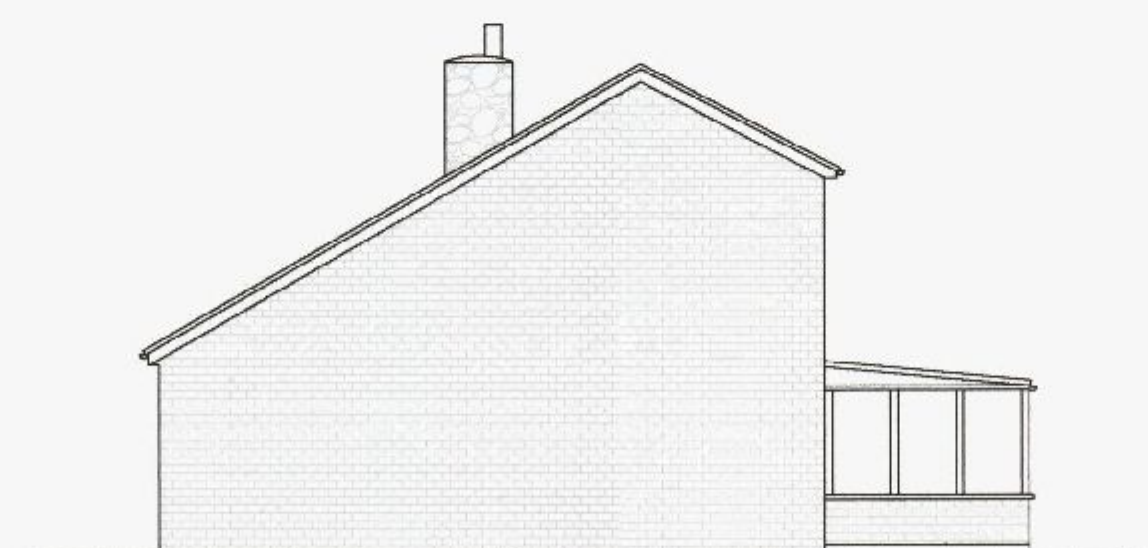


EAST ELEVATION (UNCHANGED)




WEST ELEVATION

HAVANT BOROUGH COUNCIL
DEVELOPMENT CONTROL
11 JUL 2011
RECEIVED


PROPOSED

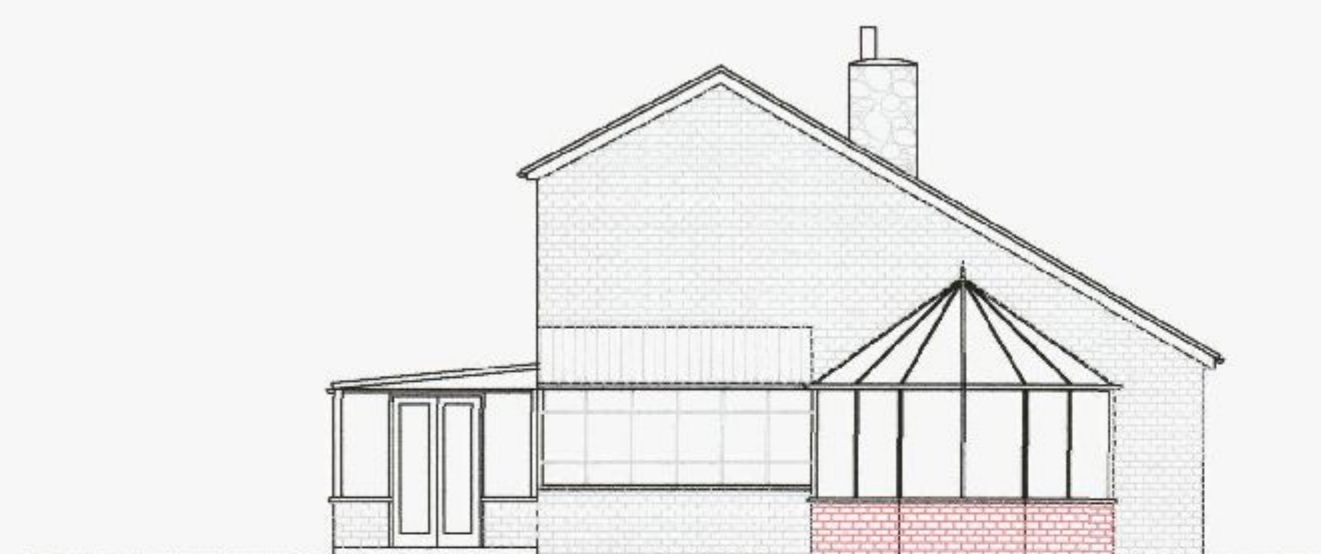

WEST ELEVATION

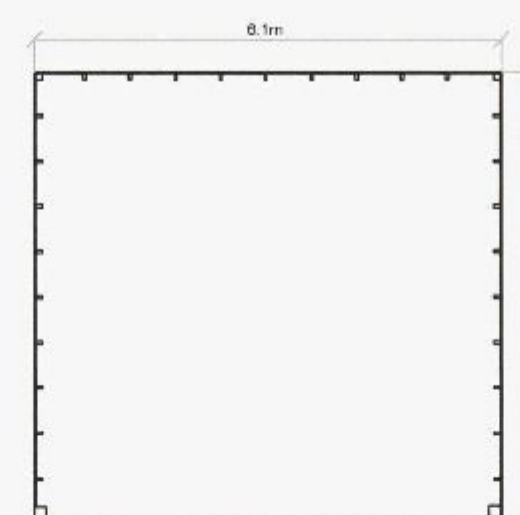


GARAGE FLOOR PLAN

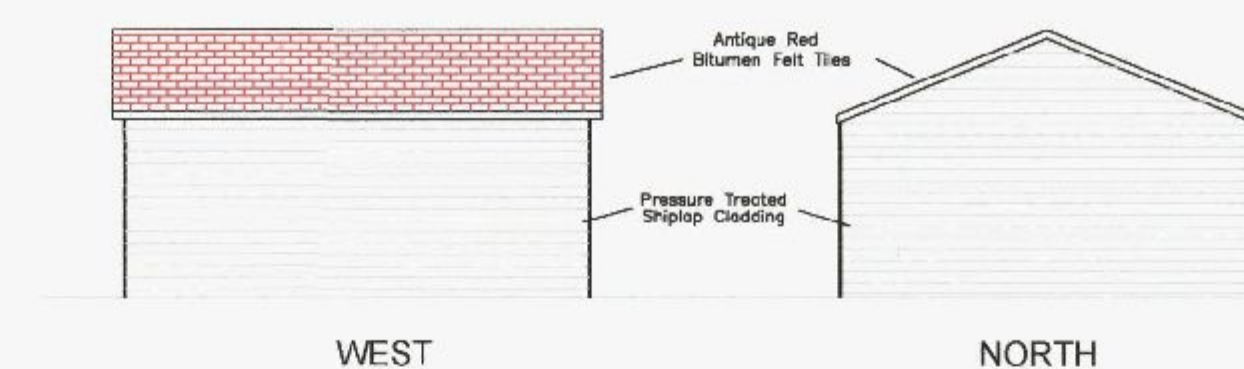

WEST

NORTH

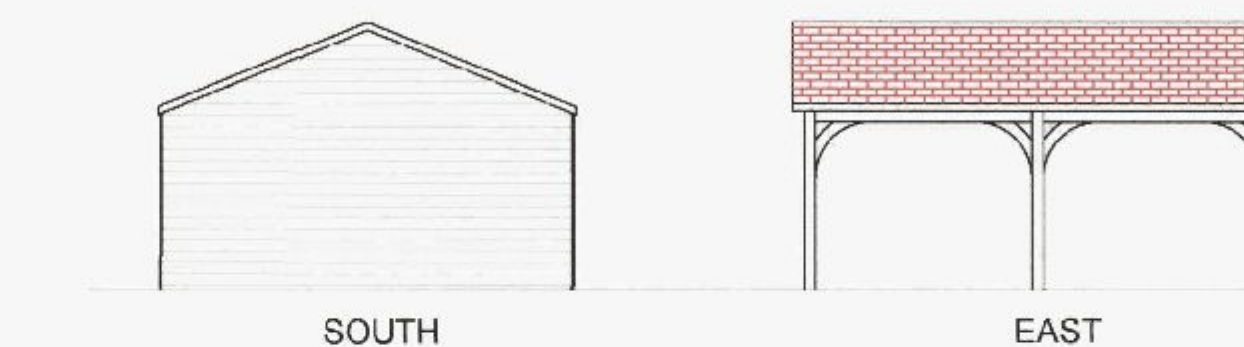

SOUTH

EAST

GARAGE ELEVATIONS



GROUND FLOOR PLAN



SOUTH ELEVATION



GERRY CLEAR

PROJECT MANAGEMENT
BUILDING CONSULTANTS

Langdale First Avenue, Batchmere
Chichester, West Sussex, PO20 7LP
Tel.01243 513074 Fax.01243 514779
e-mail: gerry@gerryclear.com

Clients
Mr C. ROBERTS

Job Title
**ALTERATIONS &
ERECTION OF GARAGE
& CONSERVATORY
69 HAVANT ROAD
EMSWORTH**

Drawing Title
**EXISTING & PROPOSED
FLOOR PLANS & ELEVATIONS**

Scale
1 : 100

Date
JUNE 2011

Drawn By
R G C

Dwg. No.
117502 - 01

Rev.