


FRONT ELEVATION (No.1)

SCALE : 1:50

DAVID SLEIGHTHOLM
22, PARK CRESCENT
EMSWORTH, HANTS, PO10 7NT
TEL. 01243 375359
EMAIL: mdsleightholm@tiscali.co.uk

DRAWING No.1 SHOWING LOCATIONS
OF NEW OAK PILLARS AND BRACING
MEMBERS
PLUS: LARGE WEATHER BOARD TO
DISGUISE R.S.J. AND STUDWORK.
DATE 6.1.12

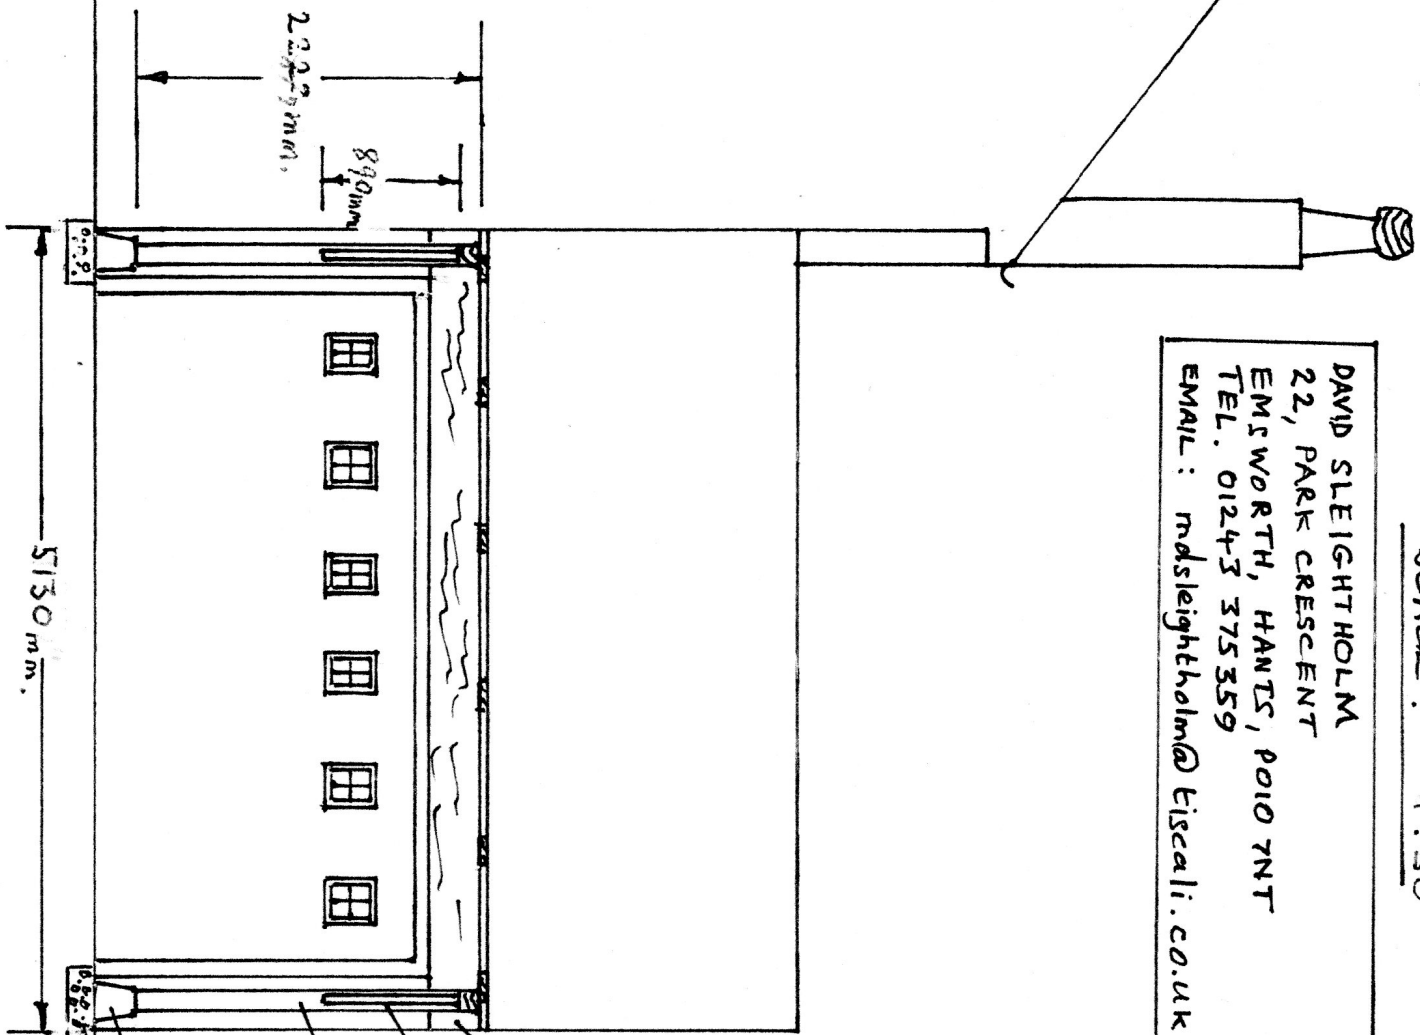

WEATHER BOARD TO COVER R.S.J.
5130 X 300 X 38 mm.

OAK BRACE TO SUPPORT OVERHEAD
HORIZONTAL : 150 X 75 mm (CURVED)

OAK PILLAR : 150 X 150 mm.

CONCRETE PLINTH : HEIGHT : 300 mm
BASE : 230 mm TOP : 180 mm.

CONCRETE FOUNDATION : 400 X 400 X 200 mm