




APPROVED



HAVANT BOROUGH
COUNCIL
23 AUG 2011
RECEIVED

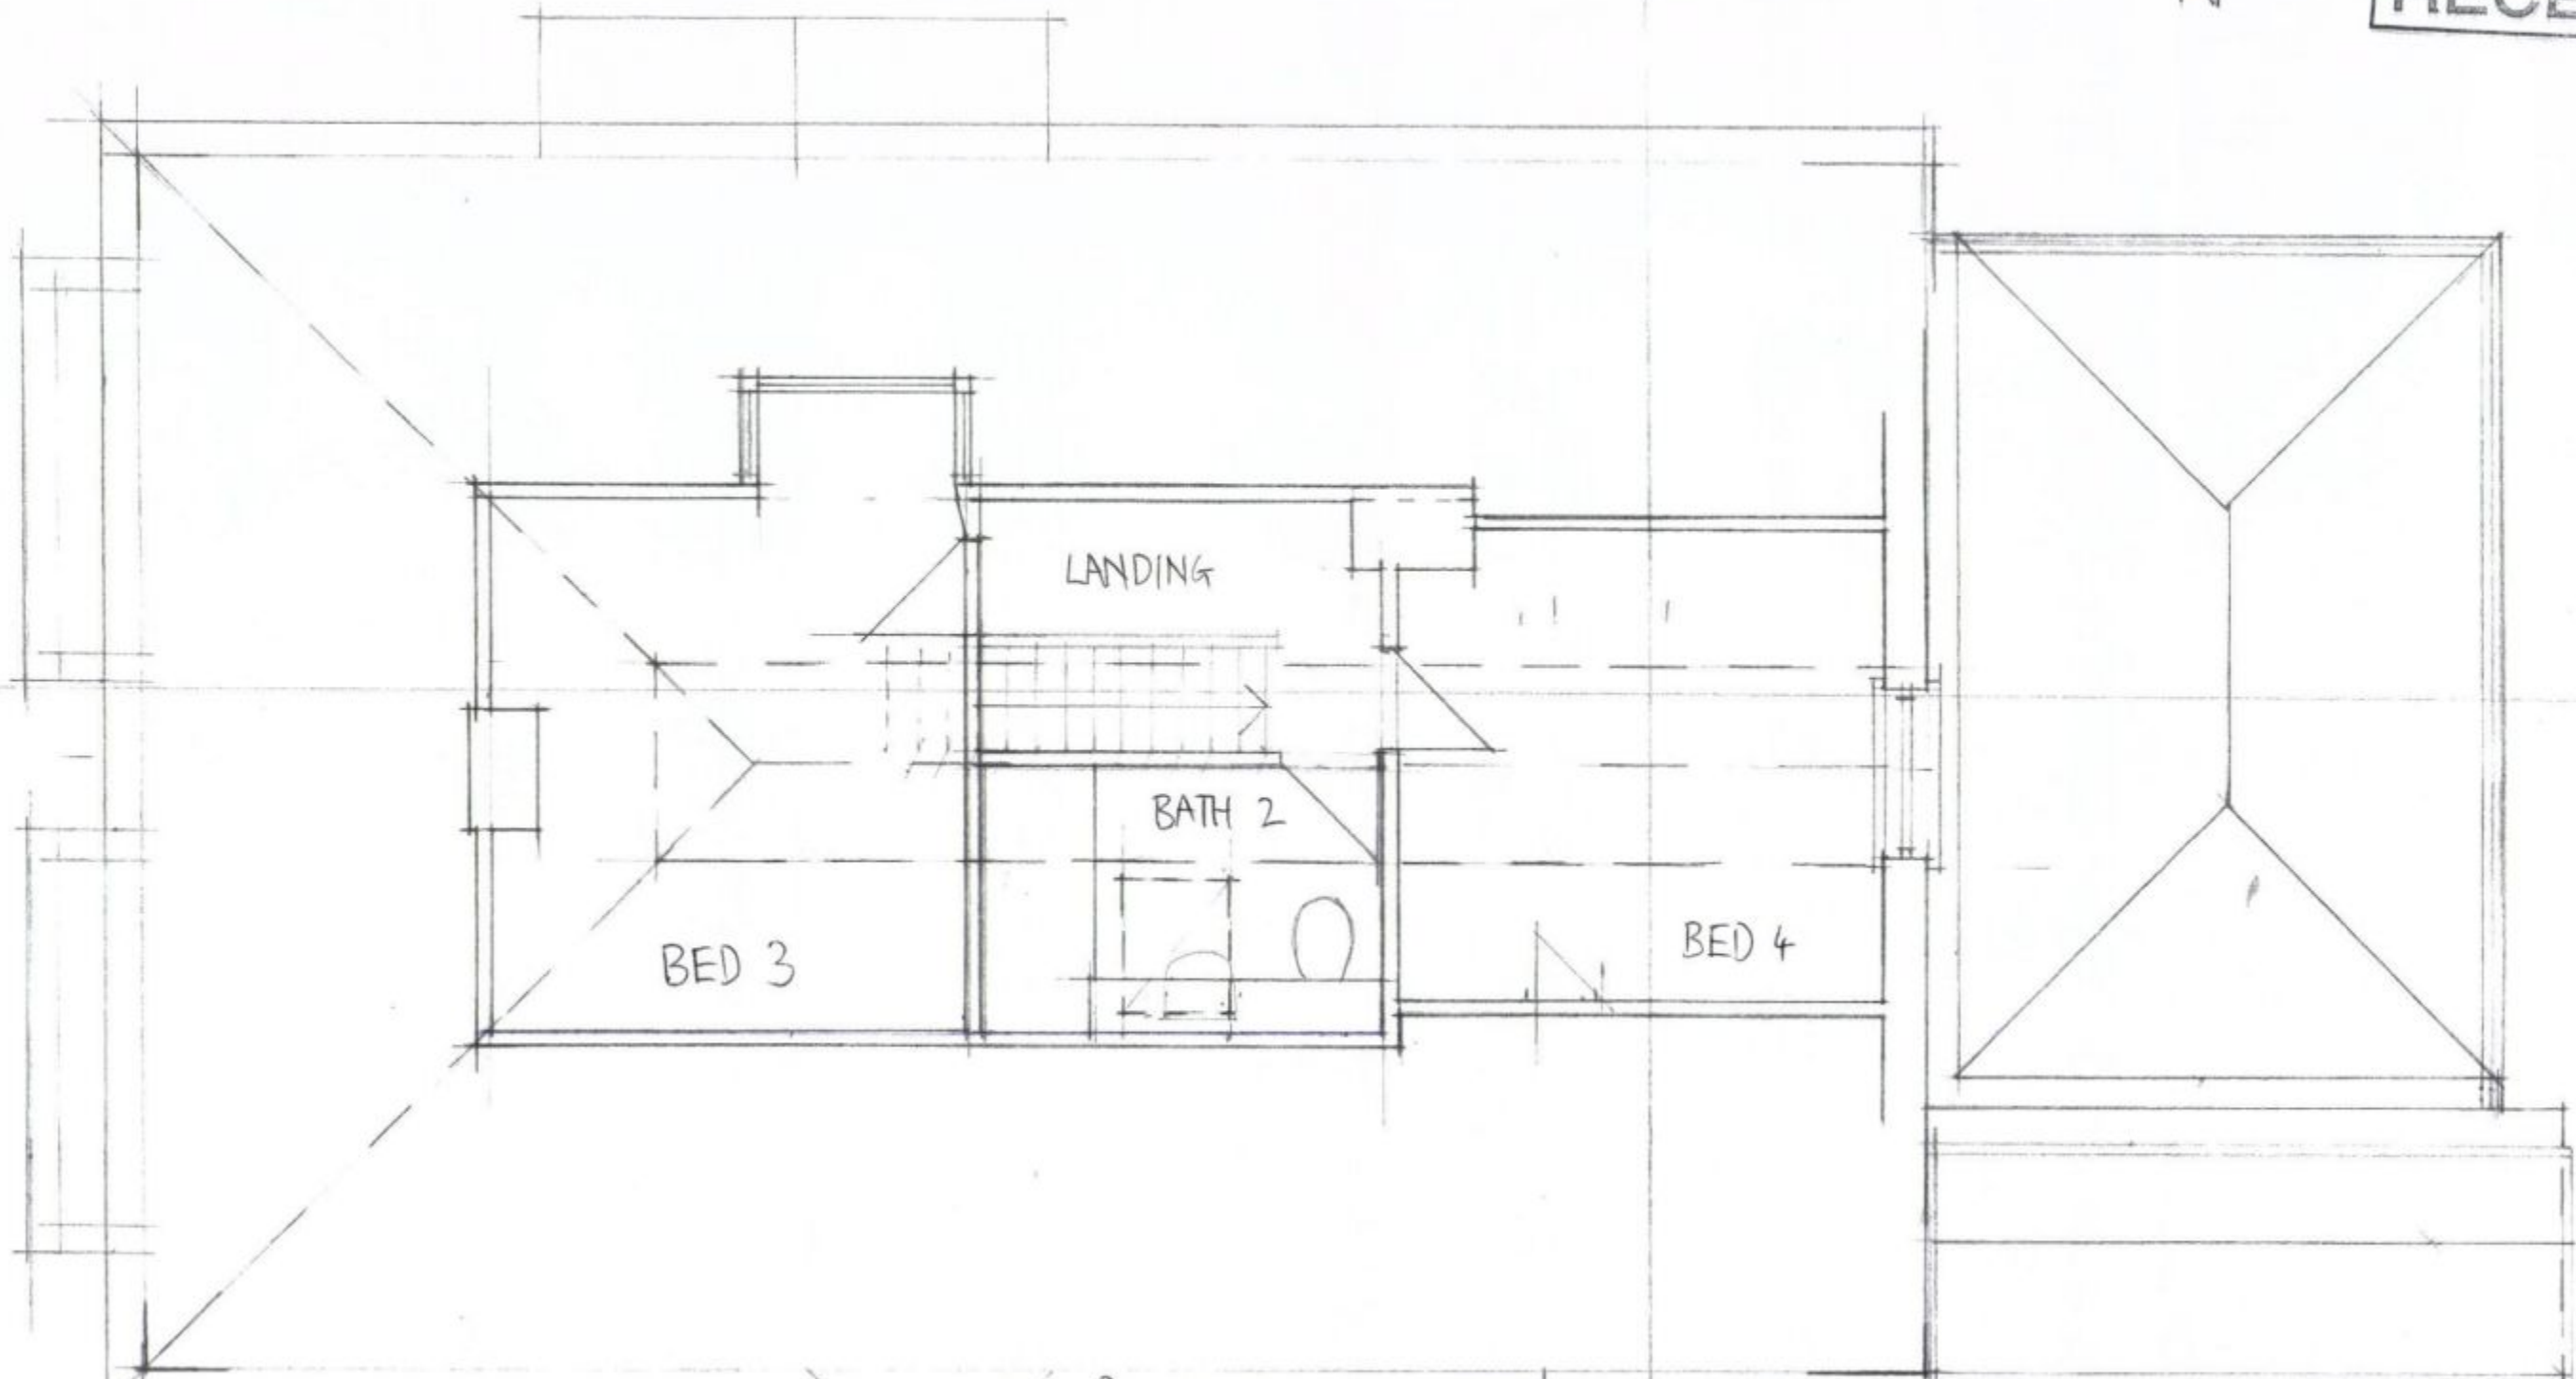

ALTERATIONS TO 20 ORCHARD ROAD HAVANT
FIRST FLOOR PLAN AS EXISTING
SCALE 1:50 | DATE MAY 2011 | DWG NO AE101/