
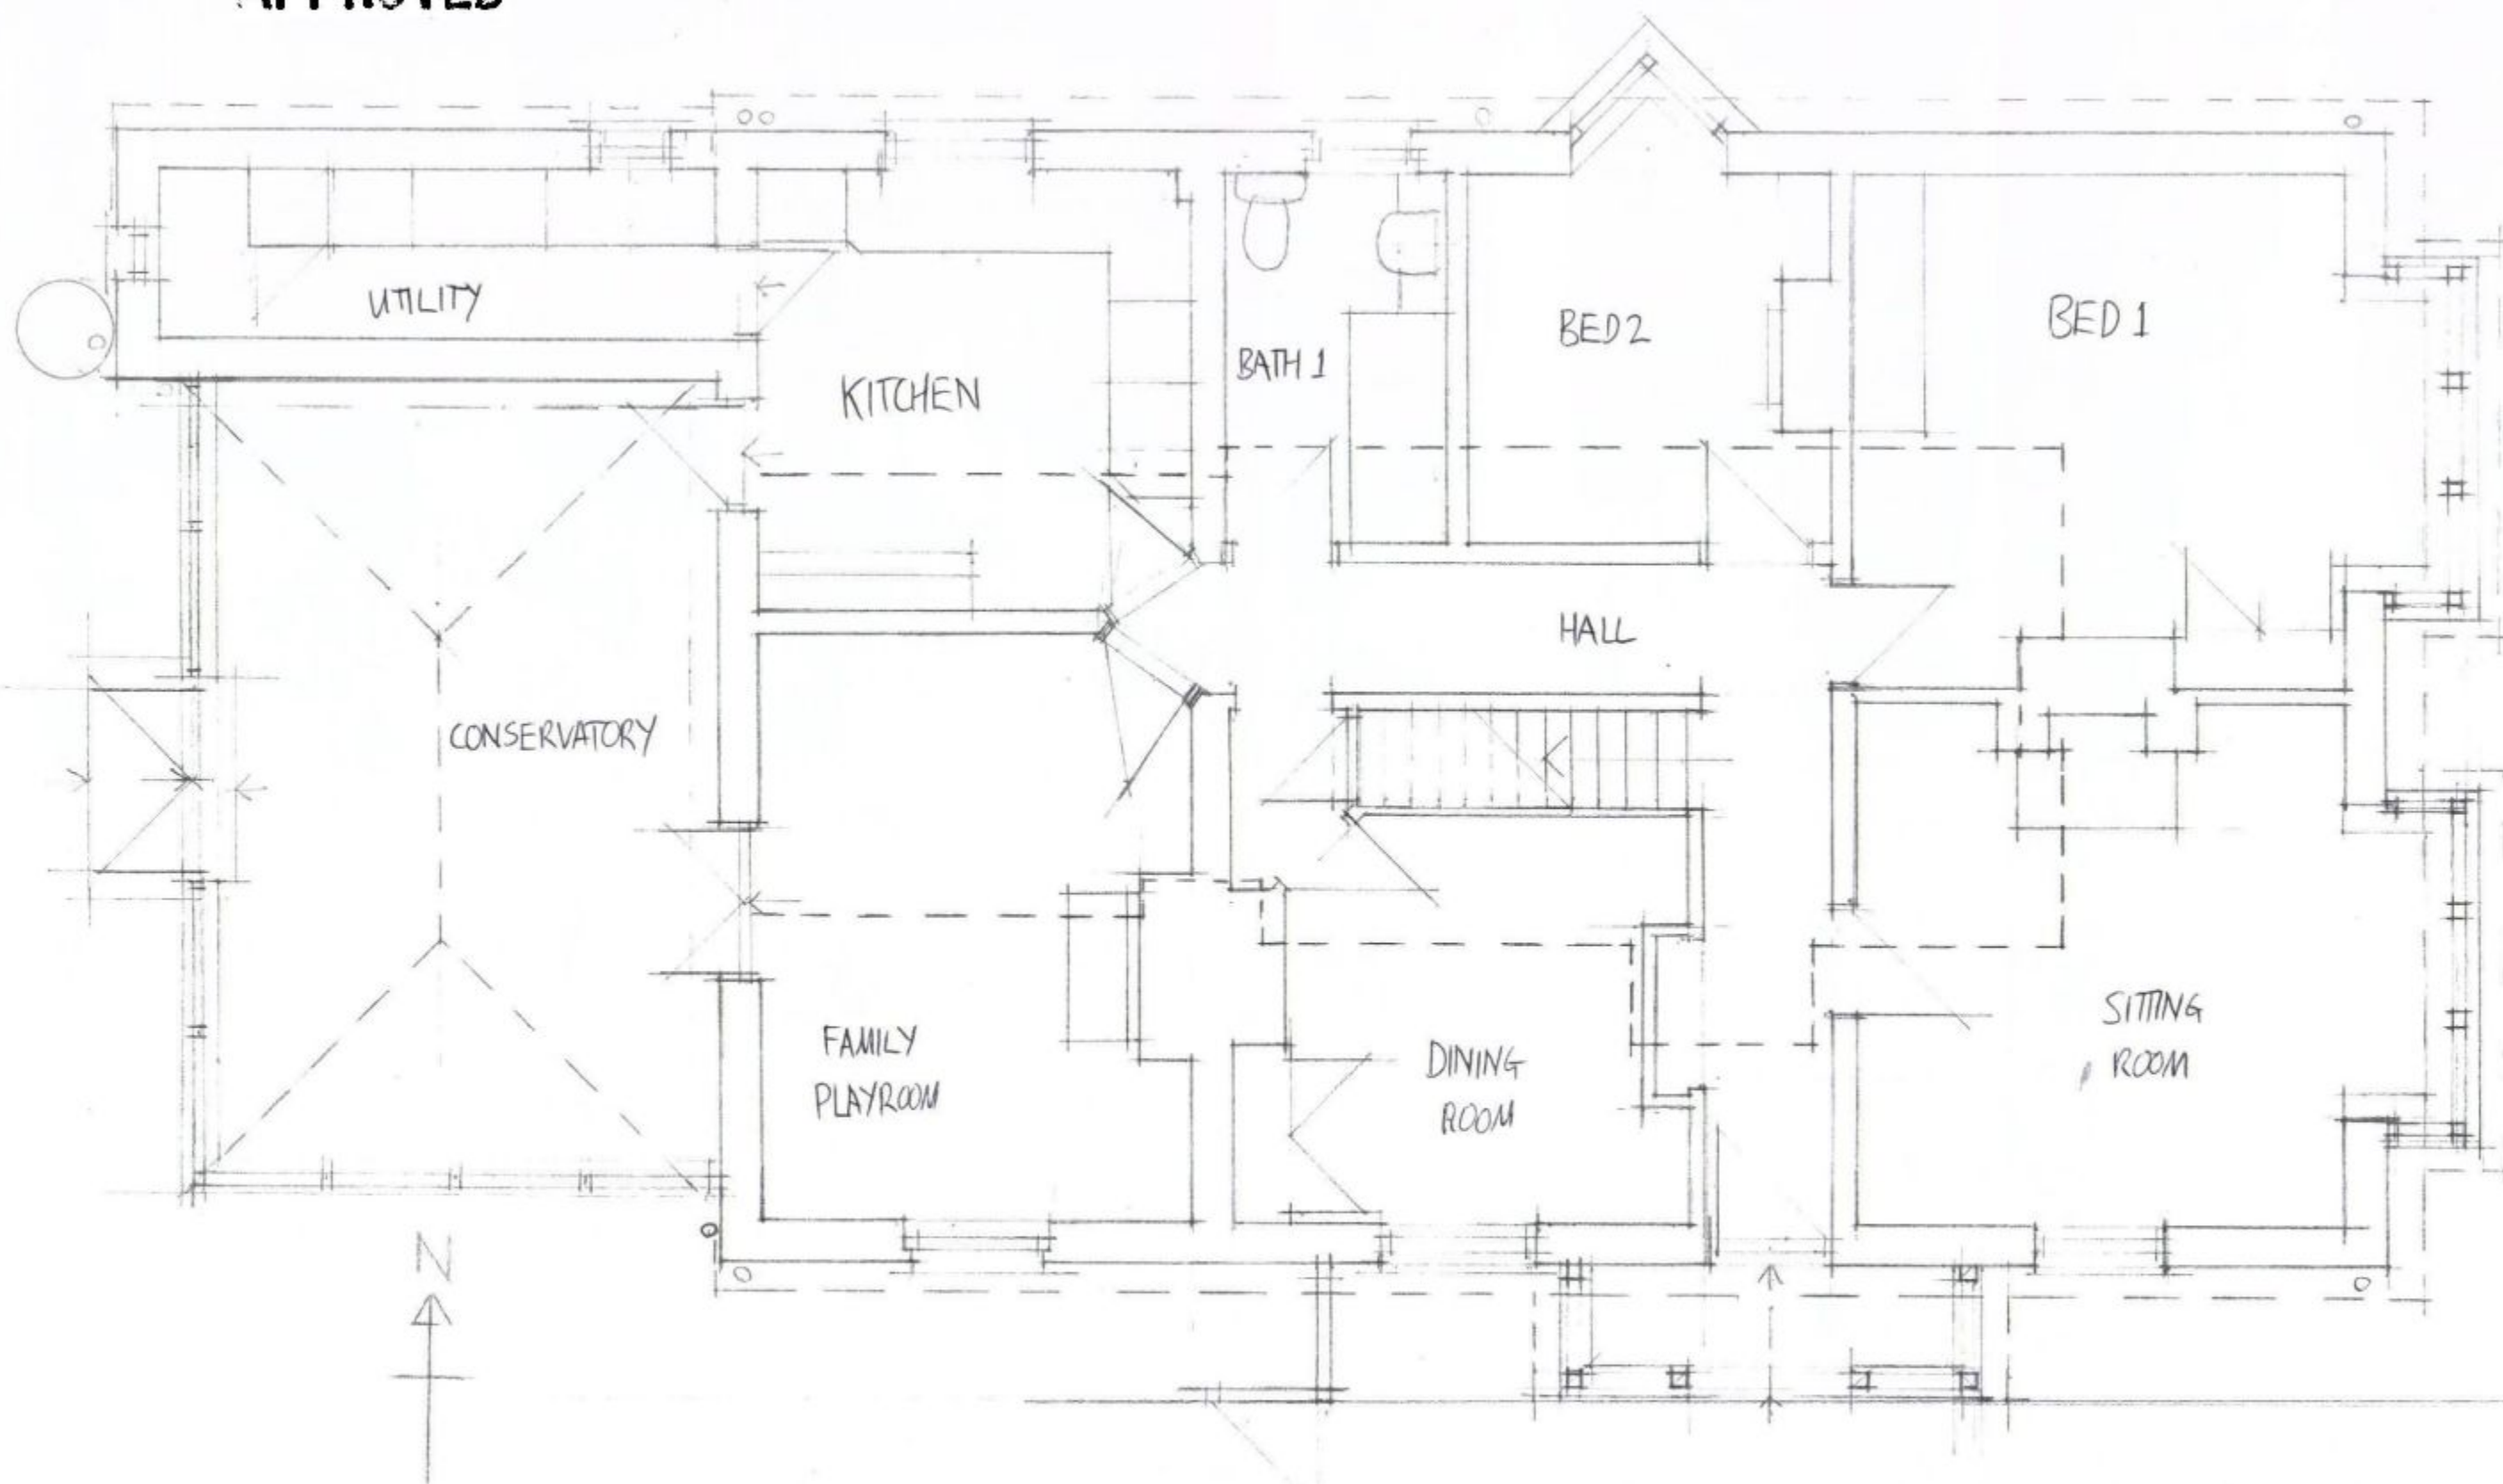


APPROVED

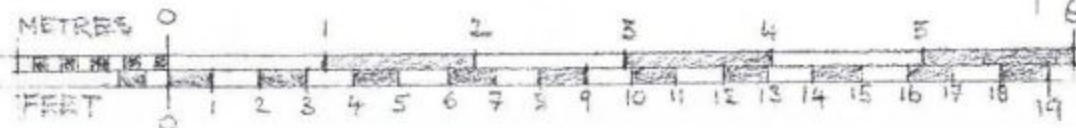

ALTERATIONS TO 20 ORCHARD ROAD HAVANT  
GROUND FLOOR PLAN AS EXISTING  
SCALE 1:50 DATE MAY 2011 DWG N° AE100/