


PERMIT




Proposed Front Elevation.

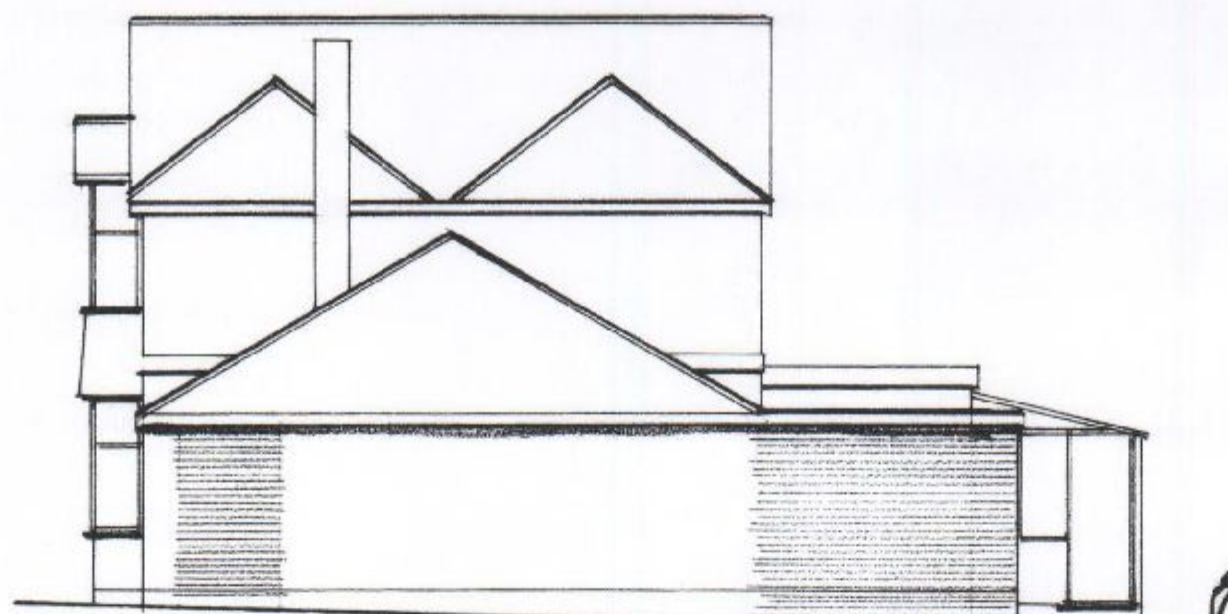

Side Elevation East.




Proposed Rear Elevation.

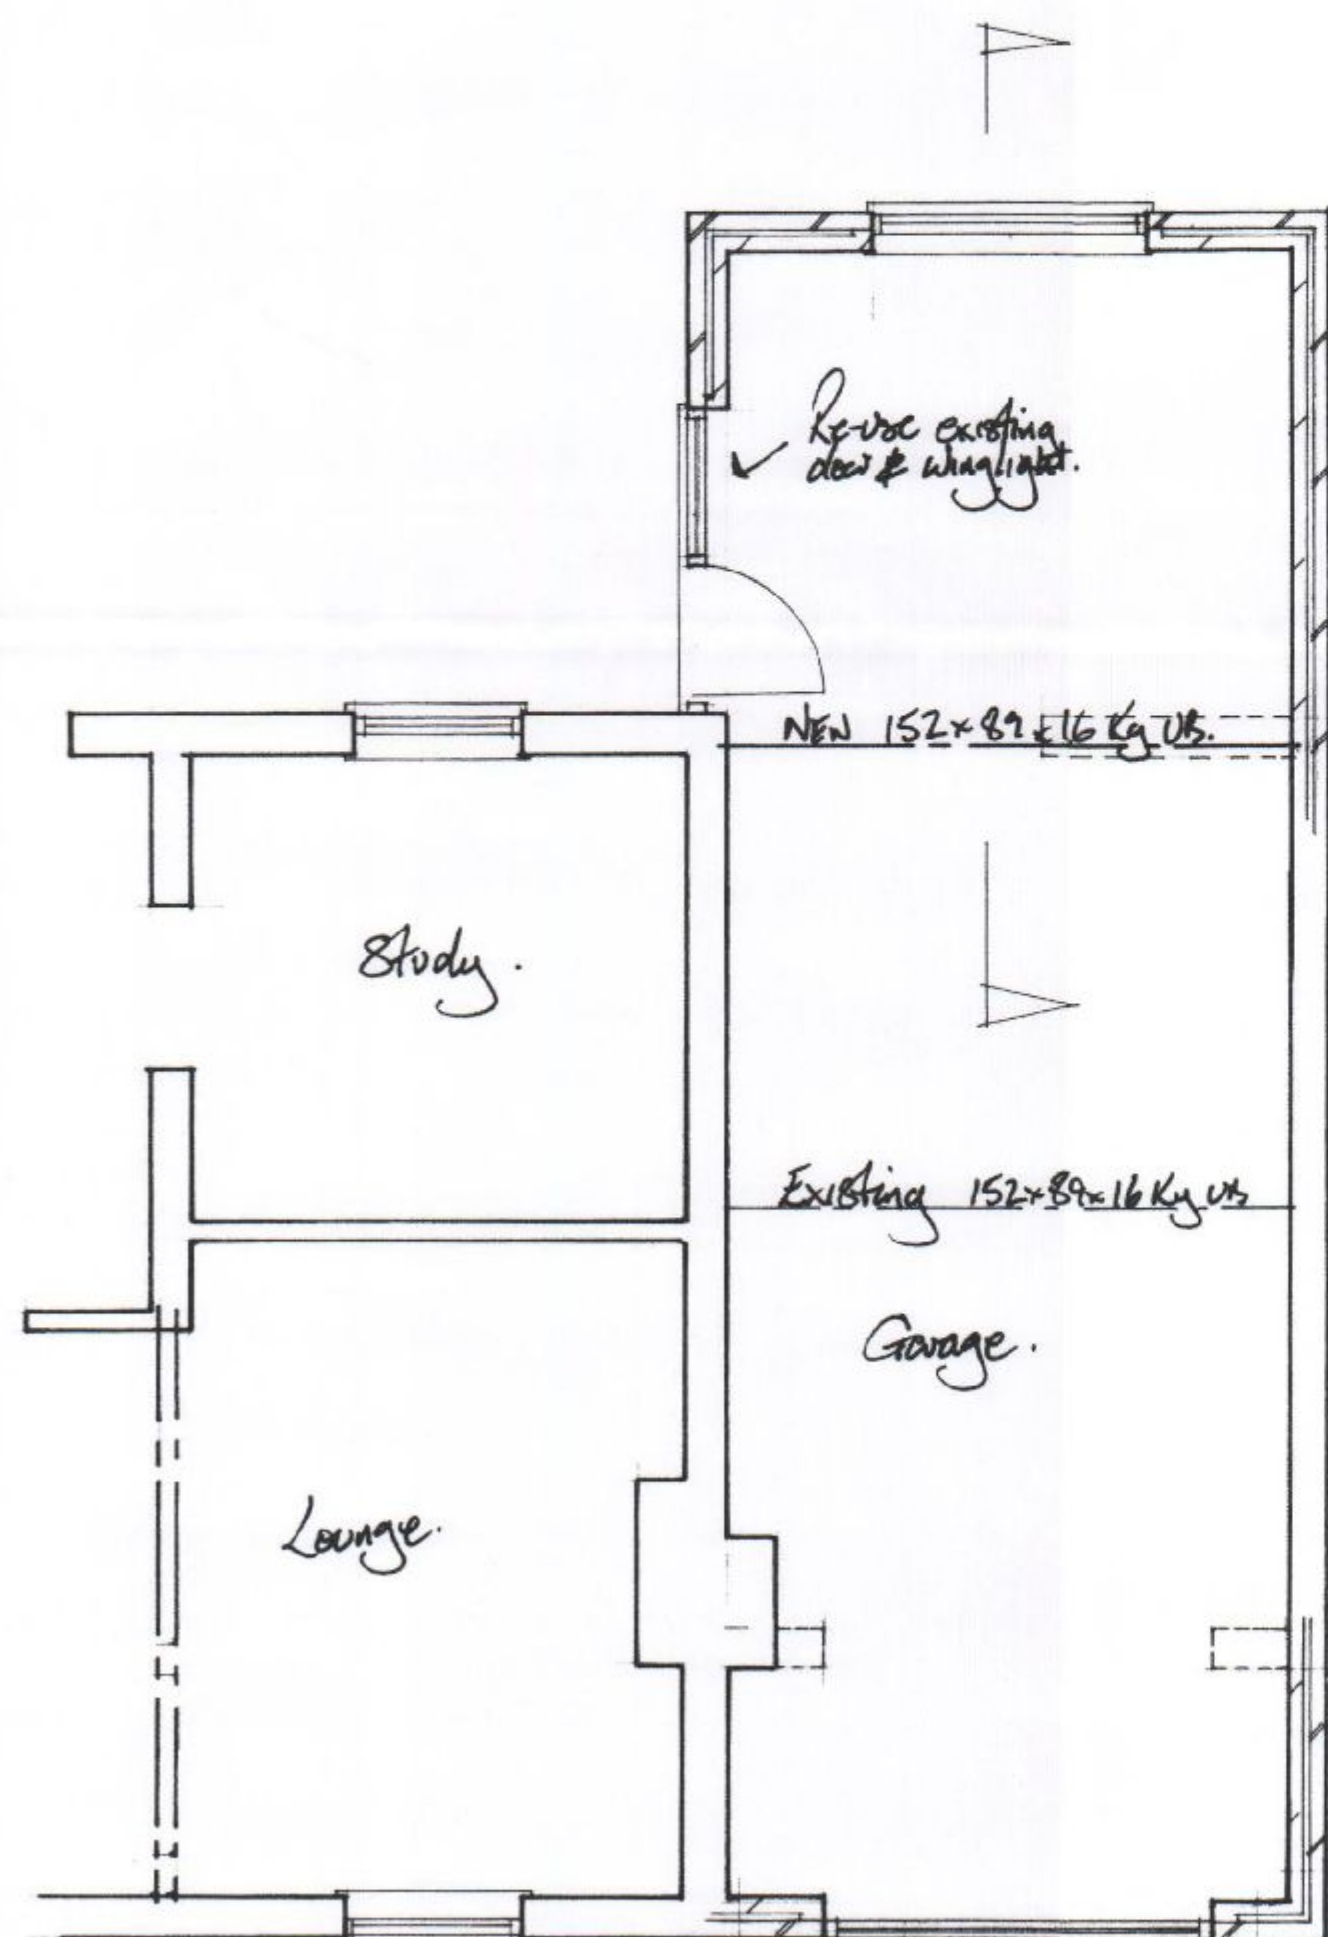


3.350

Boundary.

Proposed Garage Extension.

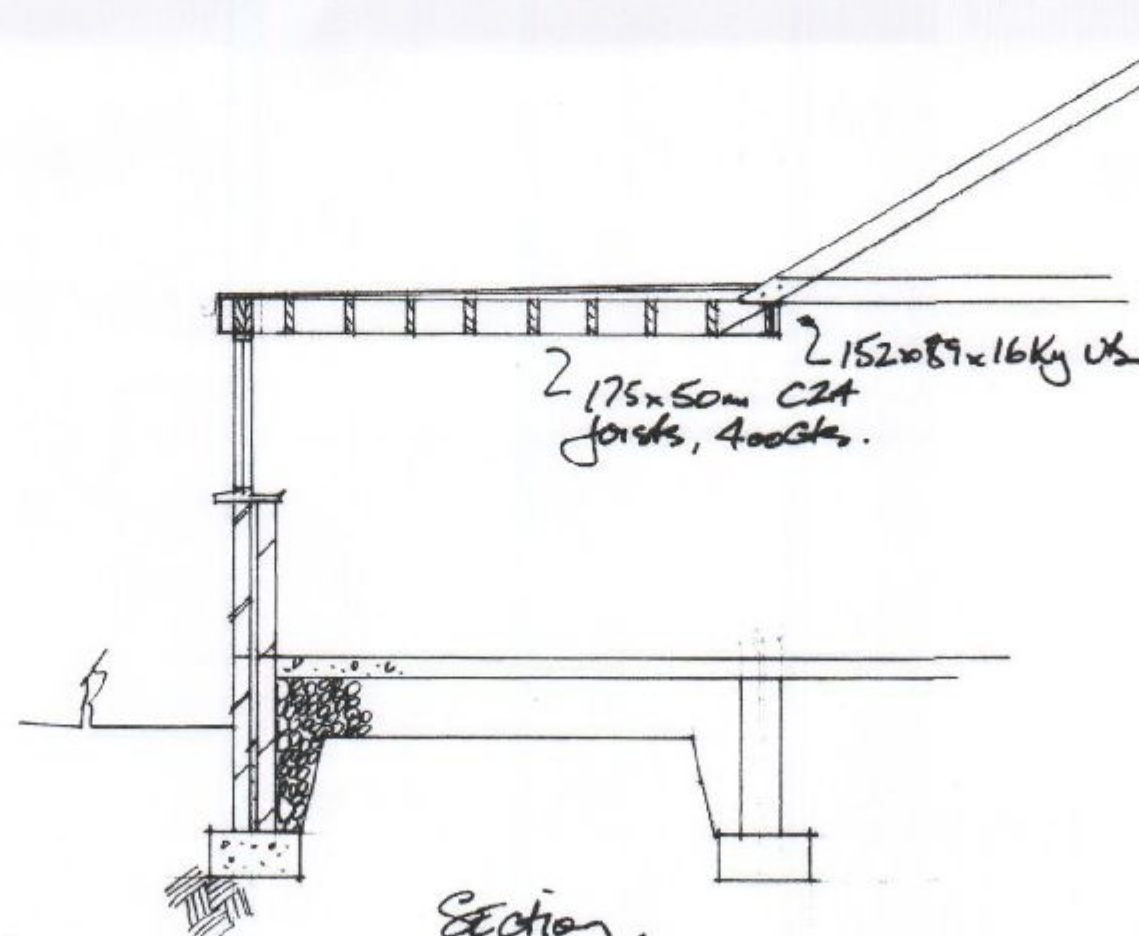

Infill under existing roof, move existing door to front wall.

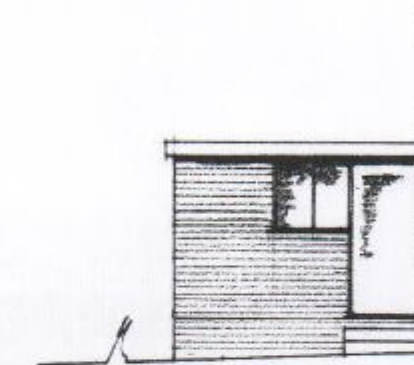

Side Elevation West



Client MR & MRS A. GRANT.	
Job Title EXTENSIONS TO GARAGE 25 PARK ROAD, PORTHROOK.	
Drawing Title	
Scale 1:50 & 1:100	
Date JUNE 11	Drawn by
Drg. No.	Rev.