


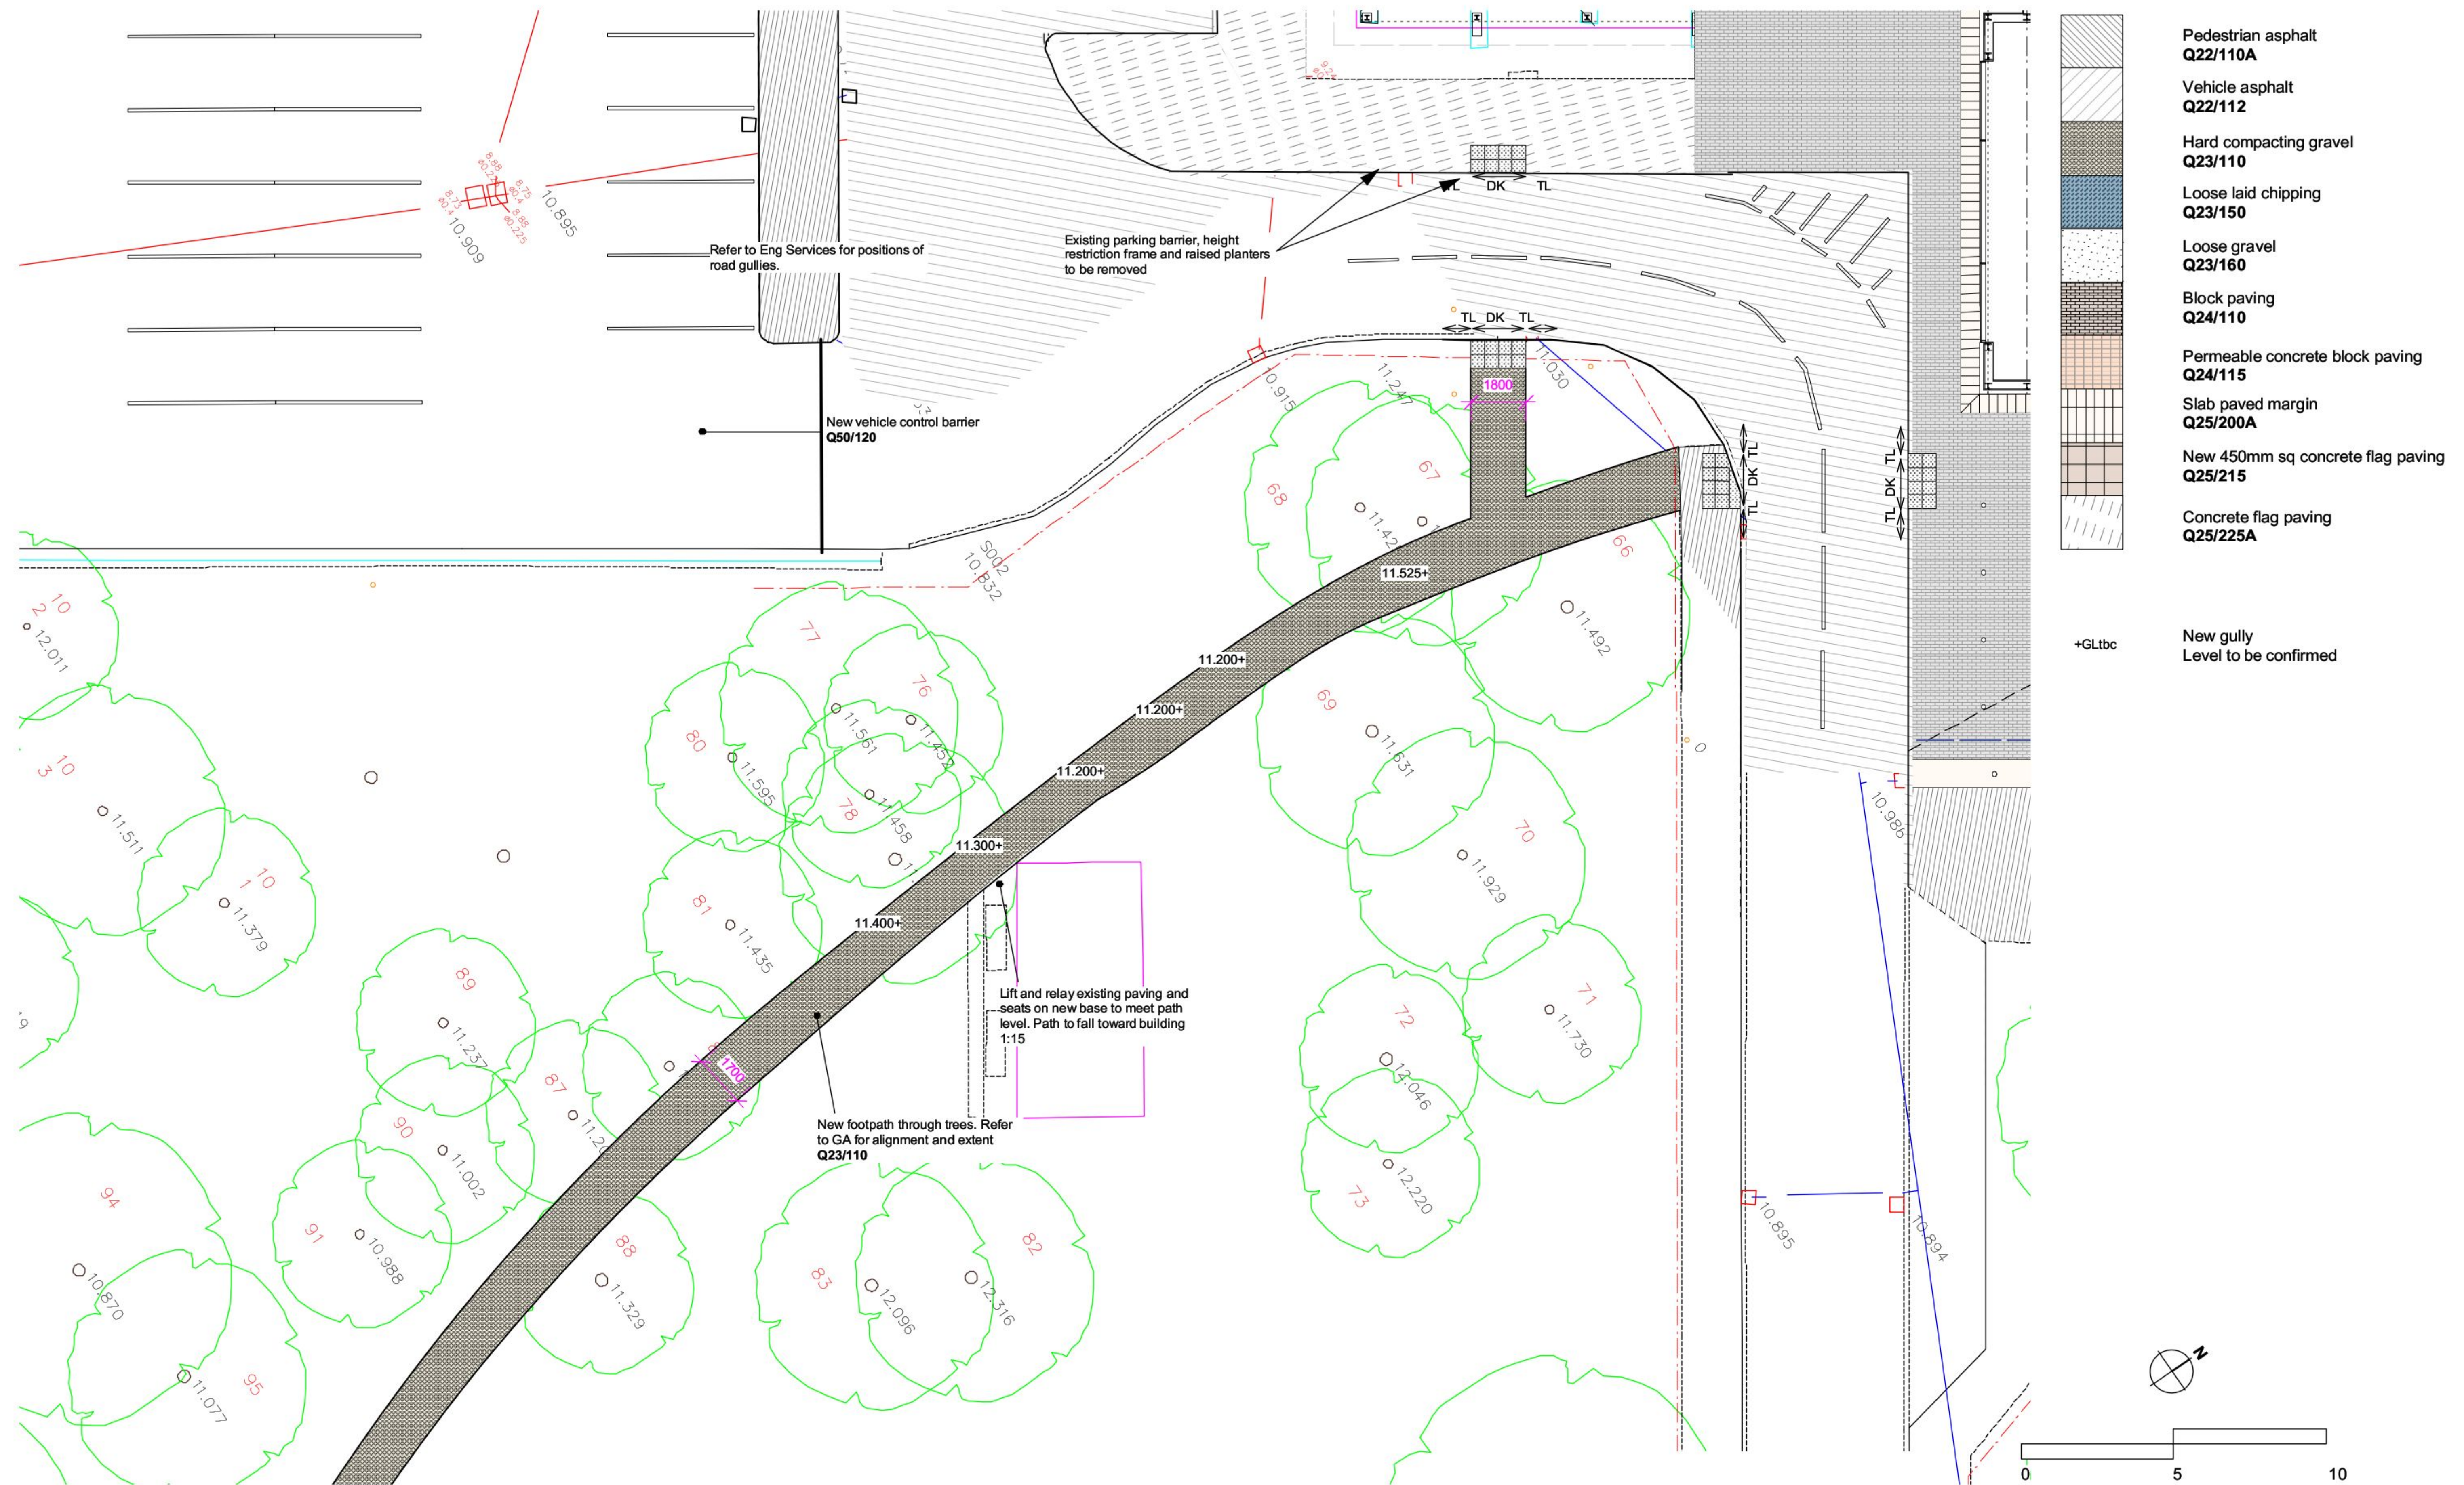

 	Notes		rev	description	date	by	PROJECT Havant Borough Council Headquarters Refurbishment			SHEET CONTENTS Site Plan Havant Civic Campus Footpath link				
	1	This drawing is © copyright Hampshire County Council 2009. No unauthorised reproduction permitted. All rights reserved.	3	This map is reproduced from Ordnance Survey material with the permission of Ordnance Survey on behalf of the controller of Her Majesty's Stationery Office © Crown Copyright. Unauthorised reproduction infringes Crown Copyright and may lead to prosecution or civil proceedings. LA076651, 2009	T1	Tender issue	05.05.10	mr	SCALE 1:100 @ A1 1:200 @ A3	DATE 10/06/09	DRAWN. mr	DRAWING No.	E1484-L711	REVISION
	2	No dimensions are to be scaled from this drawing			C1	Construction issue. Gully positions to be determined by Eng Services	30.09.10	mr				FILE REF.		E1484-L-700
				C2	Footpath dims added	25.10.10	mr							