


PERMIT

1 0 1 2 3 4
Metres @ 1:50 Scale

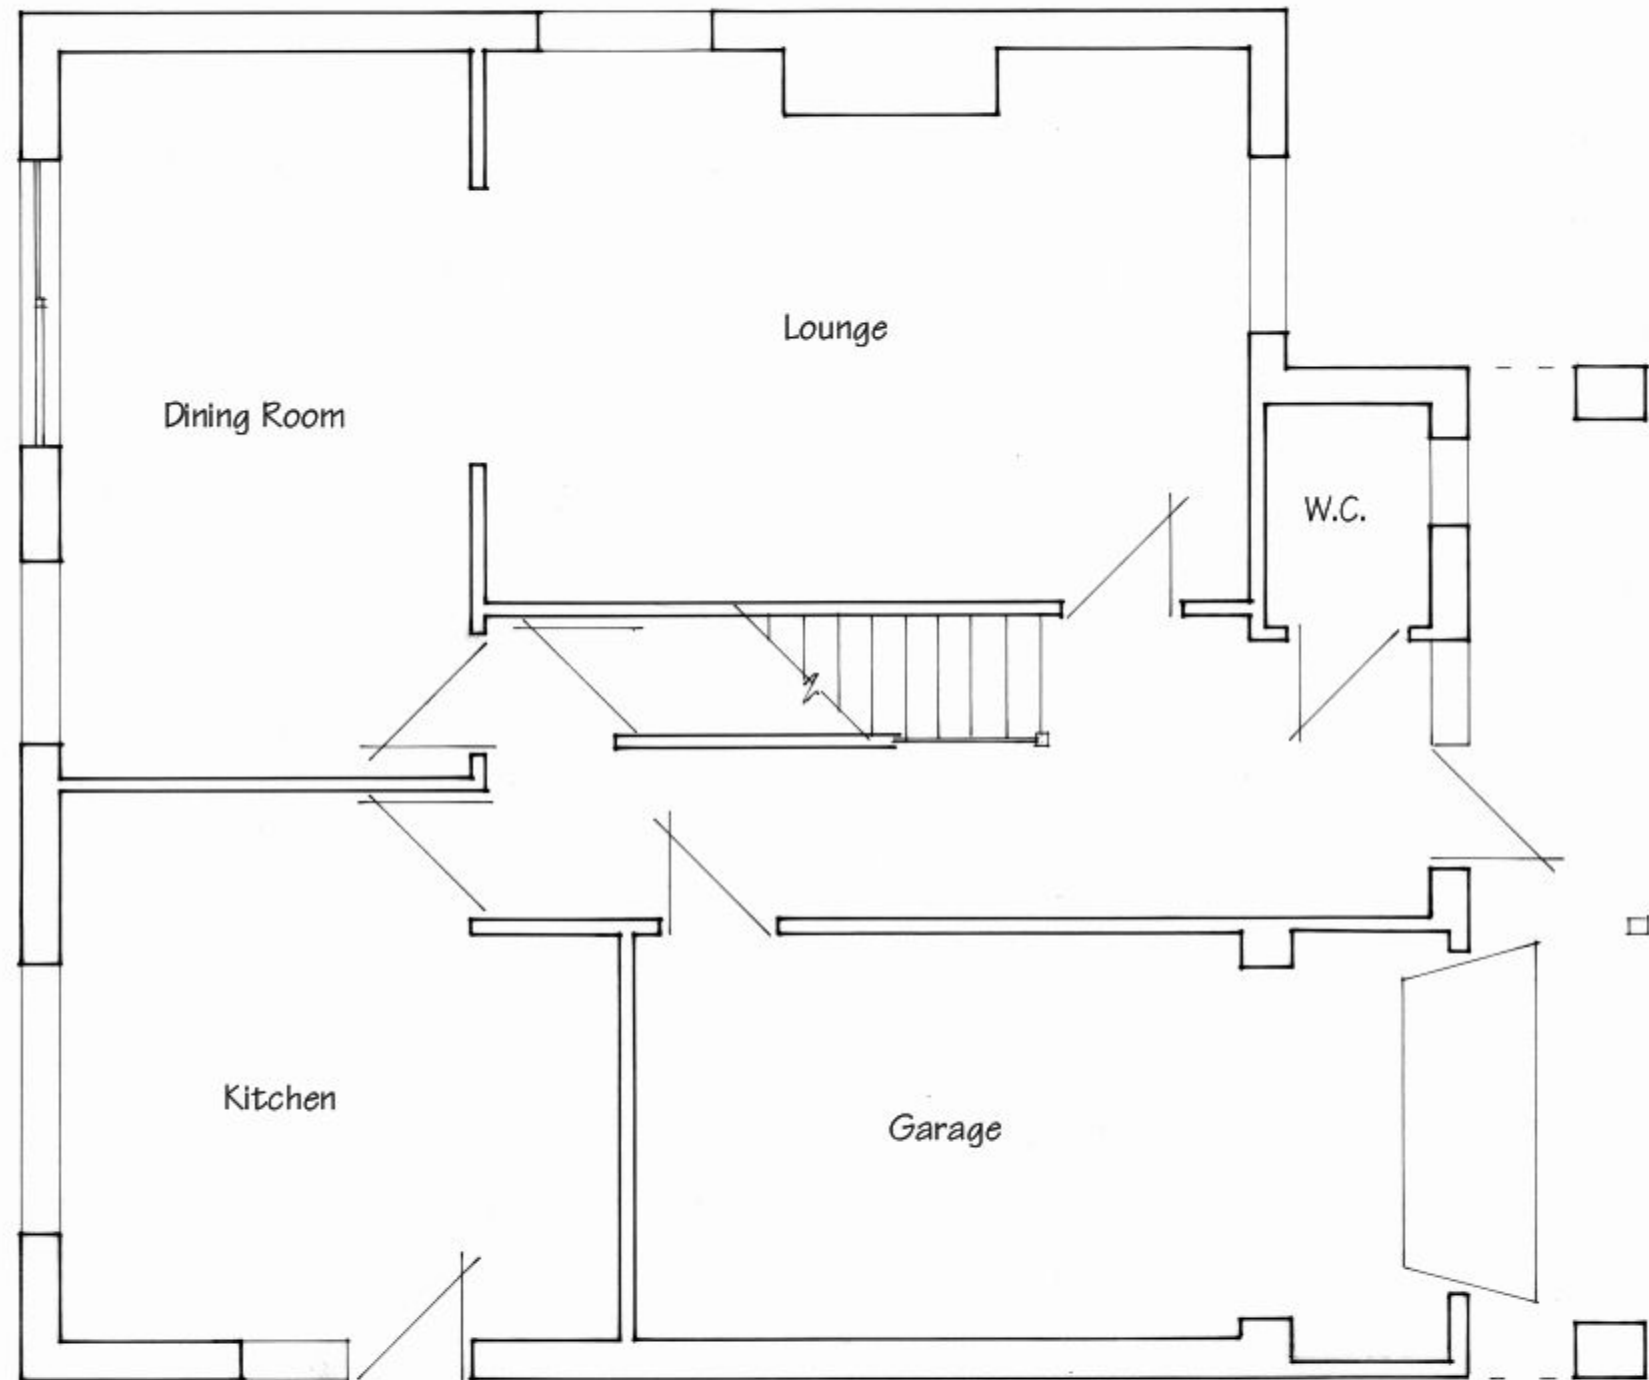

Existing Ground Floor Plan

These Plans have been prepared for the purpose of obtaining Planning Permission and/or Building Regulation Approval for the work shown thereon only and should not be used for any other purpose.

© These Plans remain the copyright of the architect and must not be copied or reproduced in any way without written permission with the exception of Local Authorities for Planning Purposes



Andrew R Dunks

BSc(Hons) MRICS MBEng

Chartered Surveyor and Building Engineer

Unit 1, Brambles Enterprise Centre

Waterlooville, Hants, PO7 7TH

Tel: (023) 9225 3034


e-mail: plans@dunks.freemove.co.uk

Proposed Front Extension
119 New Brighton Road
Emsworth

For Mr & Mrs D Andrew

Scale - 1:50 at Page Size A3

Date - June 2011

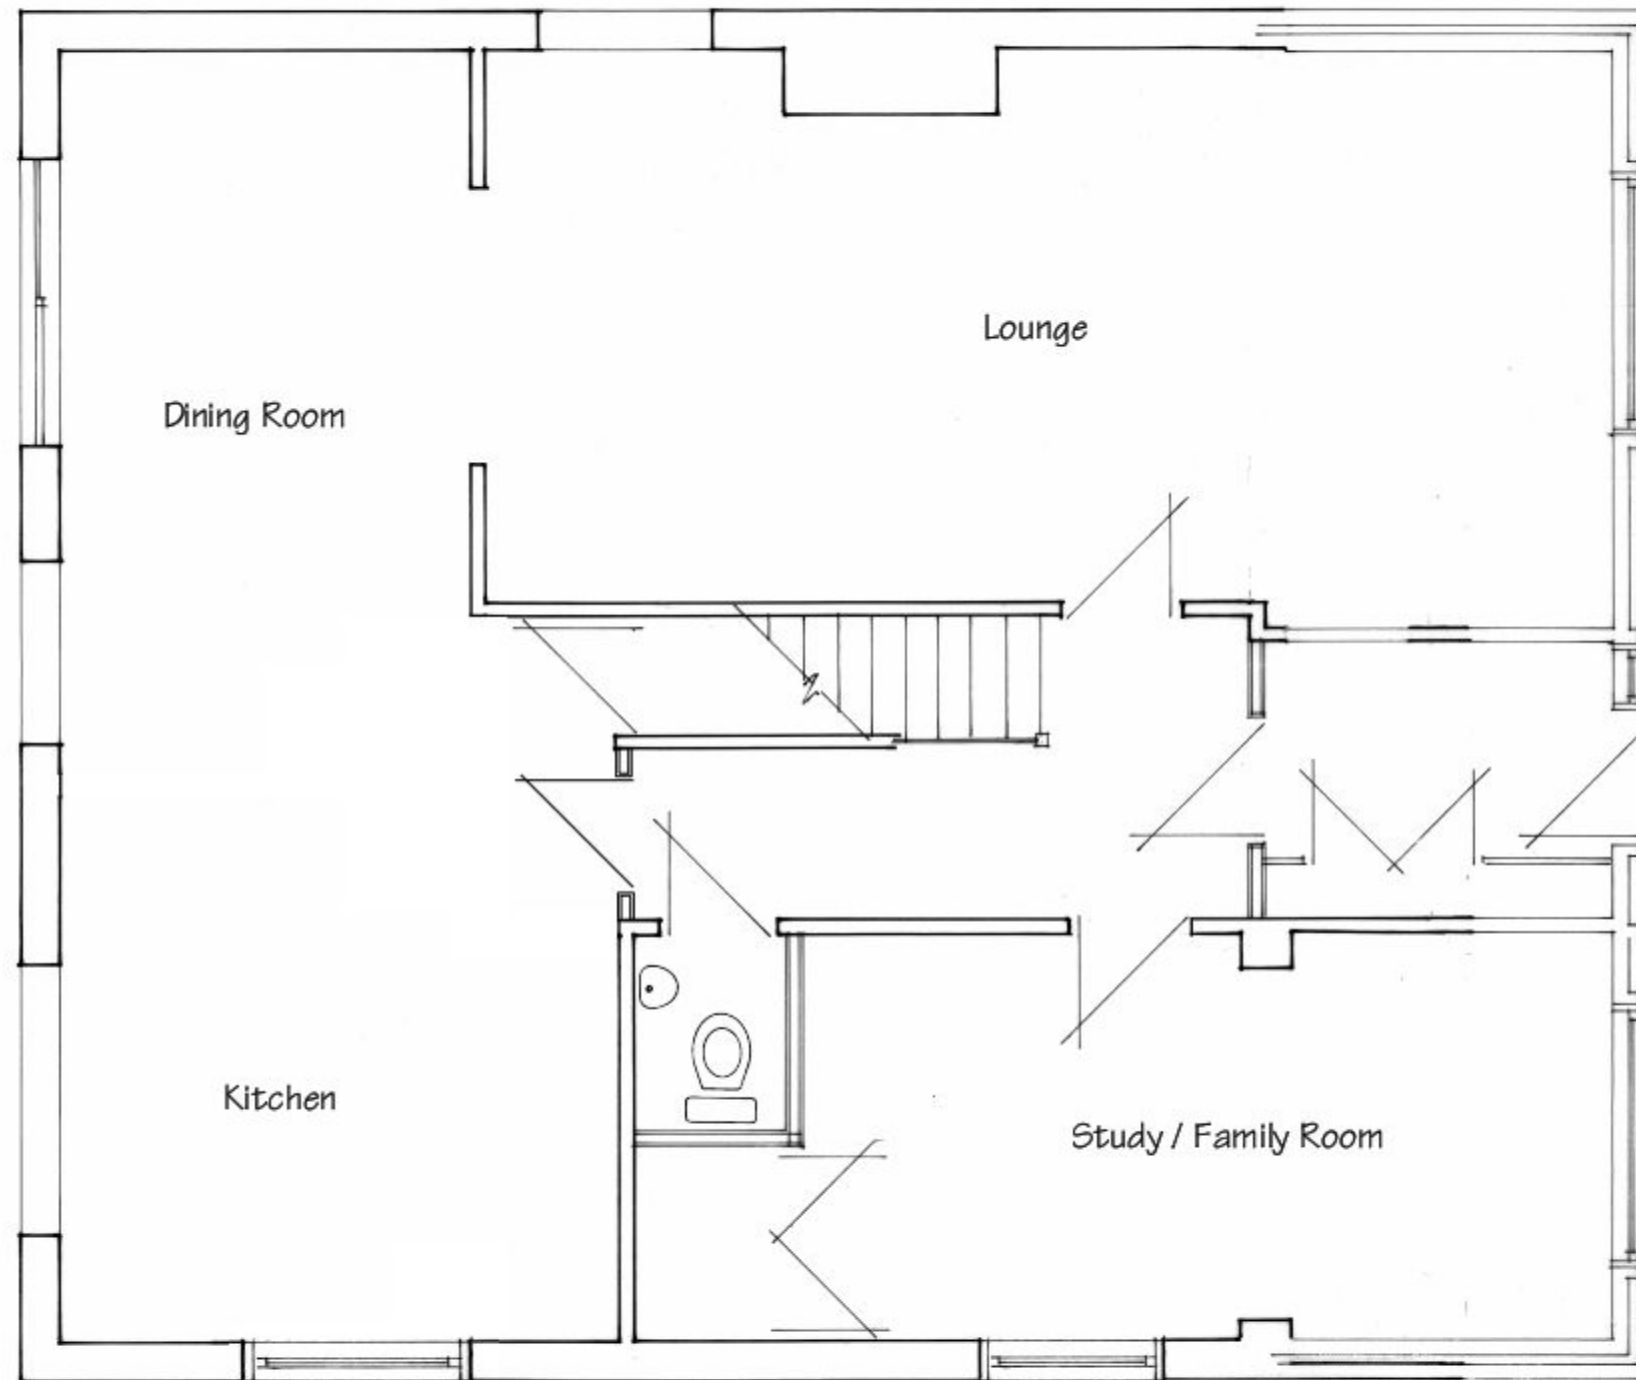

Proposed Ground Floor Plan

These Plans have been prepared for the purpose of obtaining Planning Permission and/or Building Regulation Approval for the work shown thereon only and should not be used for any other purpose.

© These Plans remain the copyright of the architect and must not be copied or reproduced in any way without written permission with the exception of Local Authorities for Planning Purposes



Andrew R Dunks

BSc(Hons) MRICS MBEng

Chartered Surveyor and Building Engineer

Unit 1, Brambles Enterprise Centre

Waterlooville, Hants, PO7 7TH

Tel: (023) 9225 3034


e-mail: plans@dunks.freemove.co.uk

Proposed Front Extension
119 New Brighton Road
Emsworth

For Mr & Mrs D Andrew

Scale - 1:50 at Page Size A3


Date - June 2011

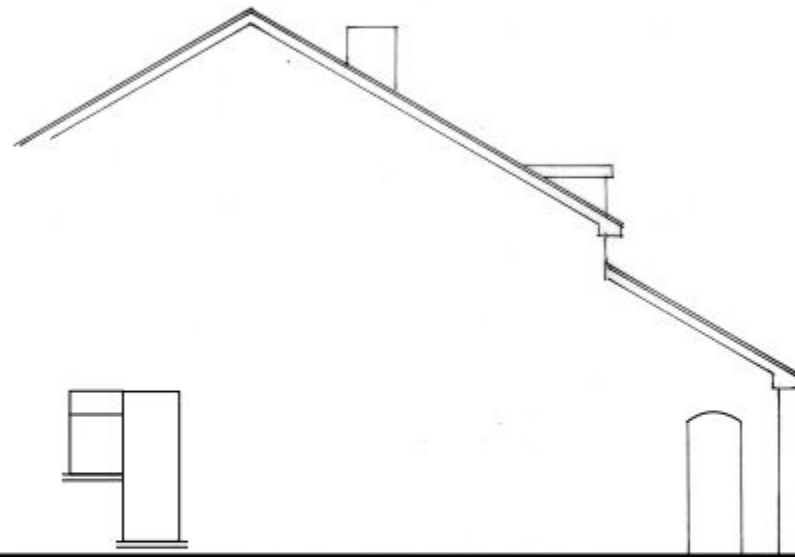


Existing South/Side Elevation



Existing East/Front Elevation

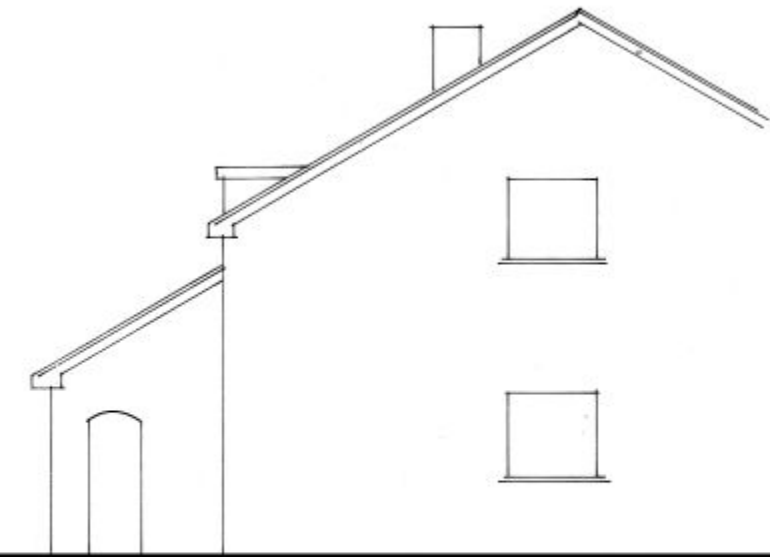


North/Side Elevation

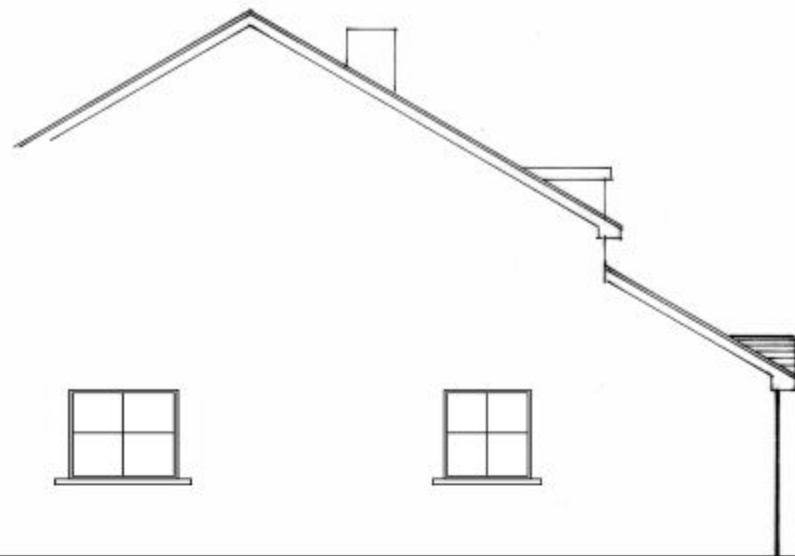

Proposed South/Side Elevation



Proposed East/Front Elevation

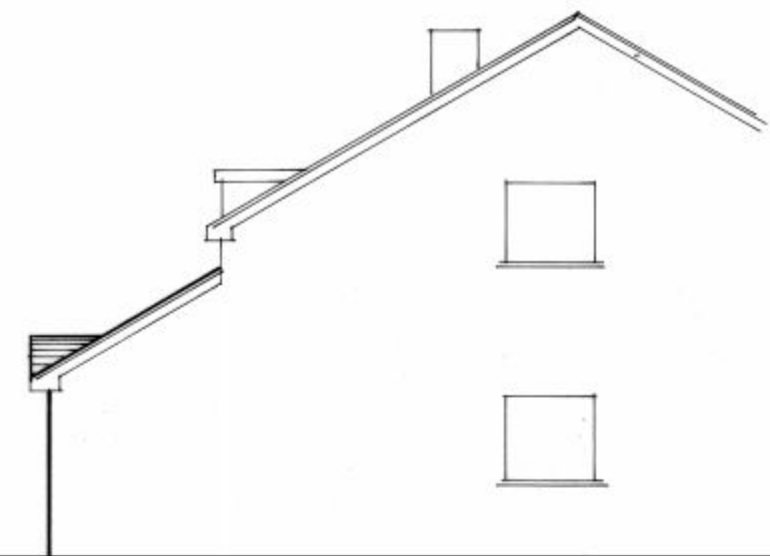

Proposed North/Side Elevation

These Plans have been prepared for the purpose of obtaining Planning Permission and/or Building Regulation Approval for the work shown thereon only and should not be used for any other purpose.

© These Plans remain the copyright of the architect and must not be copied or reproduced in any way without written permission with the exception of Local Authorities for Planning Purposes



Andrew R Dunks

BSc(Hons) MRICS MBEng

Chartered Surveyor and Building Engineer



Unit 1, Brambles Enterprise Centre
Waterlooville, Hants, PO7 7TH
Tel: (023) 9225 3034
e-mail: plans@dunks.freemove.co.uk

0 1 2 3 4
Metres @ 1:100 Scale

Proposed Front Extension
119 New Brighton Road
Emsworth

For Mr & Mrs D Andrew
Scale - 1:100 at Page Size A3
Date - June 2011

Drawing No. 3475/3 - Rev B

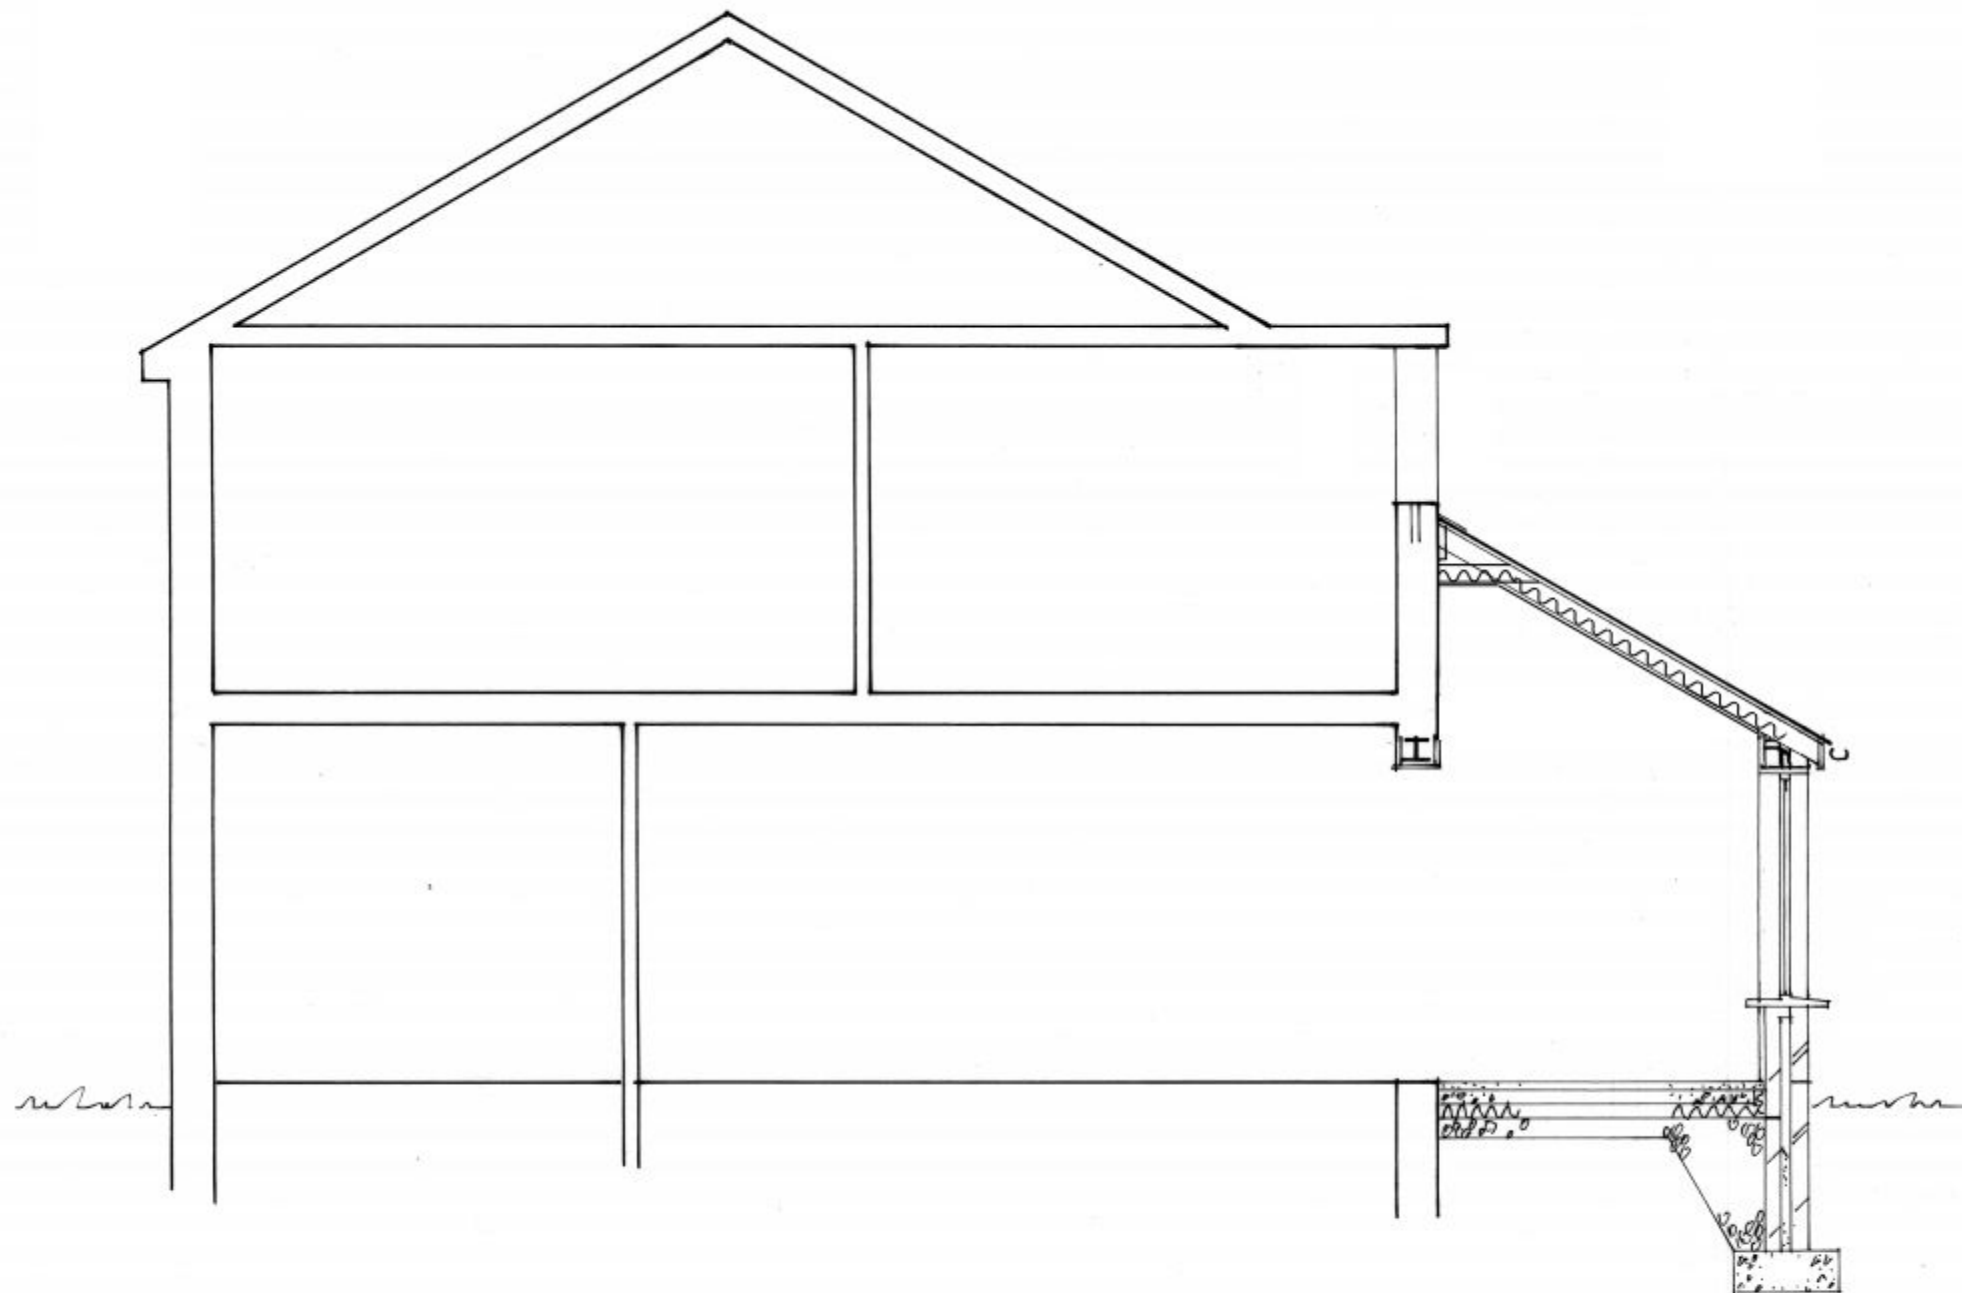 

Cross-Section

These Plans have been prepared for the purpose of obtaining Planning Permission and/or Building Regulation Approval for the work shown thereon only and should not be used for any other purpose.

© These Plans remain the copyright of the architect and must not be copied or reproduced in any way without written permission with the exception of Local Authorities for Planning Purposes



Andrew R Dunks

BSc(Hons) MRICS MBEng

Chartered Surveyor and Building Engineer

Unit 1, Brambles Enterprise Centre
Waterlooville, Hants, PO7 7TH

Tel: (023) 9225 3034

e-mail: plans@dunks.freemove.co.uk

Proposed Front Extension
119 New Brighton Road
Emsworth

For Mr & Mrs D Andrew

Scale - 1:50 at Page Size A3

Date - June 2011

Drawing No. 3475/4 - Rev A