


PERMIT

B.O.H.
PERMIT

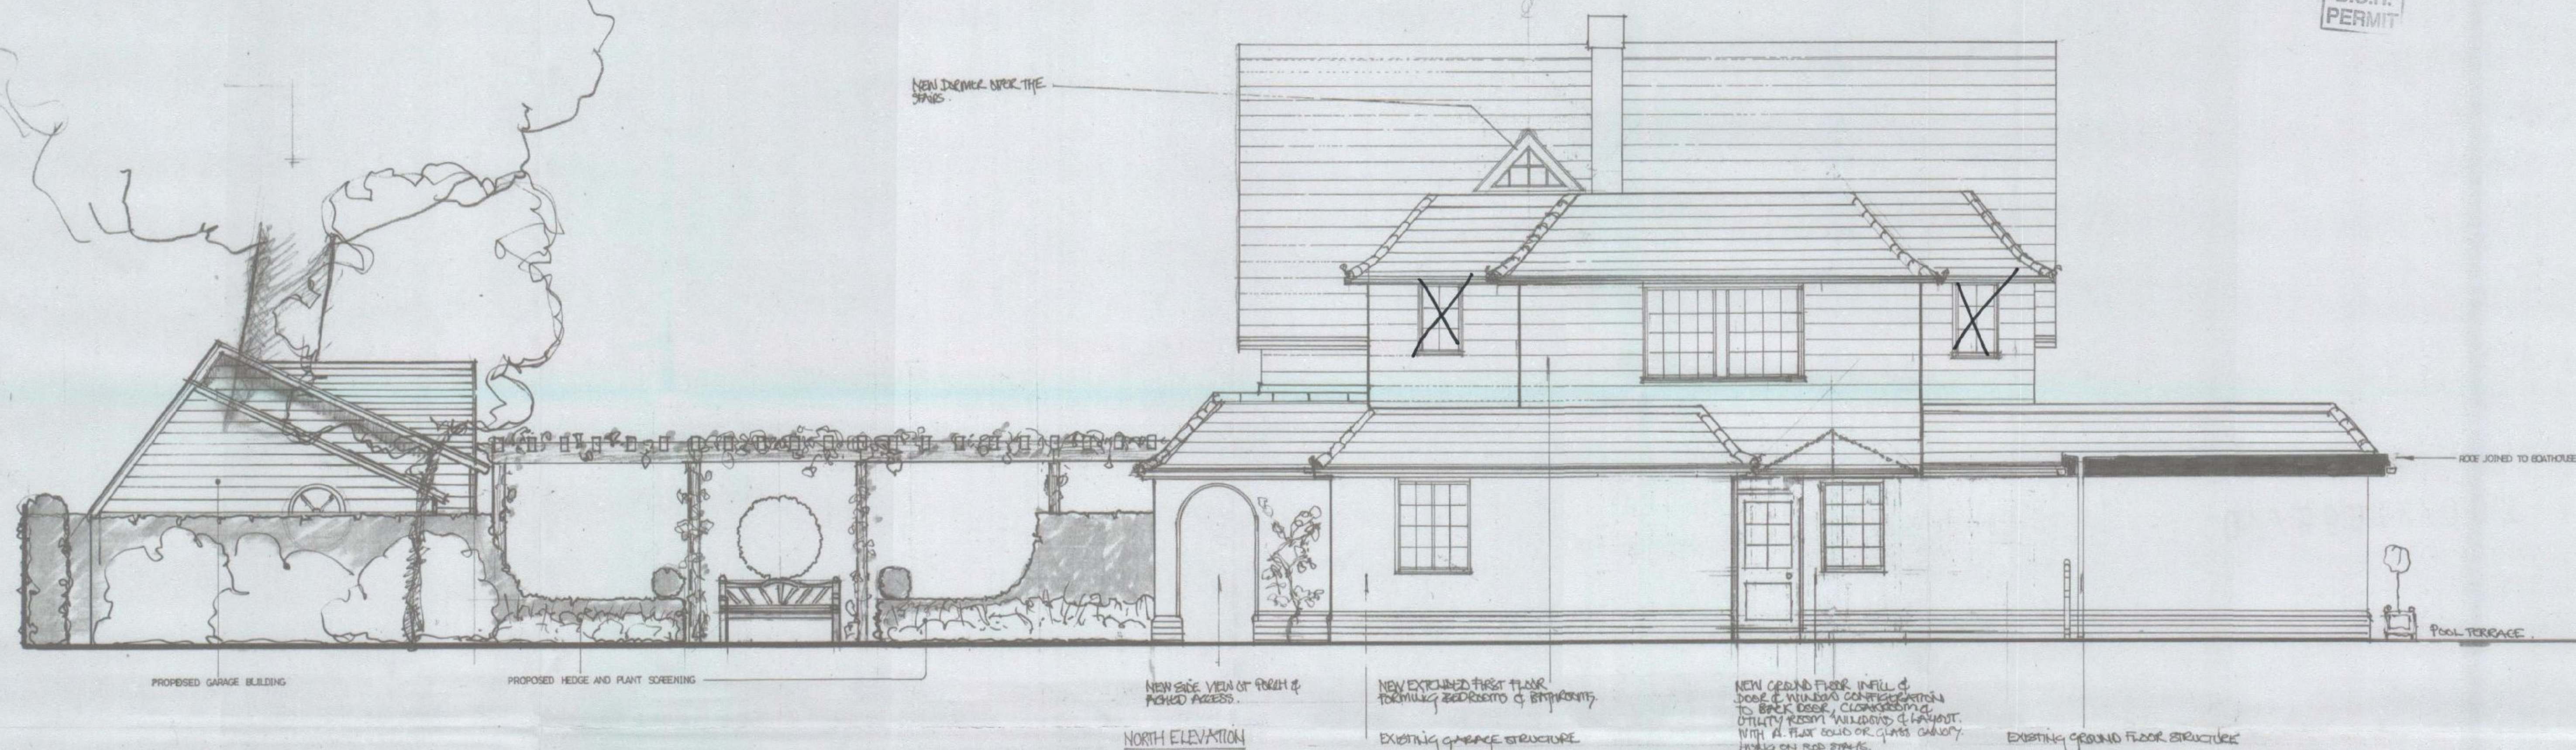

REV E 04/07 REVISION TO ELEVATION

REV E MAR '06 ROOF JOINED TO BOATHOUSE

REV D 28/06 REVISIONS TO REAR PORCH, PORCH DOOR, LINE, GARAGE & CARPENTRY

REV C 10/10/05 REVISION TO GROUND FLOOR DOOR & WINDOW INFILL, REVISION TO DOOR & WINDOW DOOR & DOOR

REV B 21/07 REVISION TO REAR PORCH, CLOTHES DRESSING

REV A 14/07 REVISION TO GROUND FLOOR, ACCESS & WINDOWS

Revision Date Notes

Robin Samuel Associates
Architecture & Design
Studio 6, 59 Weald Road, Breatwood, Essex.
CM14 4TN
Telephone: +44 1277 213082 Fax: +44 1277 231557
E-Mail: Robinsamuel@essex.com
E-Mail: drawings@essex.com or robin.samuel@essex.com

Project

NUMBER
1-8 BATH ROAD EMSWORTH

Drawing Title
NORTH ELEVATION MAIN HOUSE
PROPOSED & PRELIMINARY BEAT & GAR
POOR

Date	Scale	Revision
JUNE 2005	1:50	
Job Number	Drawing	Revision
N/A/05	04	F

PERMIT
All dimensions to be checked on site.
Drawing not to be scaled.
All dimensions to be checked on site.
Samples of all materials to be submitted.
All dimensions to be checked on site.
©2005 The part of the design to be copied in any form without prior permission from Robin Samuel Associates.
The drawing is the property and copyright of the designer and shall remain confidential.

HAVANT BOROUGH
COUNCIL
27 NOV 2001
RECEIVED