


PERMIT

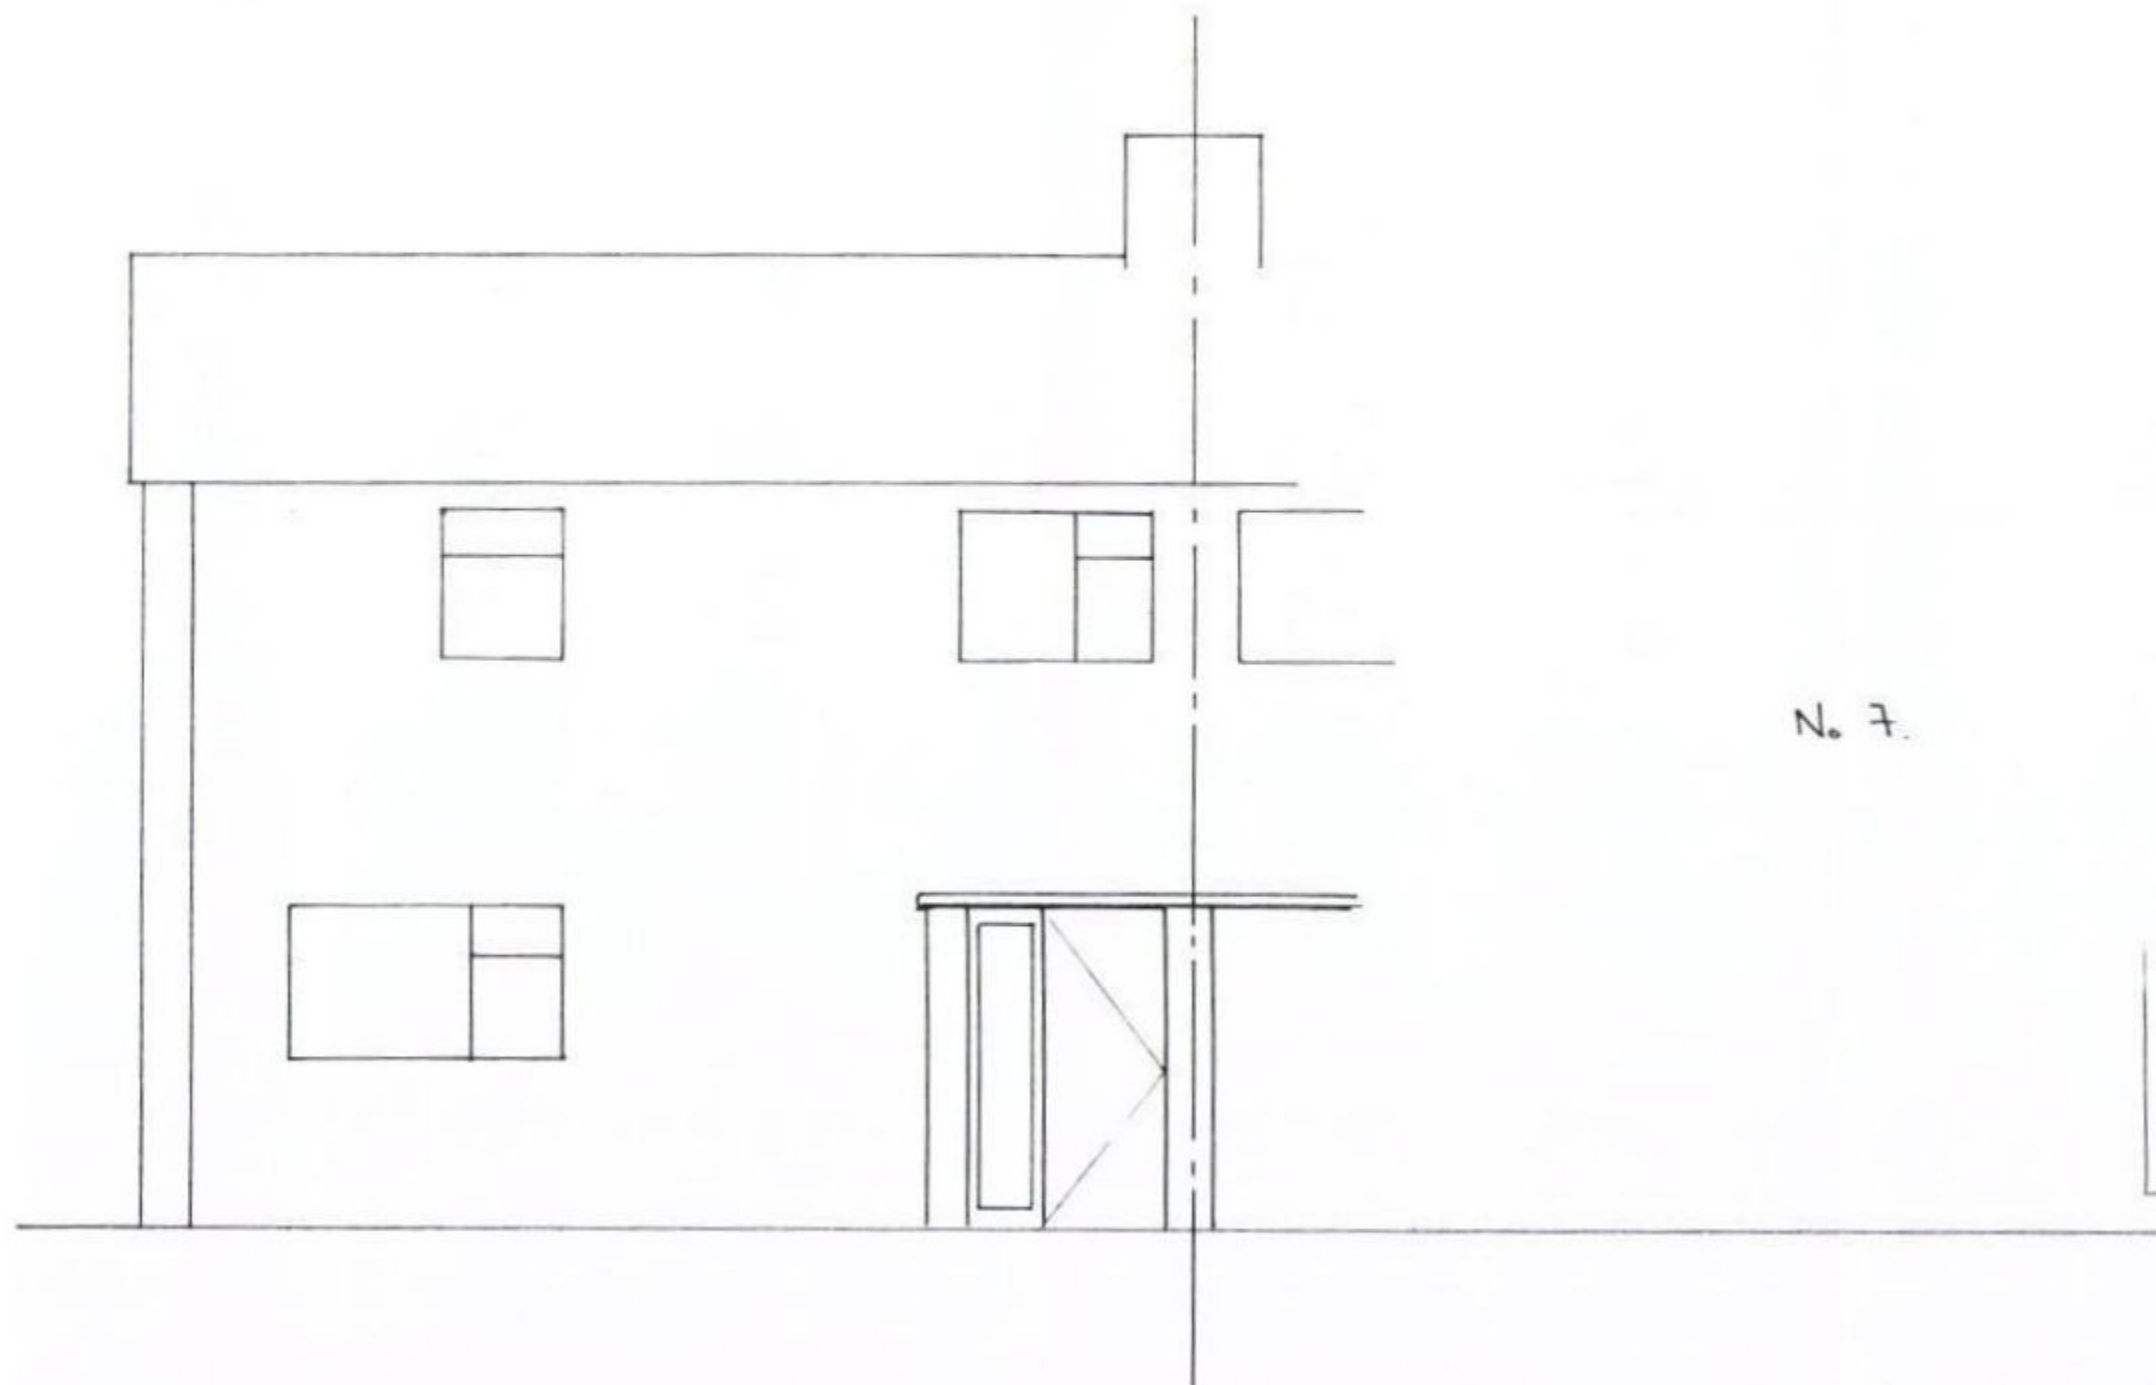

WATERLOO DISTRICT
COUNCIL
22 AUG 2011
RECEIVED

5 Vian Road, Waterlooville, Hants

EXISTING FRONT ELEVATION

Drawing No E03

Scale 1:50