


PERMIT



Location Plan 1:1250

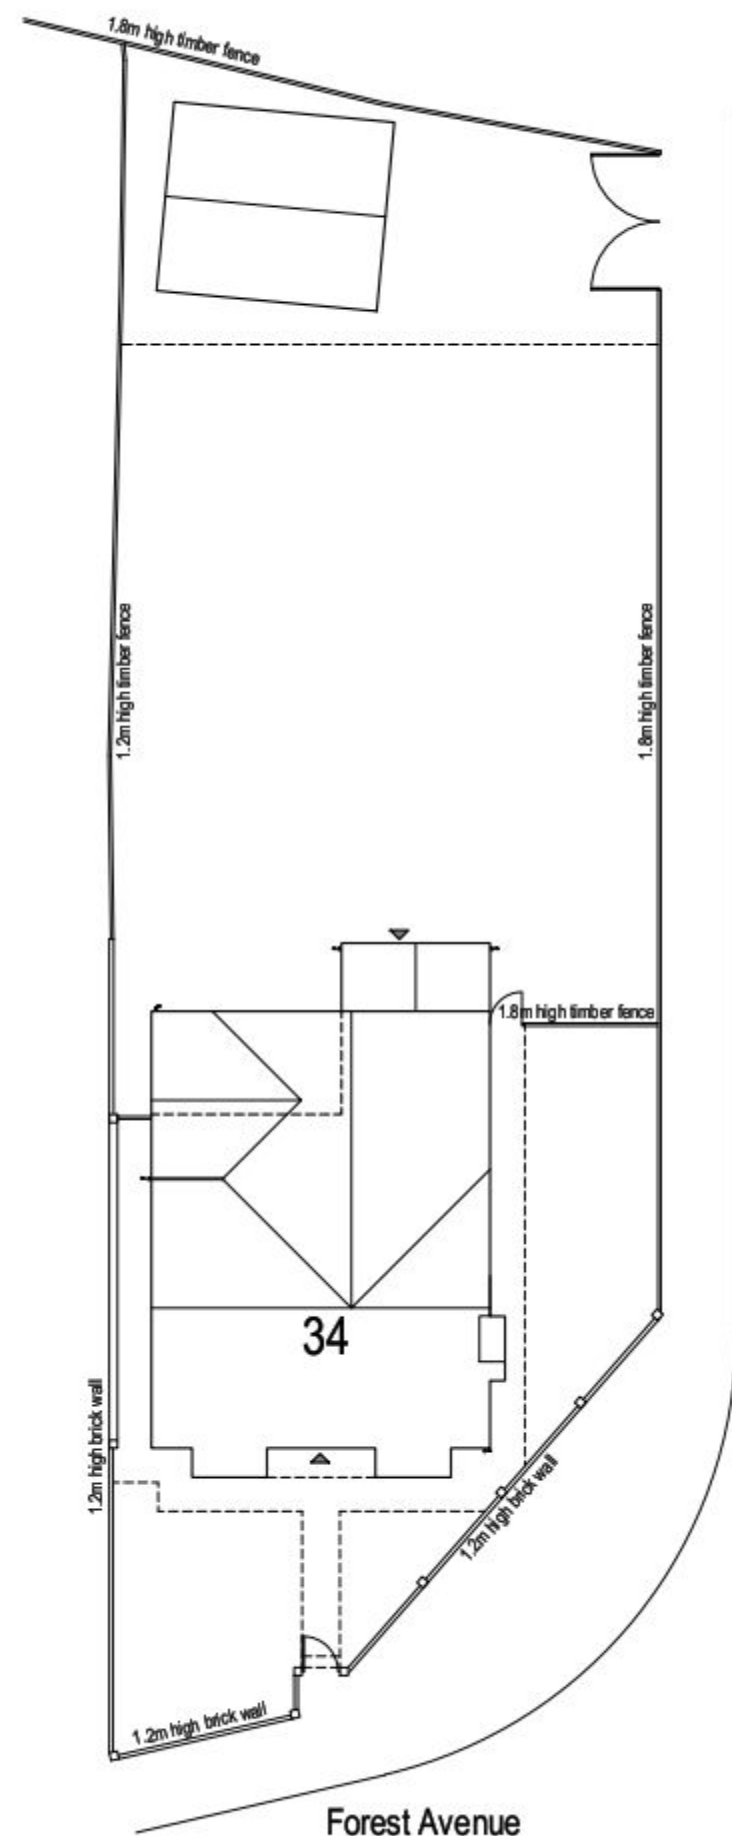

Proposed Site Plan 1:200



Forest Close

CLIENT
Mr & Mrs Hebditch

JOB TITLE
Extension & Alterations to
34 Forest Avenue
Cowplain

DWG. TITLE
Proposed Site Plan, Location Plan

SCALE
1:200 1:1250 @A3
DATE
jan 2012

DWG. No.
11.74-04