


PERMIT

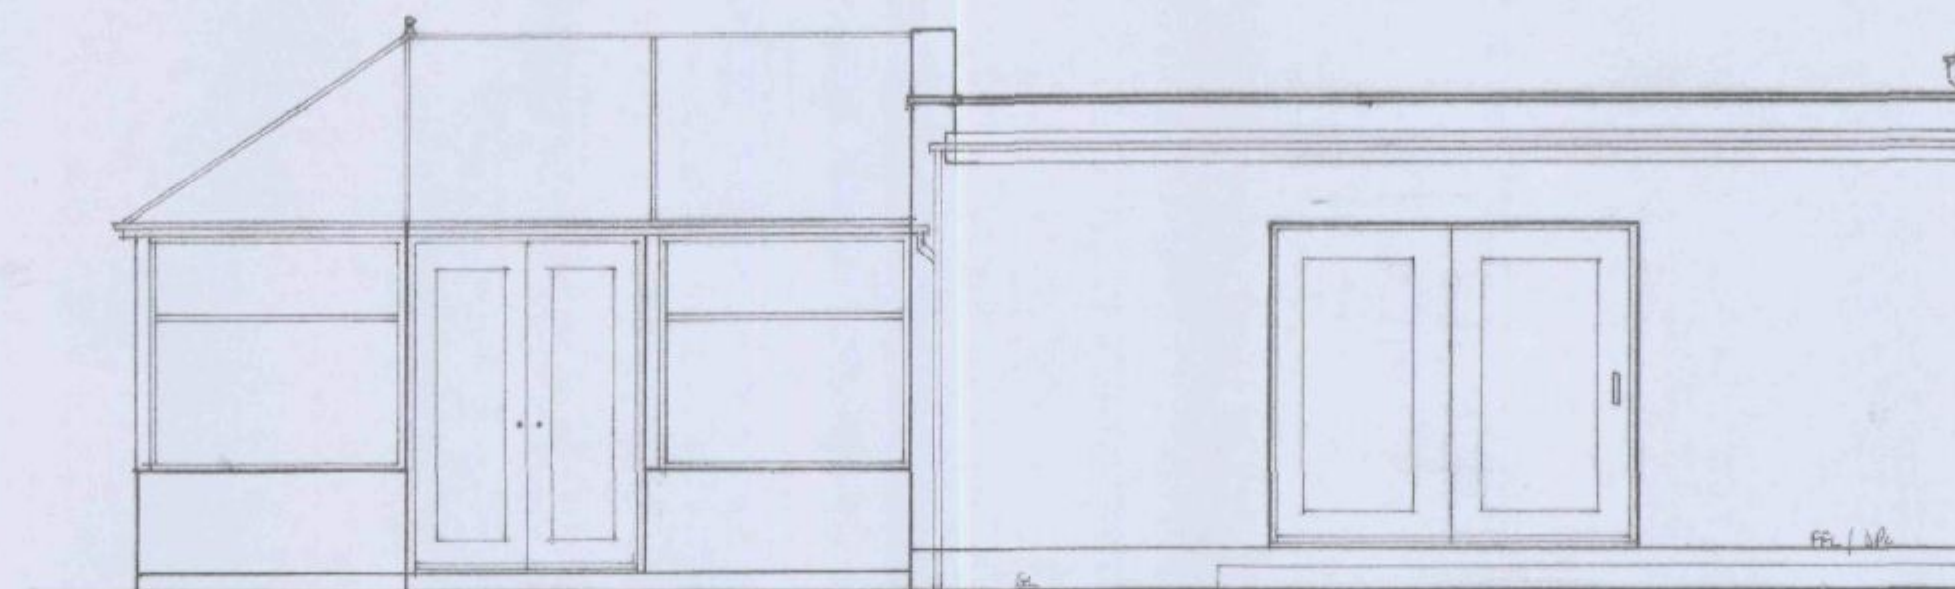


EXISTING REAR (WEST) ELEVATION
(SCALE 1:50)



EXISTING SIDE (SOUTH) ELEVATION
(SCALE 1:50)




PROPOSED REAR (WEST) ELEVATION (SCALE 1:50)

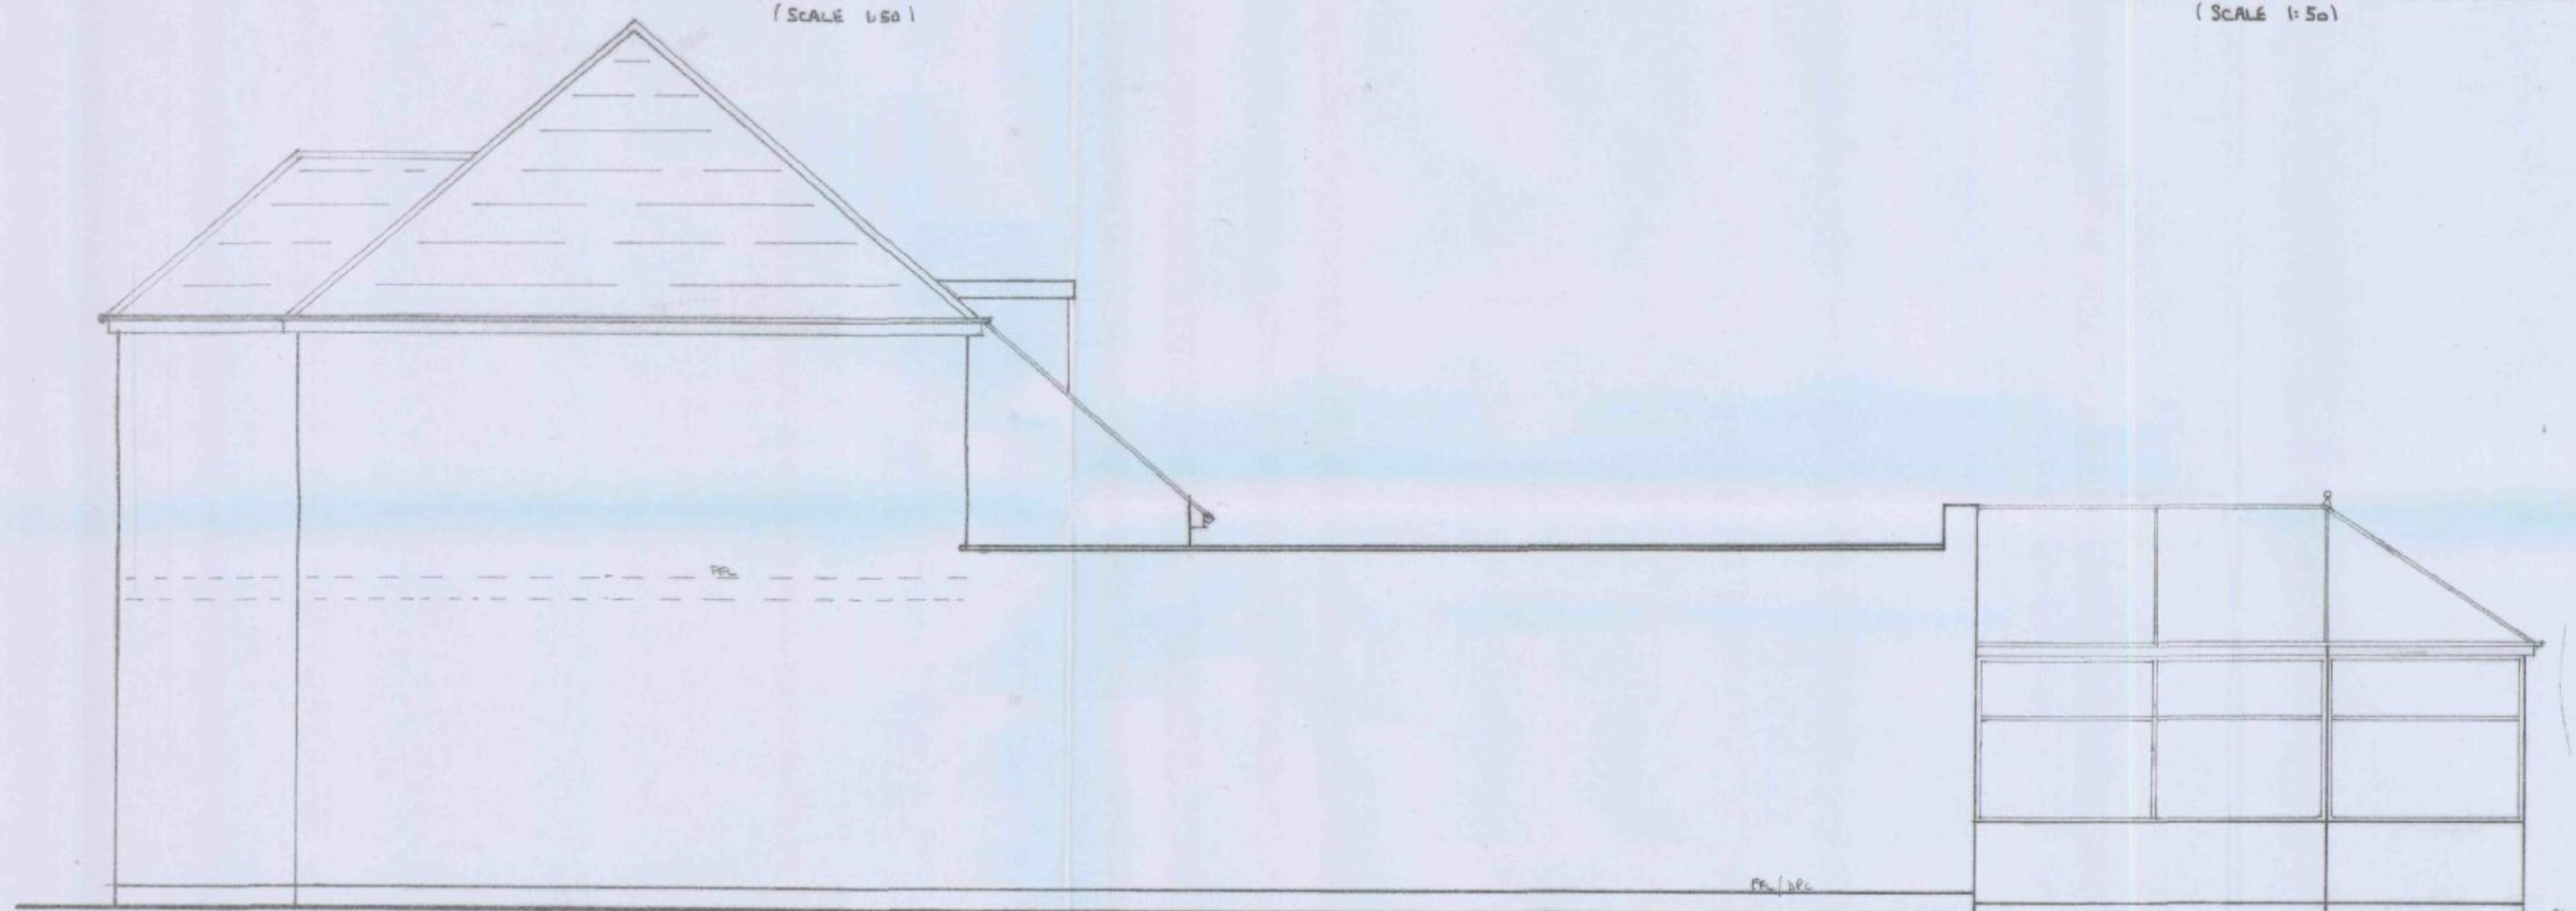


EXISTING SIDE (NORTH) ELEVATION
(SCALE 1:50)




PROPOSED SIDE (SOUTH) ELEVATION
(SCALE 1:50)

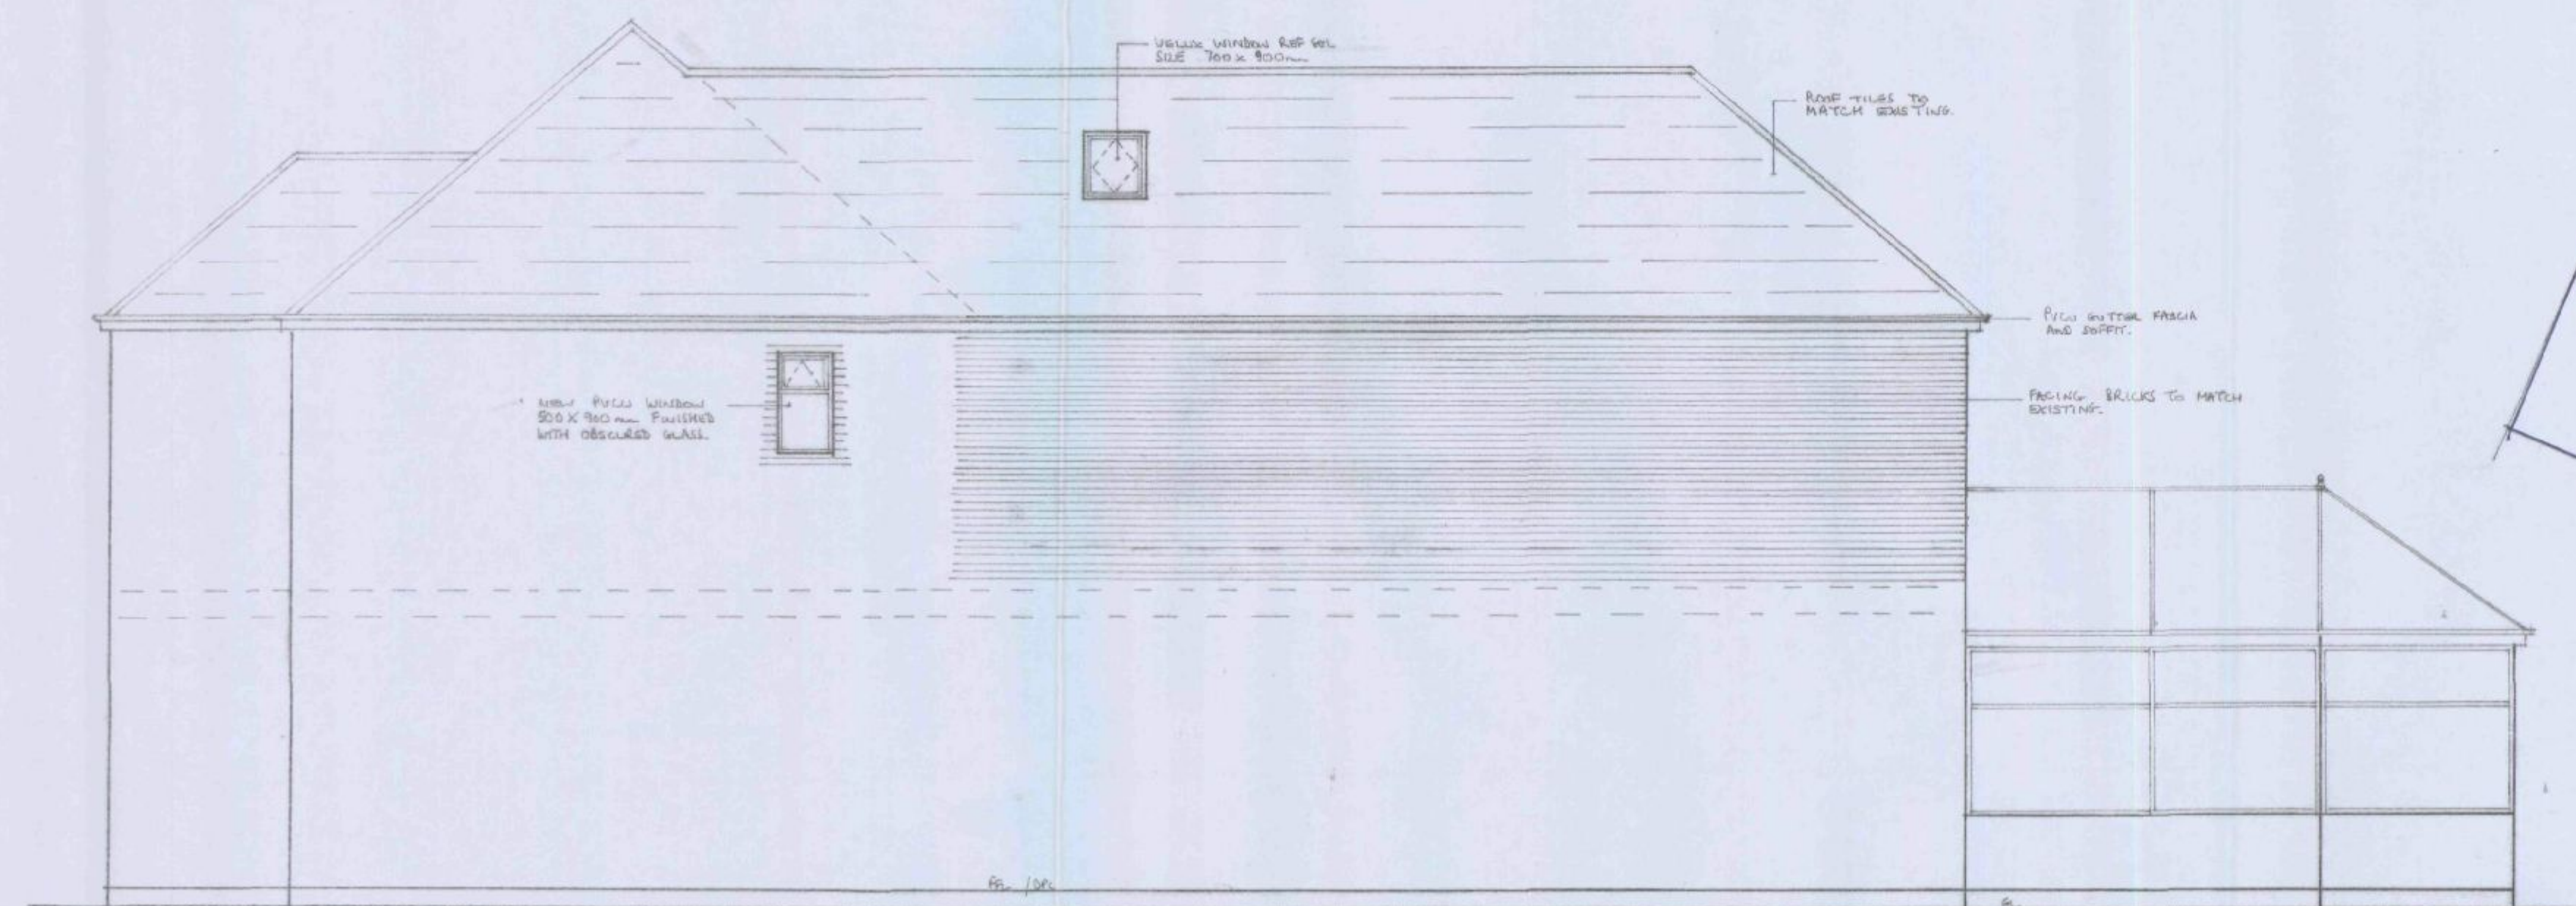

PROPOSED SIDE (NORTH) ELEVATION
(SCALE 1:50)

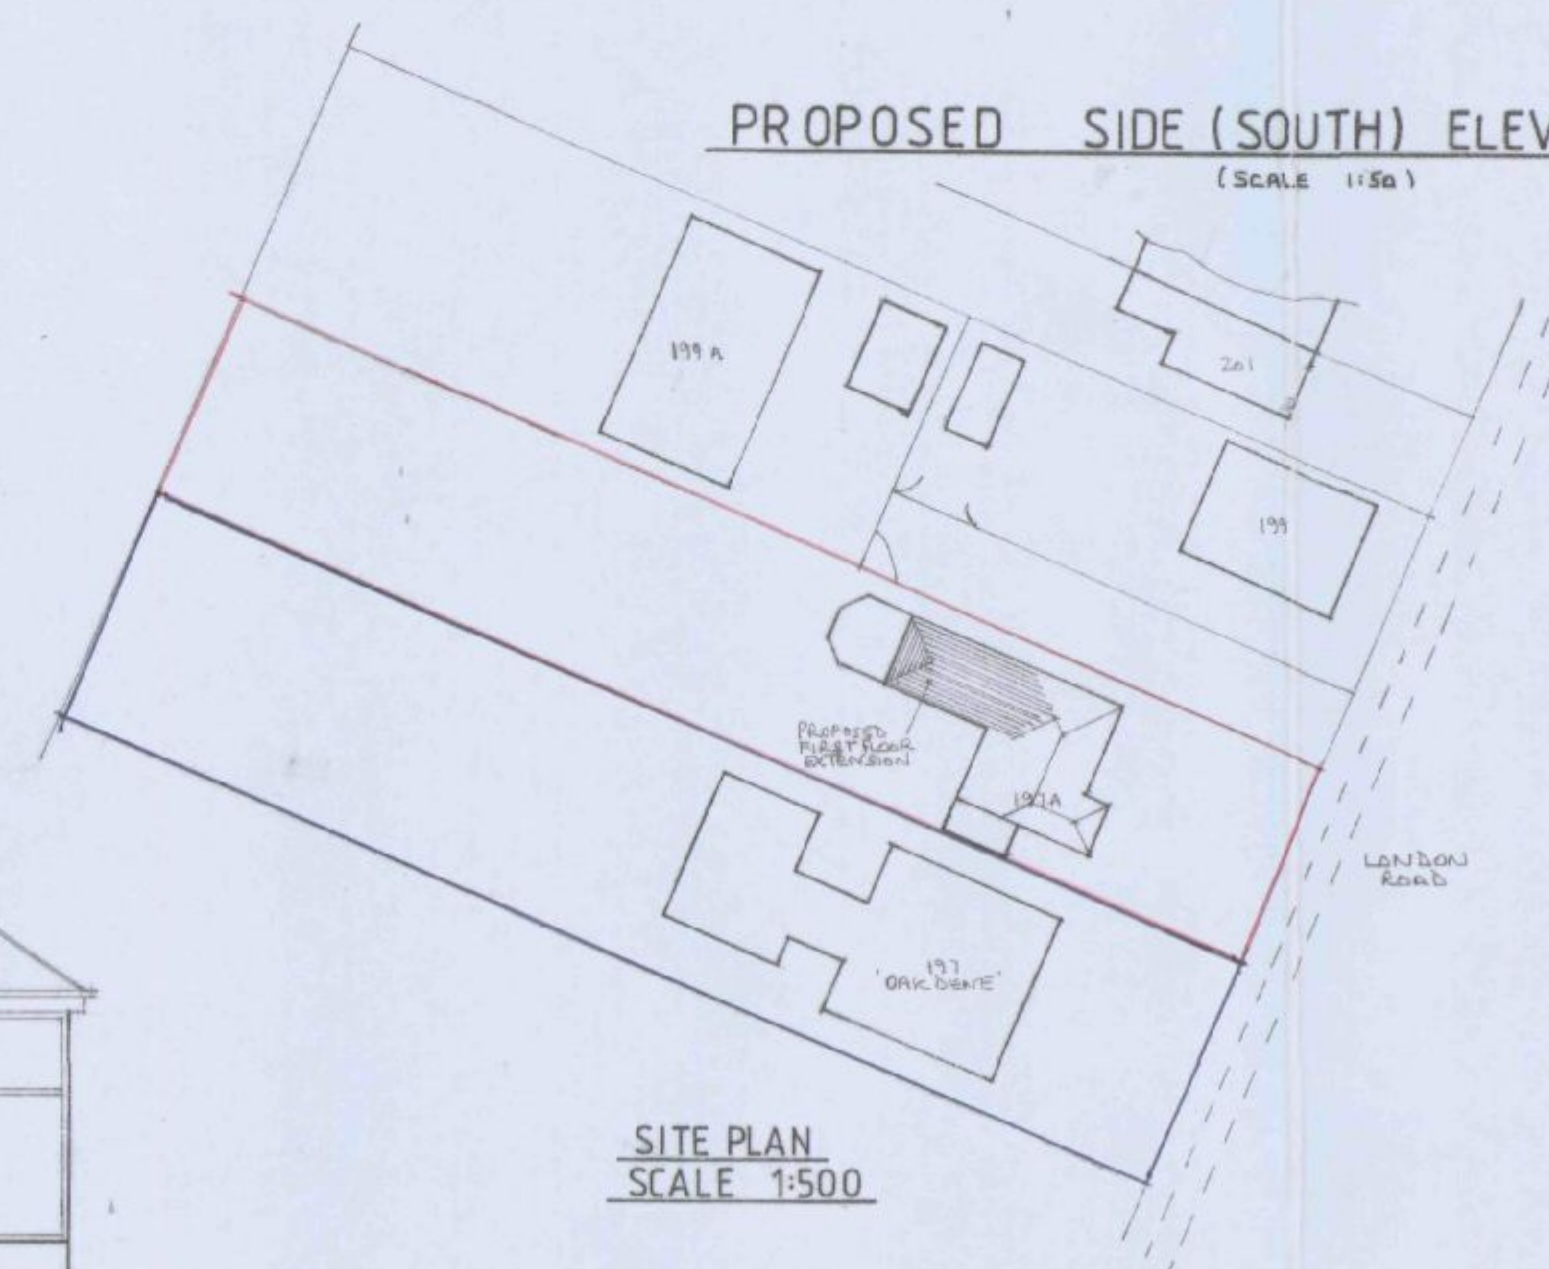

SITE PLAN
SCALE 1:500

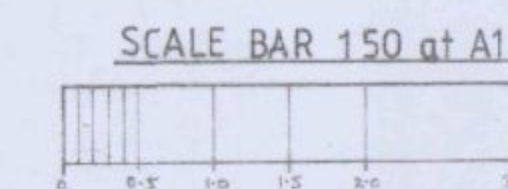

HAVANT BOROUGH COUNCIL
23 AUG 2010
RECEIVED

PROPOSED REAR FIRST FLOOR EXTENSION
CLIENT MR & MRS BRYDEN.

197 A LONDON ROAD,
WATERLOOVILLE.

SCALE 1:50 DATE 14-8-10

JOB No. 07/10 DWN BY: MS

REVISIONS: