

ADJACENT
PROPERTY



EXISTING FRONT ELEVATION

ADJACENT
PROPERTY



PROPOSED FRONT ELEVATION

ADJACENT
PROPERTY




EXISTING REAR ELEVATION

ADJACENT
PROPERTY



PROPOSED REAR ELEVATION

EXISTING SIDE ELEVATION

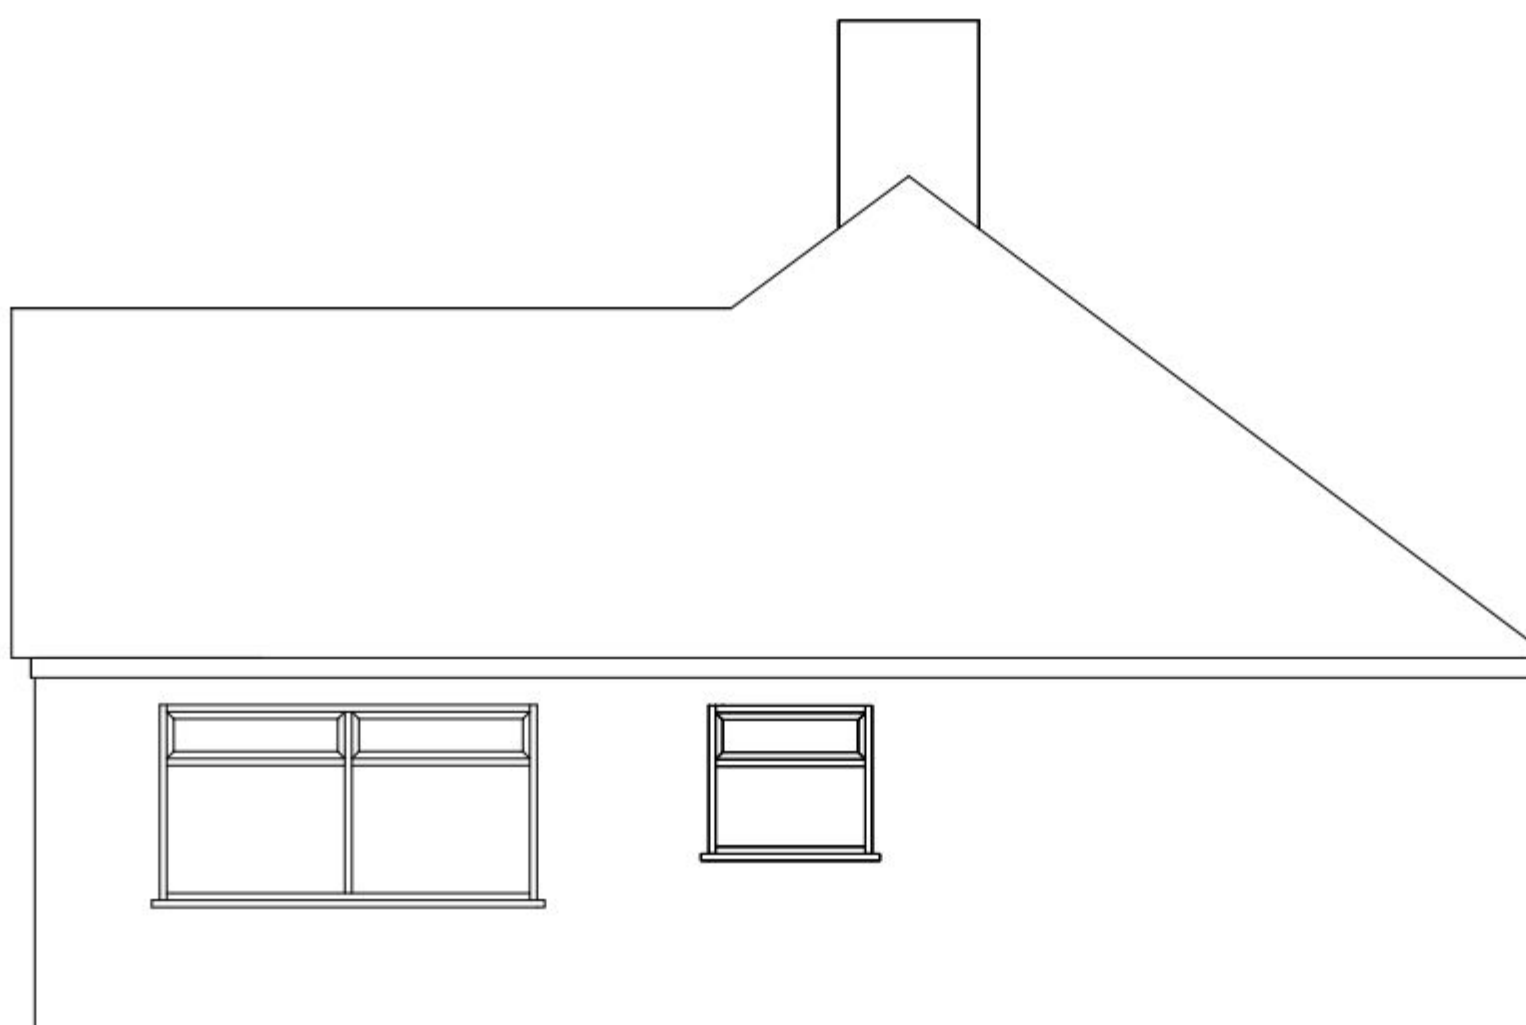

PROPOSED SIDE ELEVATION



General Notes

Rev A	Window omitted to NW elevation	16th Oct 10
No.	Revision/Issue	Date

Firm Name and Address
PLANNINGBYDESIGN
www.planningbydesign.co.uk
E-mail: office@planningbydesign.co.uk
Mobile: 07970 046996

Project Name and Address
**59 Littlepark Avenue
Bedhampton
Hampshire
PO9 3QU**

Project Exg & Prop Elevation	Sheet A567/002A
Date 11/10/2010	
Scale 1:50 @ A1	