

DEFECT FREE

CONSTRUCTION

Quality control is a trade contractors responsibility the objective at practical completion is a building

DEFECT FREE

GENERAL NOTES:

- The drawing number and revision should be checked against the drawing issue sheet to ensure use of current revision only.
- It is the Subcontractors responsibility to co-ordinate and interface their works with all other trades, to ensure zero defect, attain quality criteria and compatibility to meet Hargreaves requirements and design standards.
- Where no specific detail is indicated use specialist manufacturers standard details of construction.
- This drawing is to be read in conjunction with the project specification and in particular standard details.
- Any discrepancies are to be reported to the Site Manager for further instruction.
- Do not scale from this drawing.

REV	DESCRIPTION	DATE
REVISION		



Rushington House, Worthing Road, Rushington, West Sussex, BN16 3PS
Tel No: (01903) 777775 Fax No: (01903) 777785


APPROVED BY: DATE:

drawn by	date
1:200 @ A1	Aug 2011

Proposed Photovoltaic Panels,
Units 1-7 Solent Road Retail Park,
Solent Road
HAYVANT

ROOF PLAN and SECTION A - A


job no.	drawing no.	rev.
HASR	PV04	

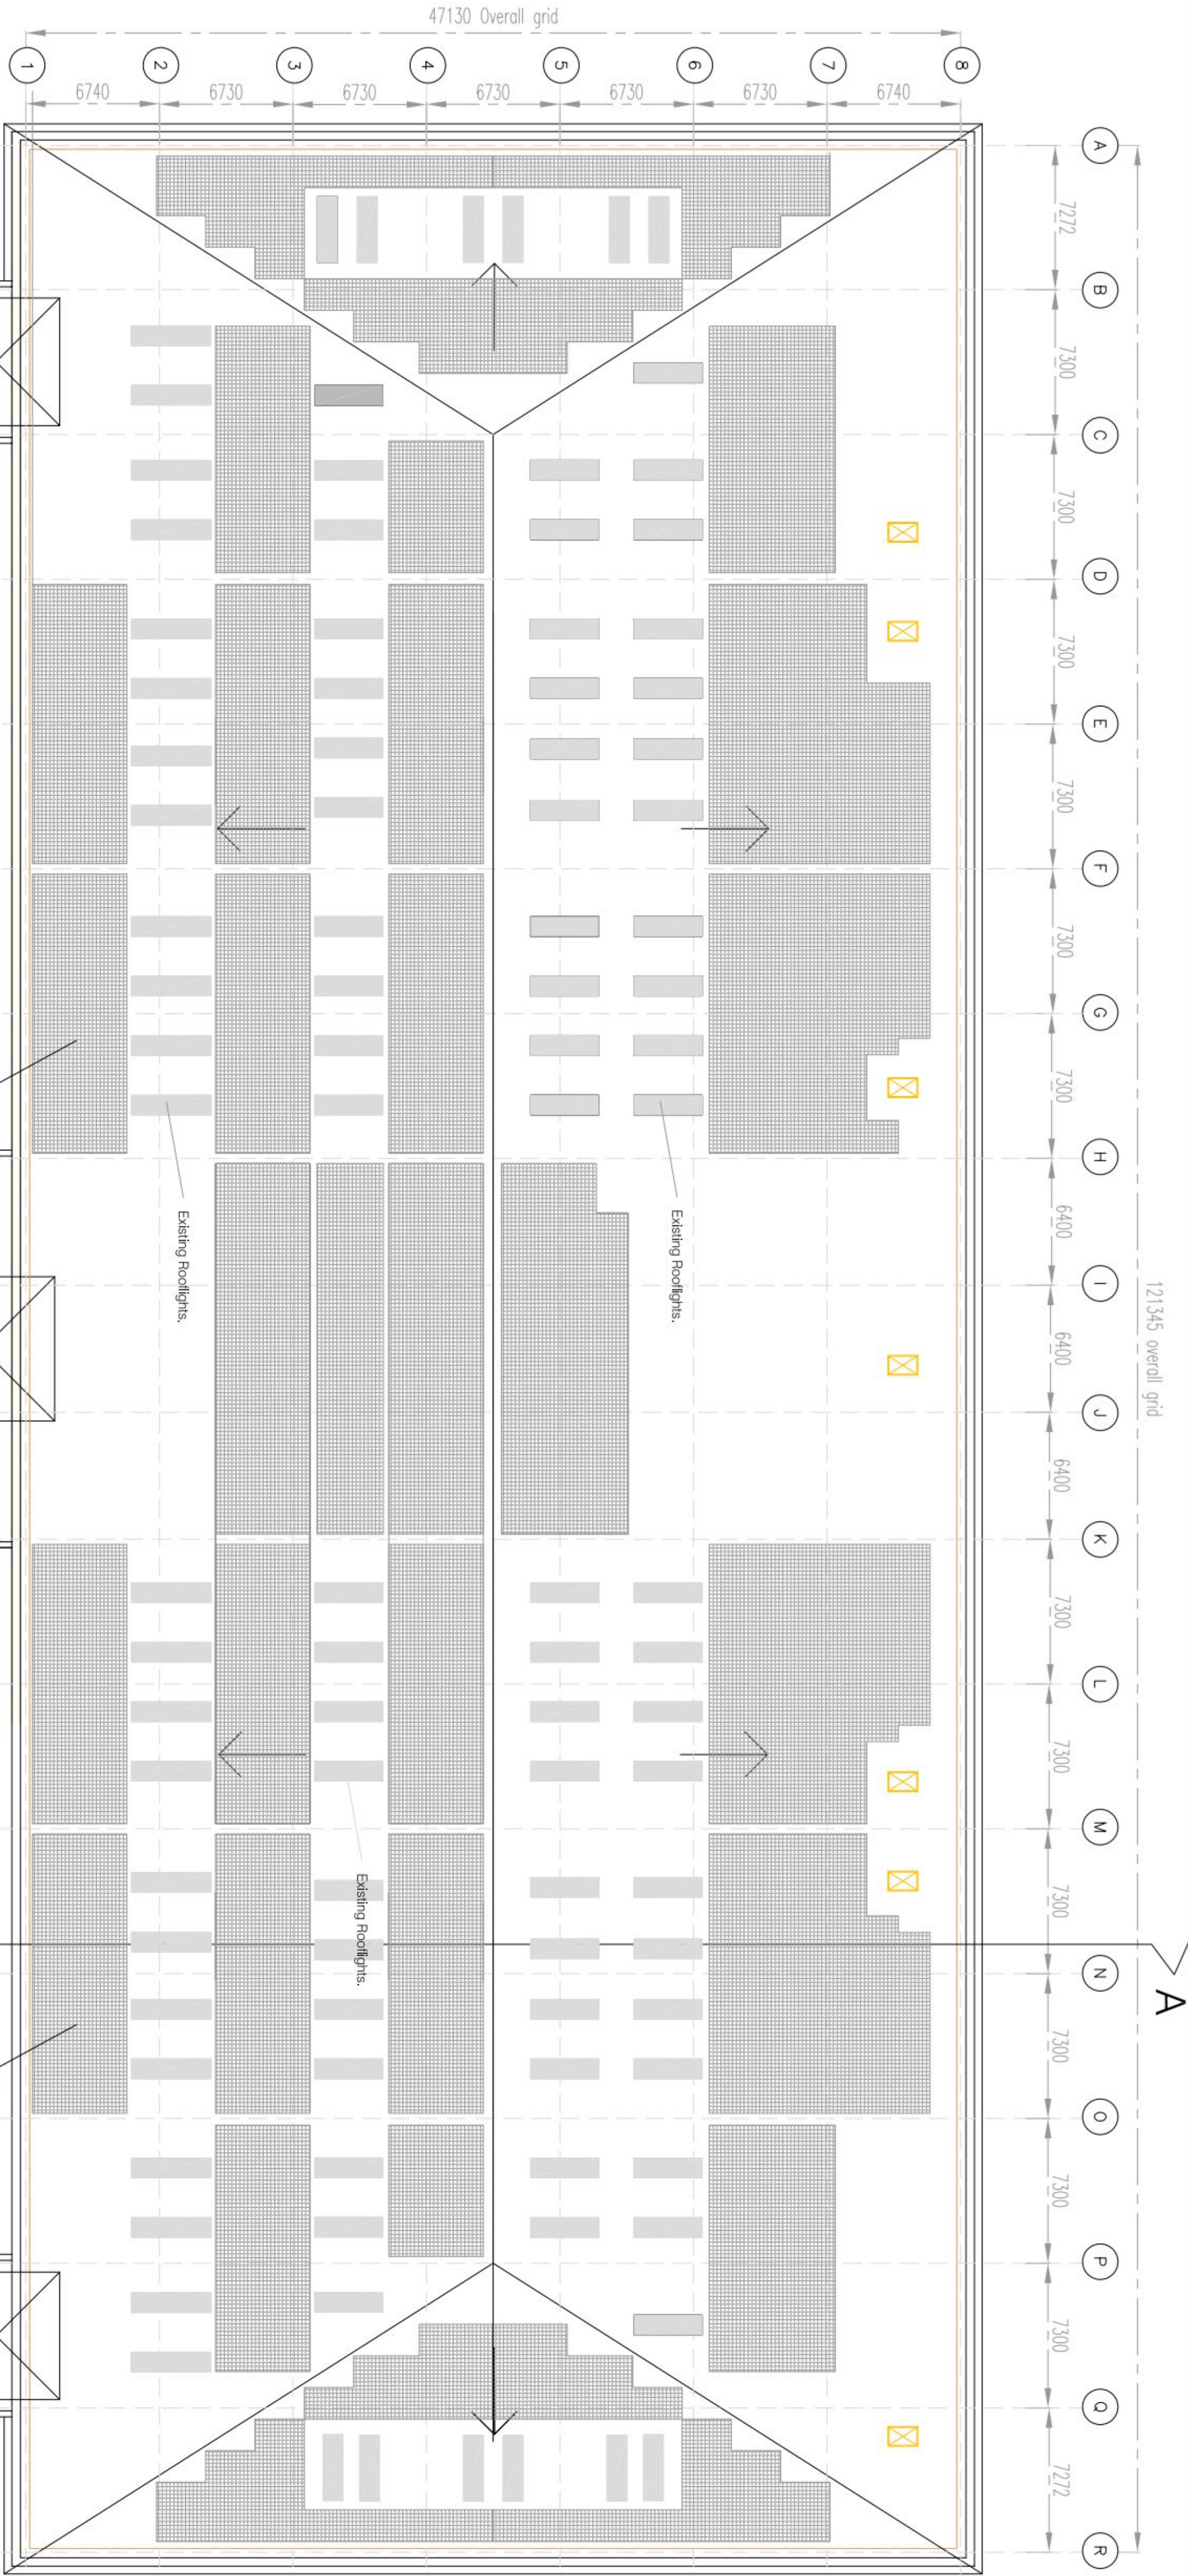

ROOF PLAN 1:200 Indicating Photovoltaic Panels. Upsolar Photo Voltaic Panels 190w
Panel Sizes 808 mm x 1580mm X 45mm
Fixed to Roof Deck Using Schuco Framing System.
To Hatched Areas.



SECTION A - A
scale 1:100

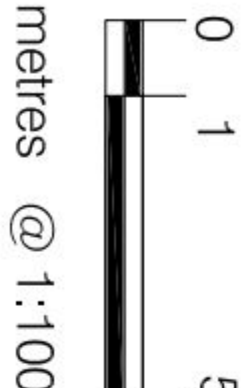

PERMIT