
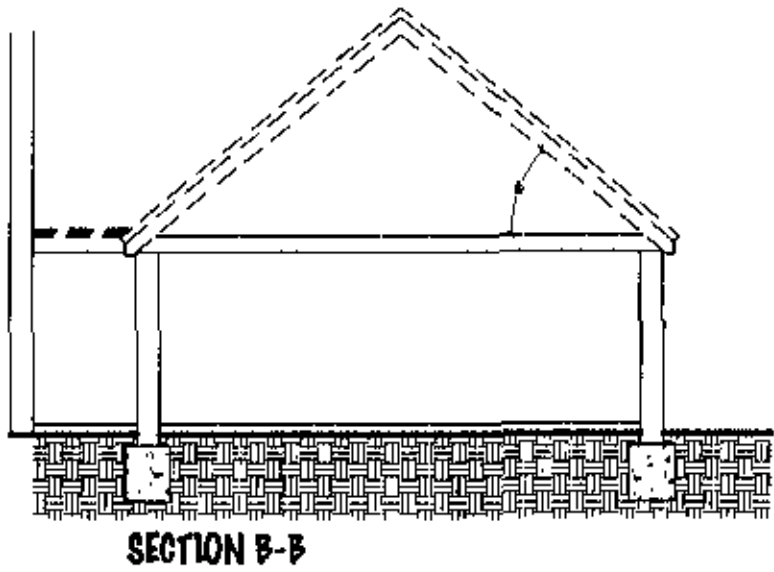
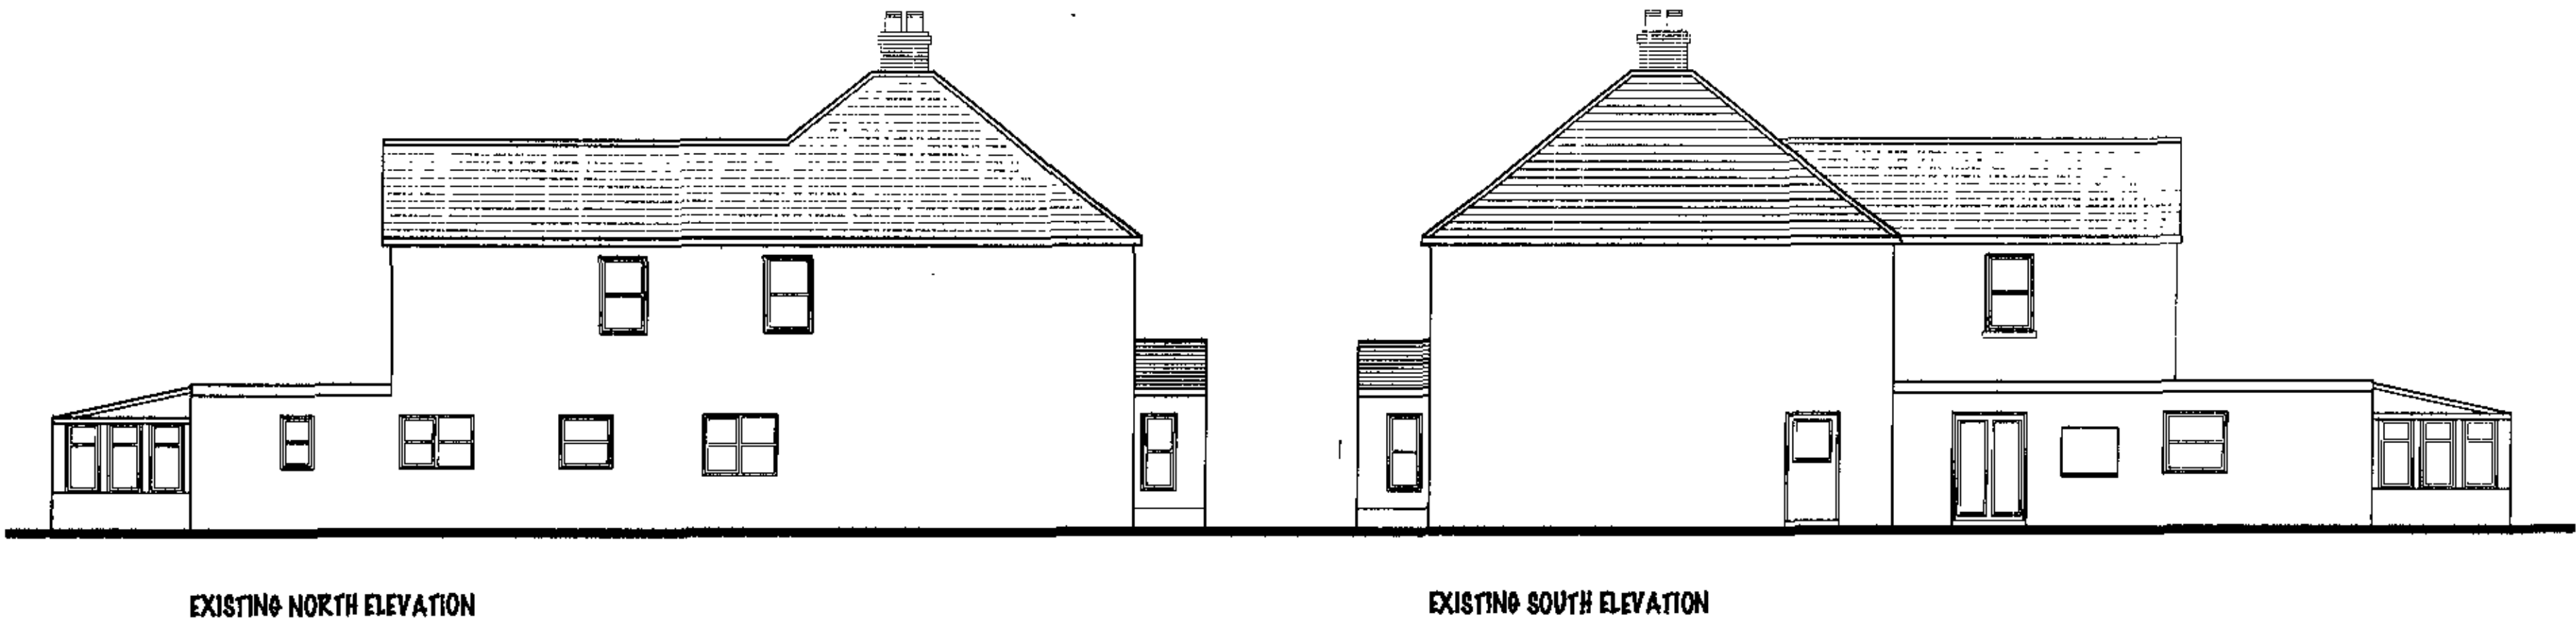
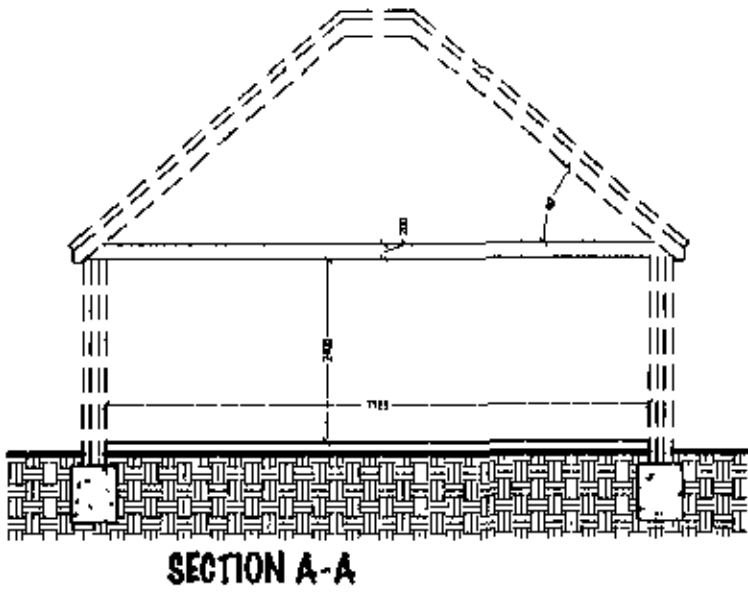


Notes

1. Do not scale from this drawing, except for planning purposes. Use figured dimensions only.
2. All dimensions must be checked on site prior to commencement of work.
3. Where applicable this drawing is to be read in conjunction with other consultants' drawings.
4. O.S. Licence LIG 0337.
5. This drawing is the copyright of Martin Critchell Architects.

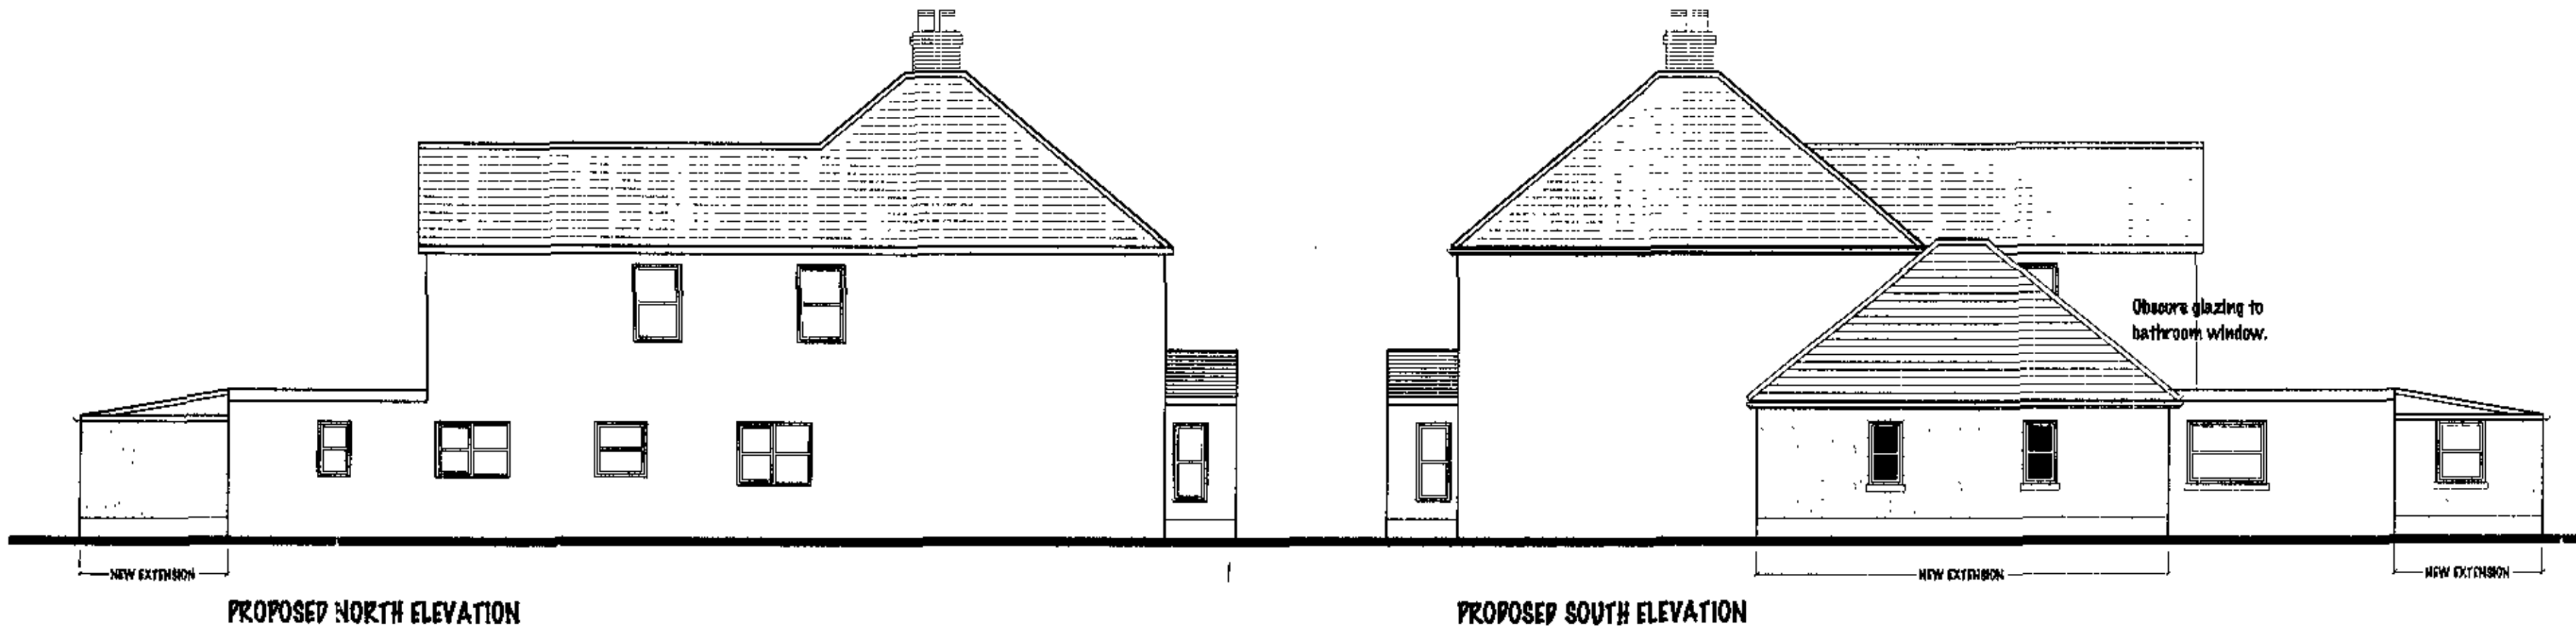

HAVANT BOROUGH
COUNCIL
02 FEB 2012

RECEIVED

Rev	Date	Amendment	Checked
D	21-10-11	South elevation corrected	
C	28-09-11	client amendments	
B	27-09-11	client amendments	
A	16-09-11	elevations updated to suit new plans	

Town Planners
as
Architects

MARTIN
CRITCHELL
ARCHITECTS

Metro House ■ Northgate ■ Chichester ■ West Sussex ■ PO19 1BE
tel 01243 531035 fax 01243 782617 e-mail info@mcarchitects.co.uk web www.martinritchell-architects.co.uk

For		
Hillcrest		
Project Poppy Lodge 84 Church Road Hayling Island PO11 0NX		
Drawing Elevations Section		Scale: 1/100 1/100
Date 04-08-11	Drawn AI	Checked
Job number 11.038	Drawing number 02	Revision D