


PERMIT

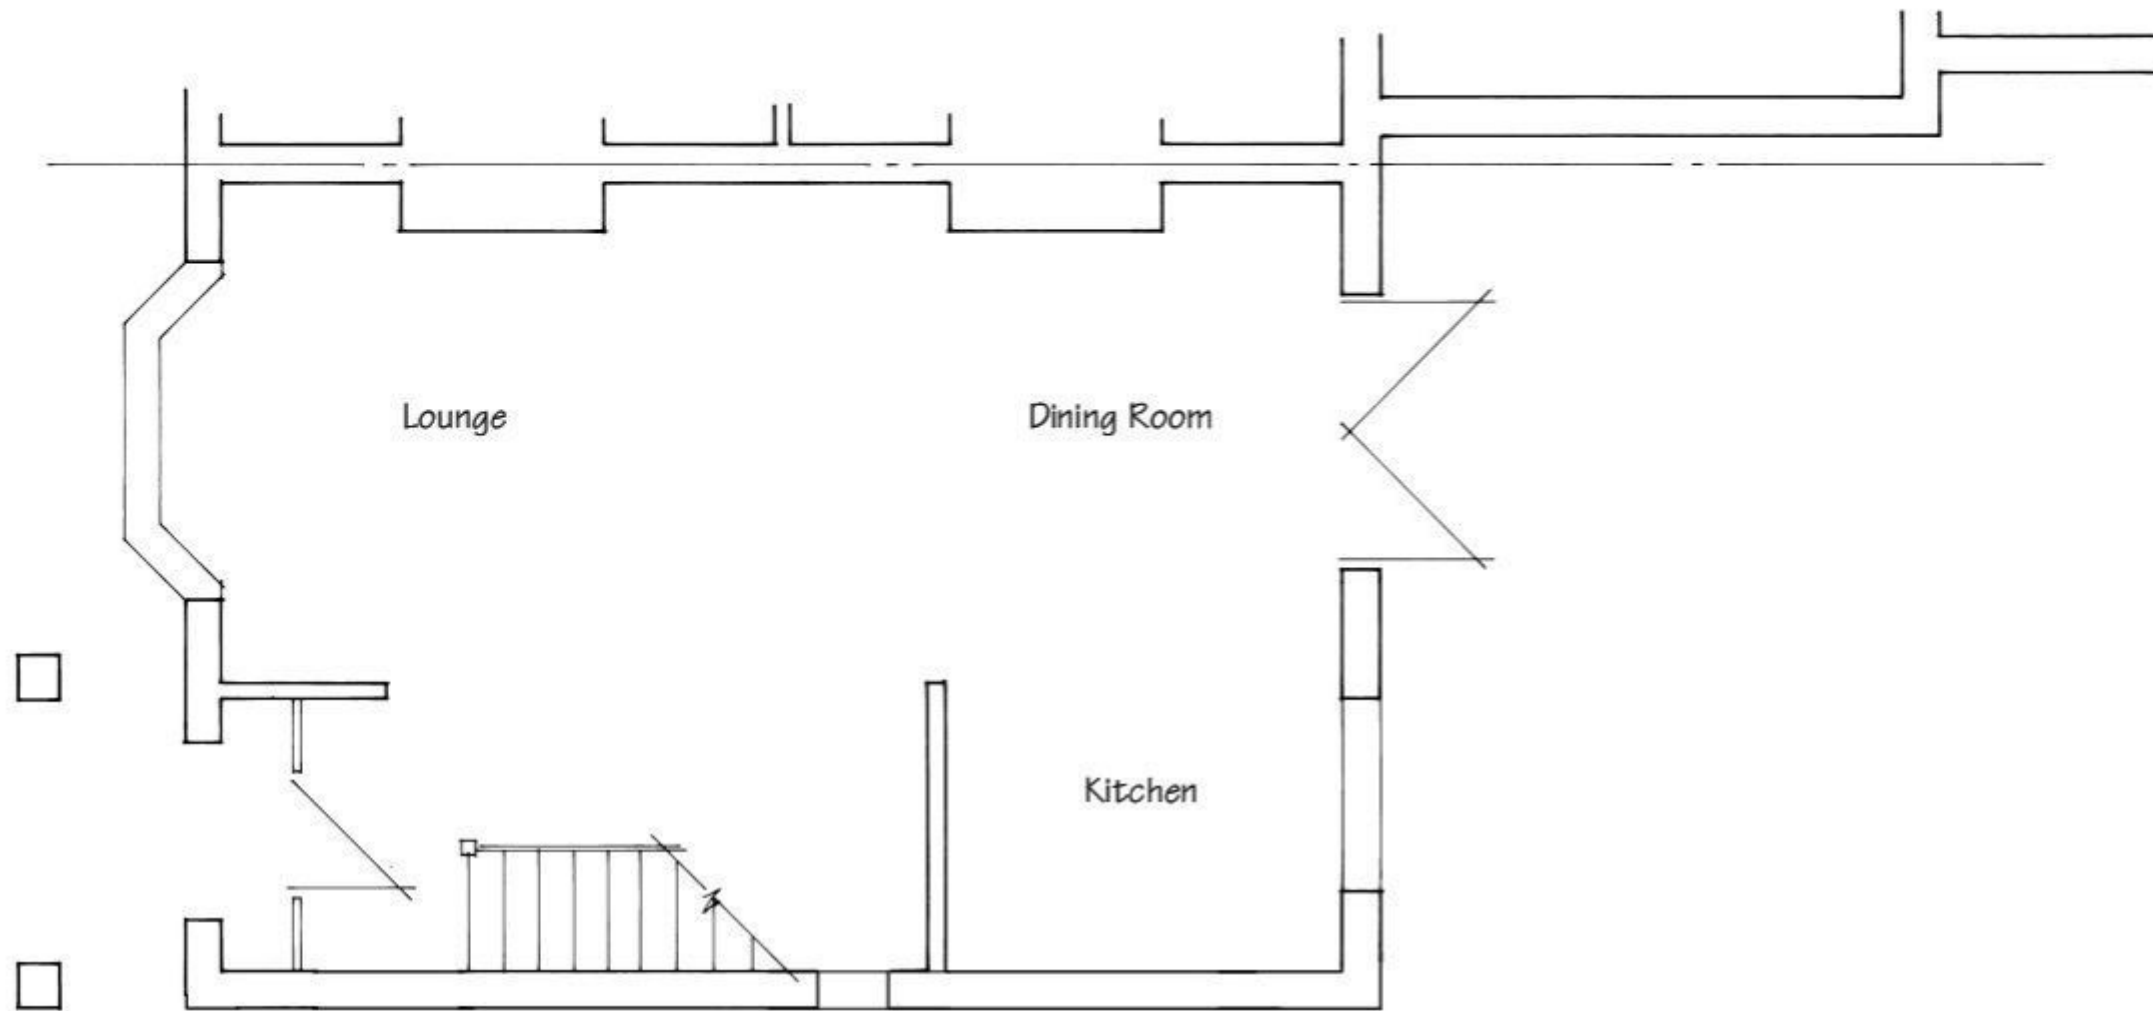

Existing Ground Floor Plan



These Plans have been prepared for the purpose of obtaining Planning Permission and/or Building Regulation Approval for the work shown thereon only and should not be used for any other purpose.

© These Plans remain the copyright of the architect and must not be copied or reproduced in any way without written permission with the exception of Local Authorities for Planning Purposes



Andrew R Dunks

BSc(Hons) MRICS MBEng

Chartered Surveyor and Building Engineer

Unit 1, Brambles Enterprise Centre

Waterlooville, Hants, PO7 7TH

Tel: (023) 9225 3034

e-mail: plans@dunks.freemove.co.uk

Proposed Extension To:
104 Lovedean Lane
Waterlooville
For Mr & Mrs R Thomas
Scale - 1:50 at Page Size A3
Date - October 2009


PERMIT

The floor plan shows a house with the following rooms and features:

- Lounge:** Located on the left side of the plan.
- Dining Room:** Located in the center of the plan.
- Conservatory:** Located on the right side of the plan, featuring a large window.
- Family Room:** Located at the bottom left, containing a staircase.
- Kitchen:** Located at the bottom center.
- Utility:** Located at the bottom right, containing a sink and a stove.

Drawing No. 3141/2 - Rev D

PERMIT

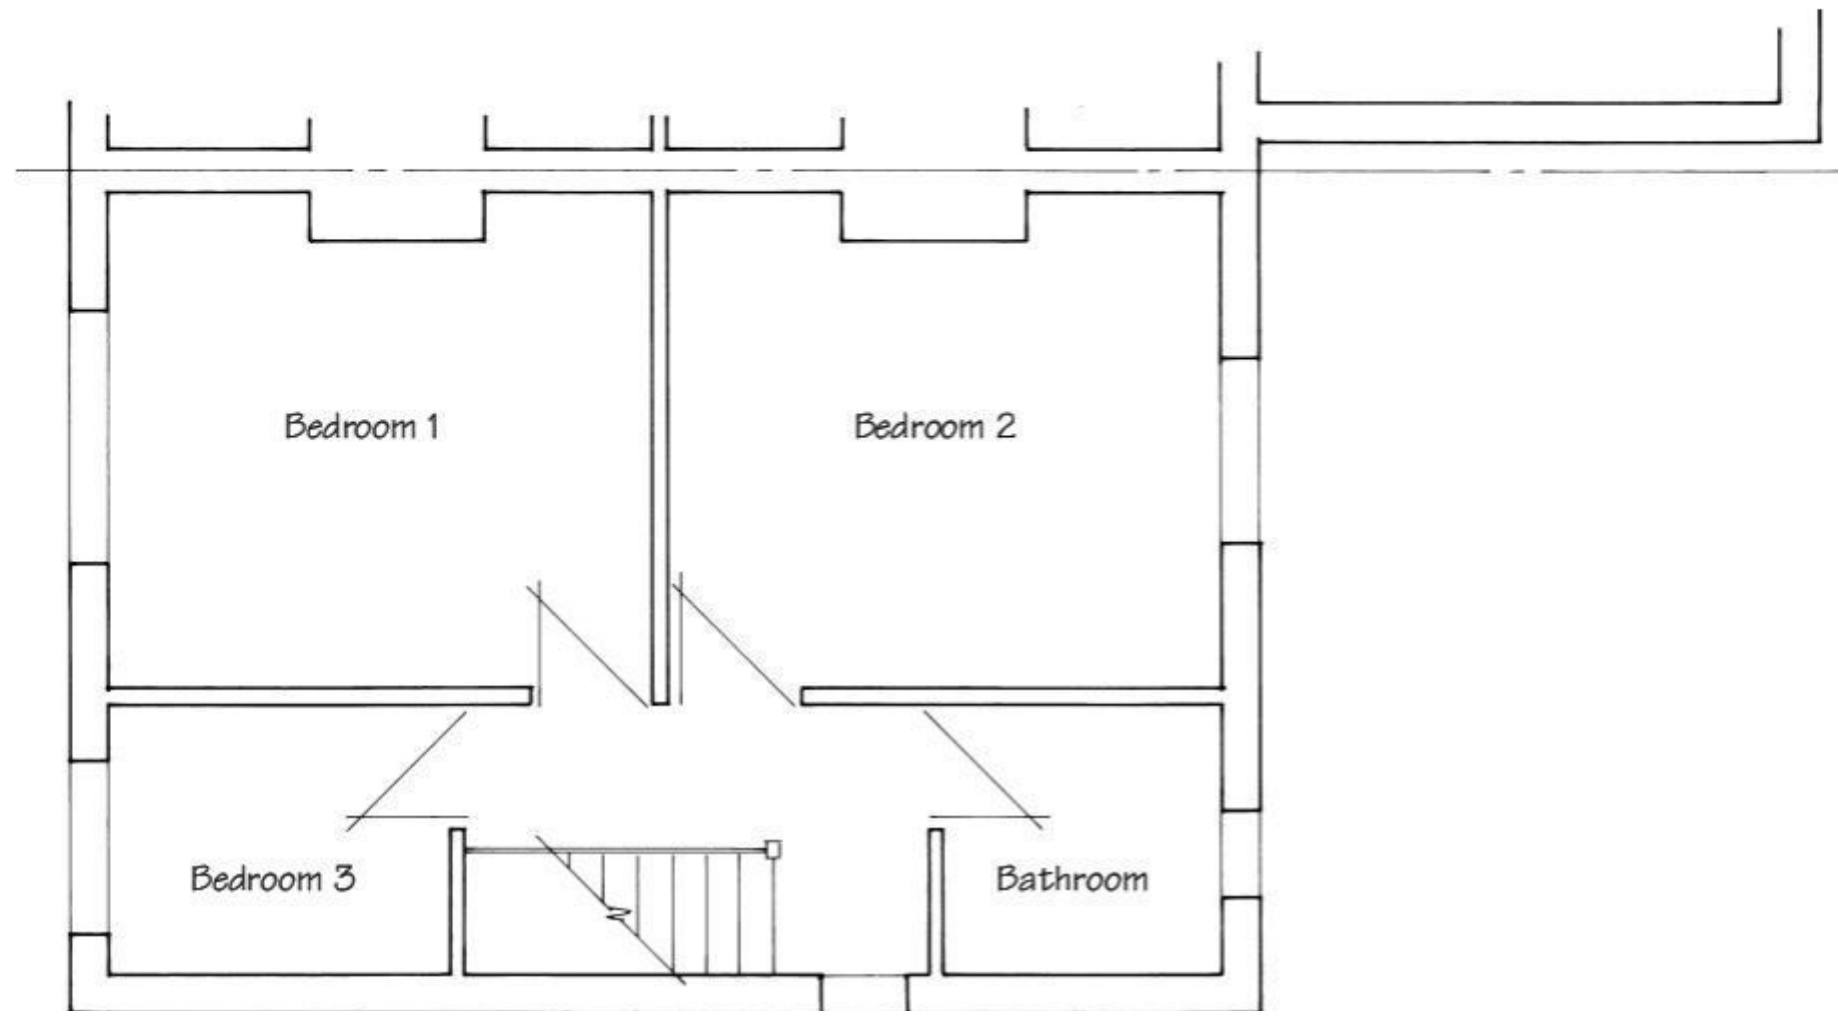

Existing First Floor Plan



These Plans have been prepared for the purpose of obtaining Planning Permission and/or Building Regulation Approval for the work shown thereon only and should not be used for any other purpose.

© These Plans remain the copyright of the architect and must not be copied or reproduced in any way without written permission with the exception of Local Authorities for Planning Purposes



Andrew R Dunks

BSc(Hons) MRICS MBEng

Chartered Surveyor and Building Engineer


Unit 1, Brambles Enterprise Centre
Waterlooville, Hants, PO7 7TH

Tel: (023) 9225 3034


e-mail: plans@dunks.freemove.co.uk

Proposed Extension To:
104 Lovedean Lane
Waterlooville
For Mr & Mrs R Thomas
Scale - 1:50 at Page Size A3
Date - October 2009

SUPERSEDED

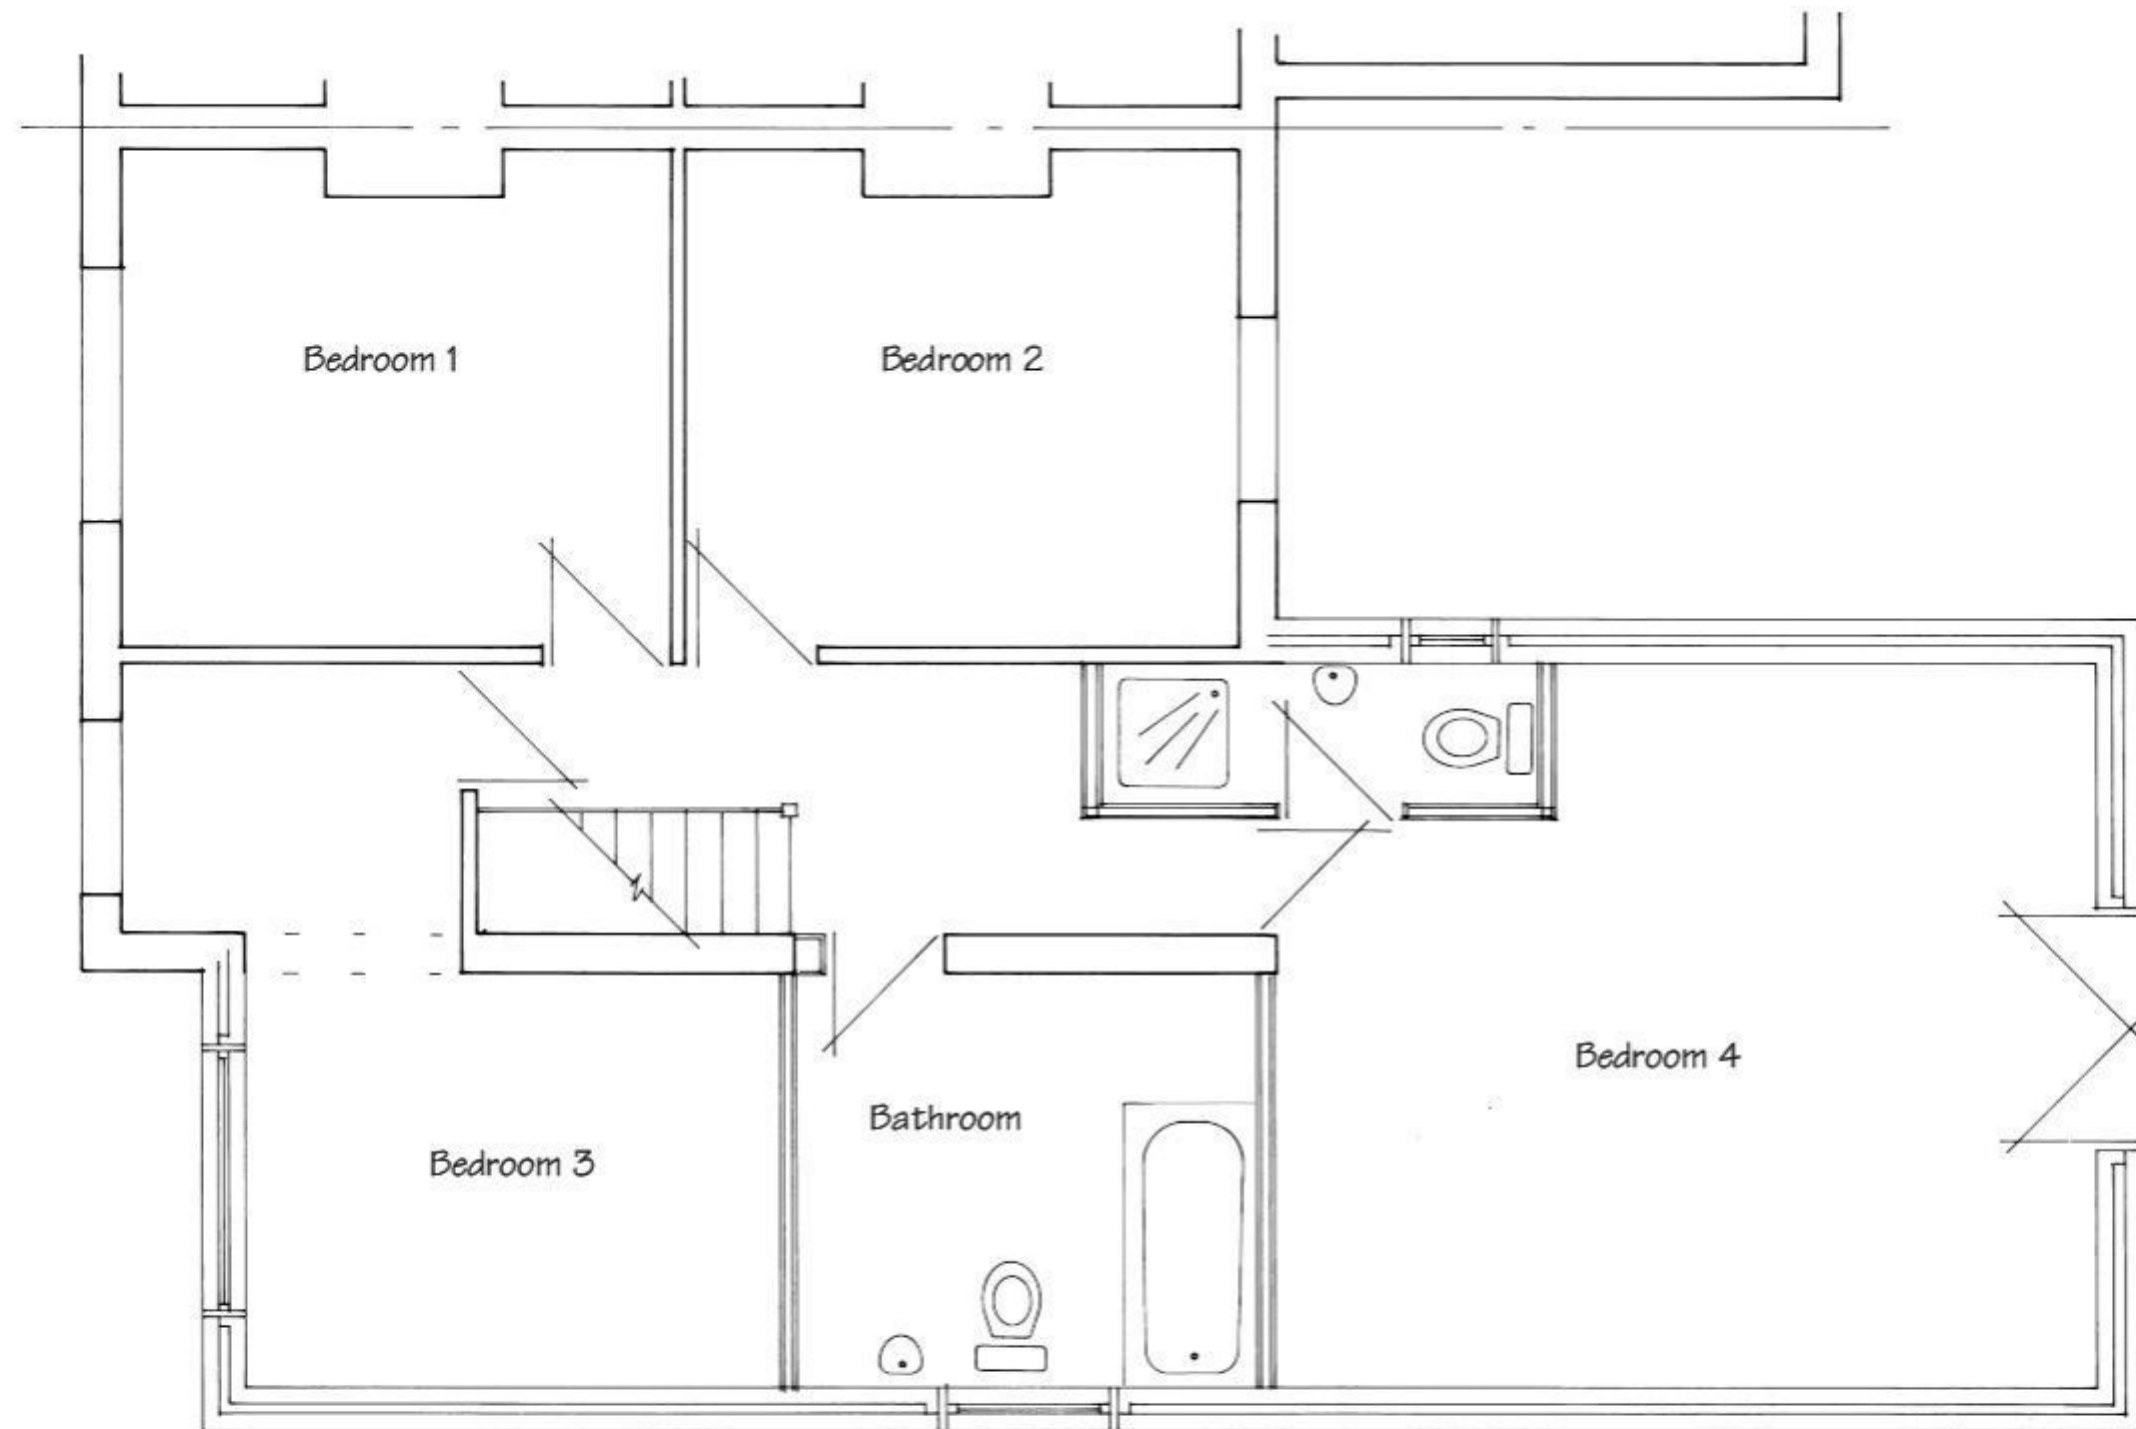

Proposed First Floor Plan

 

These Plans have been prepared for the purpose of obtaining Planning Permission and/or Building Regulation Approval for the work shown thereon only and should not be used for any other purpose.

© These Plans remain the copyright of the architect and must not be copied or reproduced in any way without written permission with the exception of Local Authorities for Planning Purposes



Andrew R Dunks

BSc(Hons) MRICS MBEng

Chartered Surveyor and Building Engineer

Unit 1, Brambles Enterprise Centre
Waterlooville, Hants, PO7 7TH
Tel: (023) 9225 3034
e-mail: plans@dunks.freemove.co.uk


Proposed Extension To:
104 Lovedean Lane
Waterlooville
For Mr & Mrs R Thomas
Scale - 1:50 at Page Size A3
Date - October 2009

Drawing No. 3141/4 - Rev D

PERMIT



Existing West/Front Elevation

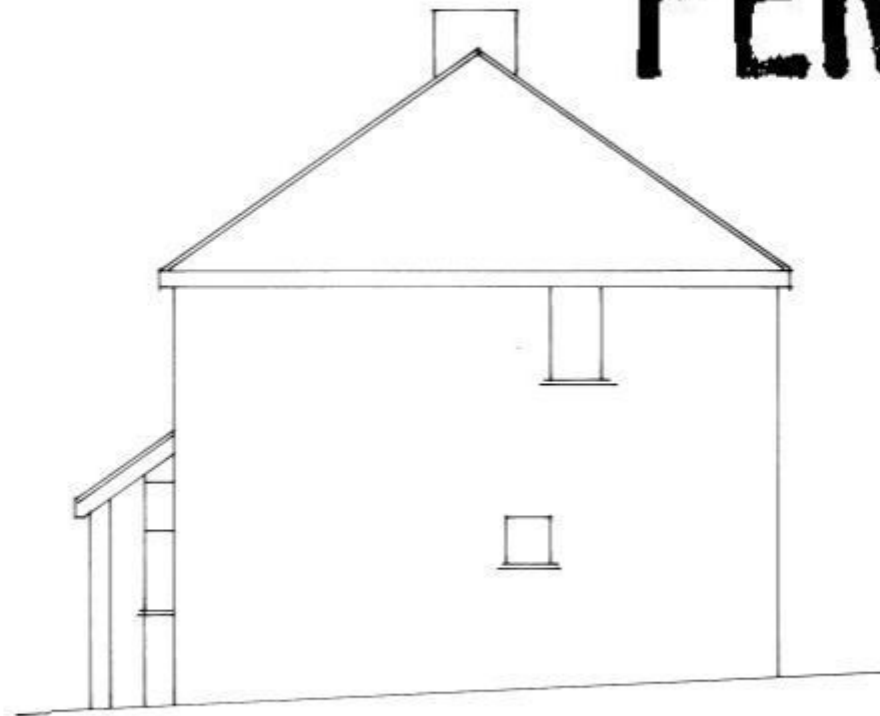

Existing South/Side Elevation



Existing East/Rear Elevation

These Plans have been prepared for the purpose of obtaining Planning Permission and/or Building Regulation Approval for the work shown thereon only and should not be used for any other purpose.

© These Plans remain the copyright of the architect and must not be copied or reproduced in any way without written permission with the exception of Local Authorities for Planning Purposes



Andrew R Dunks

BSc(Hons) MRICS MBEng

Chartered Surveyor and Building Engineer

Unit 1, Brambles Enterprise Centre

Waterlooville, Hants. PO7 7TH

Tel: (023) 9225 3034

e-mail: plans@dunks.freemove.co.uk

1 0 1 2 3 4
Metres @ 1:100 Scale

Proposed Extension To:
104 Lovedean Lane
Waterlooville
For Mr & Mrs R Thomas
Scale - 1:100 at Page Size A3
Date - October 2009

Drawing No. 3141/5 - Rev A

SUPERSEDED




Proposed West/Front Elevation



Proposed South/Side Elevation



Proposed East/Rear Elevation

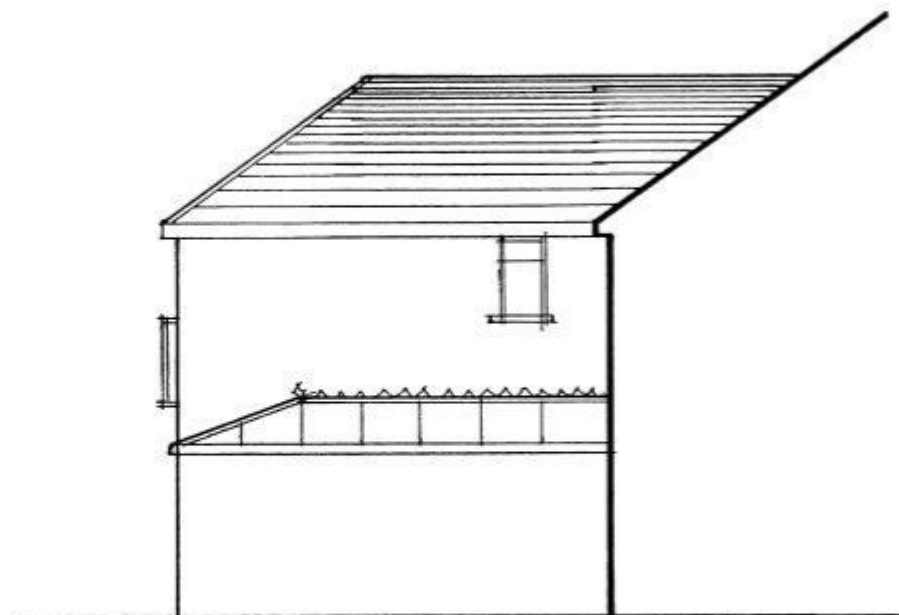

Proposed North/Side Elevation

1 0 1 2 3 4
Metres @ 1:100 Scale

These Plans have been prepared for the purpose of obtaining Planning Permission and/or Building Regulation Approval for the work shown thereon only and should not be used for any other purpose.

© These Plans remain the copyright of the architect and must not be copied or reproduced in any way without written permission with the exception of Local Authorities for Planning Purposes.



Andrew R Dunks

BSc(Hons) MRICS MBEng

Chartered Surveyor and Building Engineer

Unit 1, Brambles Enterprise Centre

Waterlooville, Hants. PO7 7TH

Tel: (023) 9225 3034

e-mail: plans@dunks.freemove.co.uk

Proposed Extension To:
104 Lovedean Lane
Waterlooville


For Mr & Mrs R Thomas

Scale - 1:100 at Page Size A3


Date - October 2009

Drawing No. 3141/6 - Rev D

PERMIT

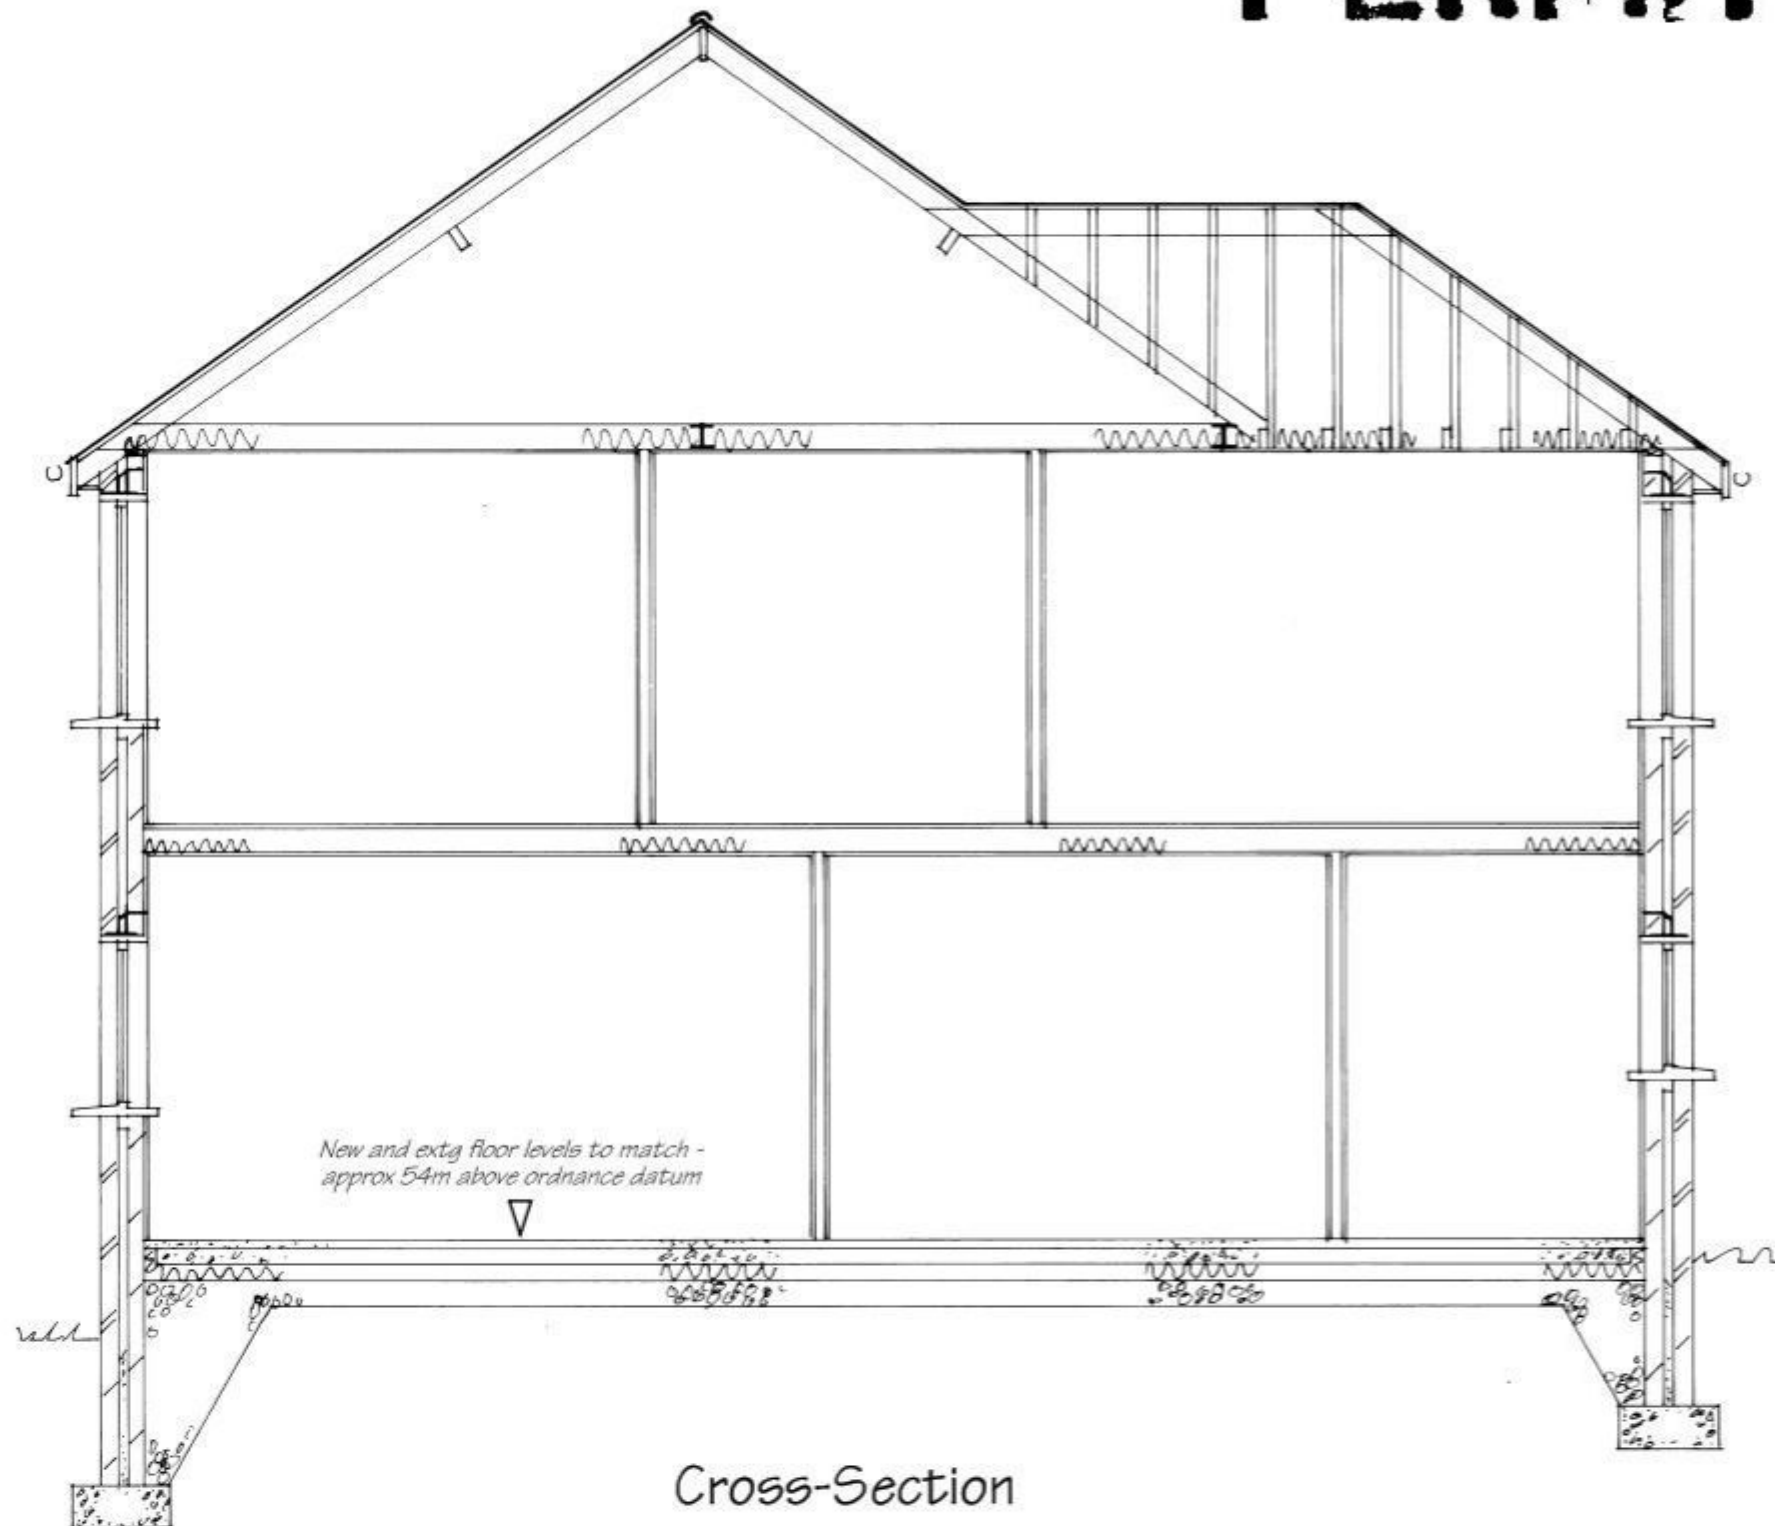

Cross-Section

 

These Plans have been prepared for the purpose of obtaining Planning Permission and/or Building Regulation Approval for the work shown thereon only and should not be used for any other purpose.

© These Plans remain the copyright of the architect and must not be copied or reproduced in any way without written permission with the exception of Local Authorities for Planning Purposes



Andrew R Dunks

BSc(Hons) MRICS MBEng

Chartered Surveyor and Building Engineer

Unit 1, Brambles Enterprise Centre

Waterlooville, Hants, PO7 7TH

Tel: (023) 9225 3034

e-mail: plans@dunks.freemove.co.uk

Proposed Extension To:
104 Lovedean Lane
Waterlooville
For Mr & Mrs R Thomas
Scale - 1:50 at Page Size A3
Date - October 2009