





PERMIT

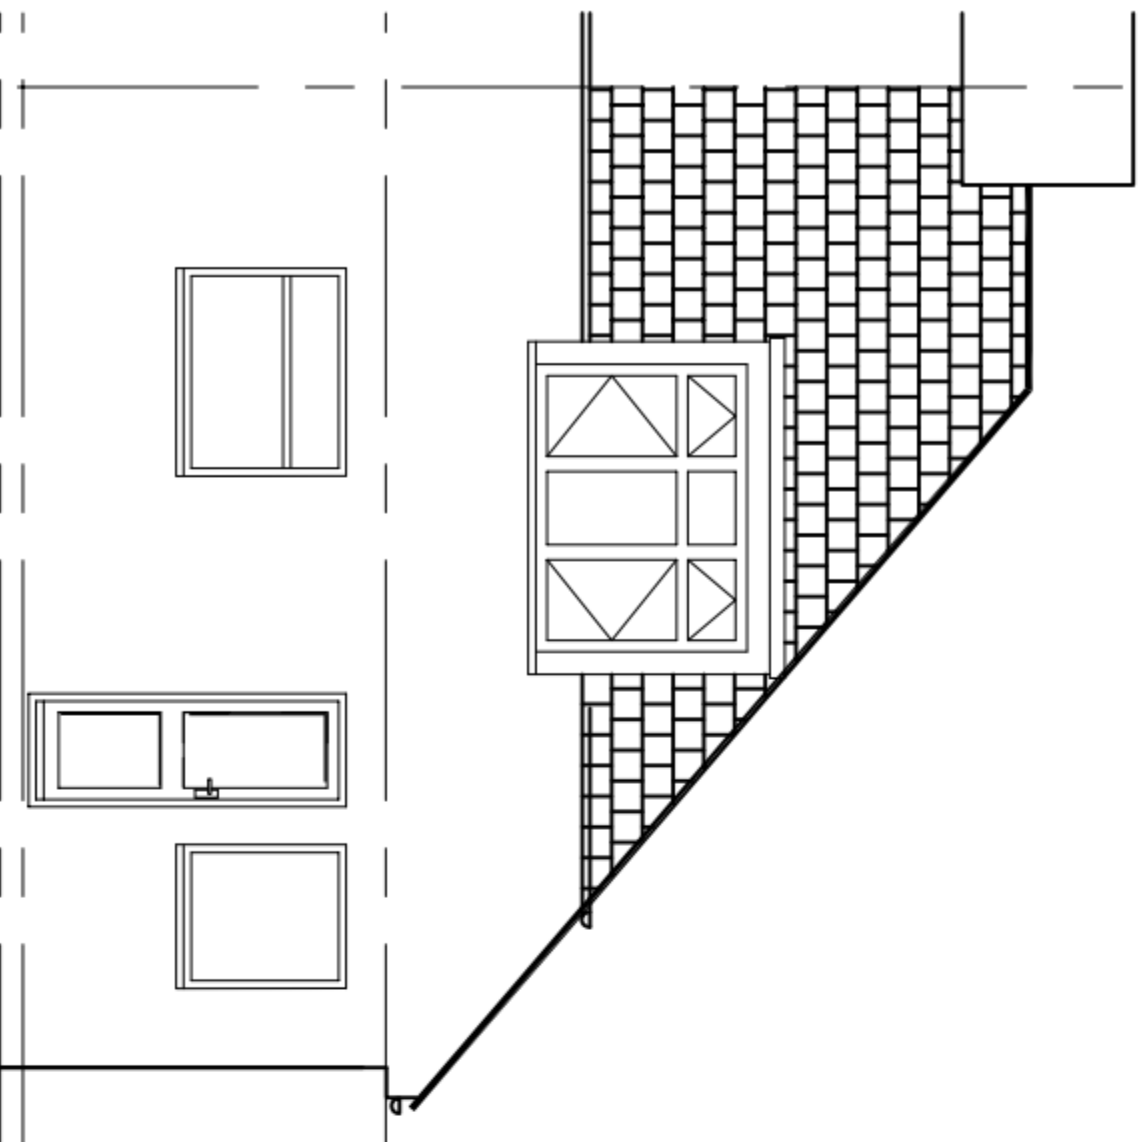


EXISTING REAR ELEVATION

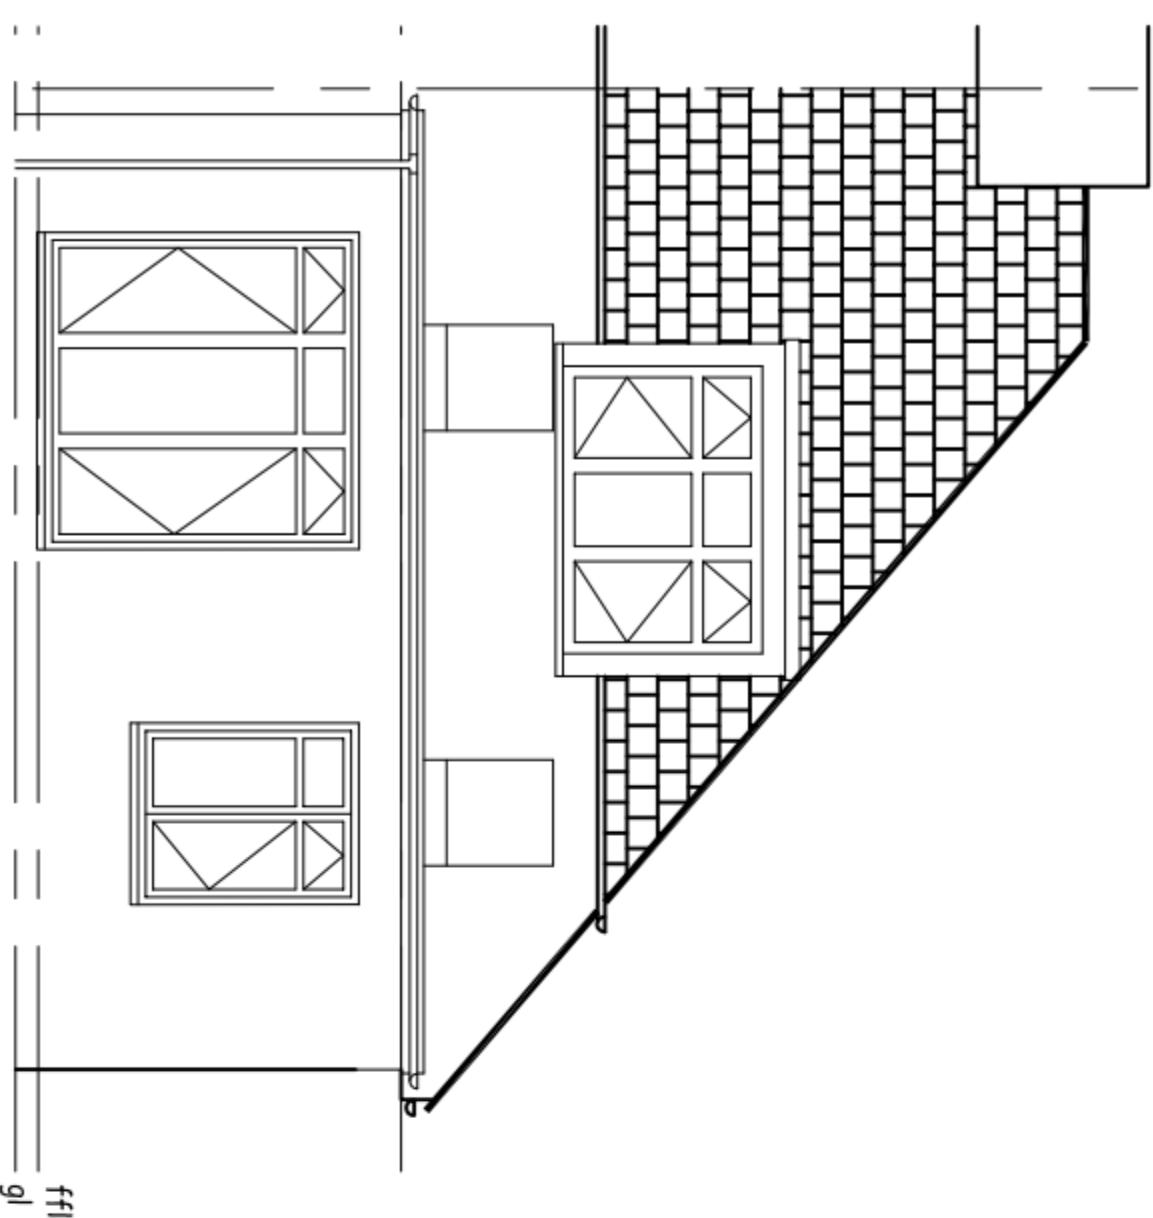

PROPOSED REAR EXTENSION

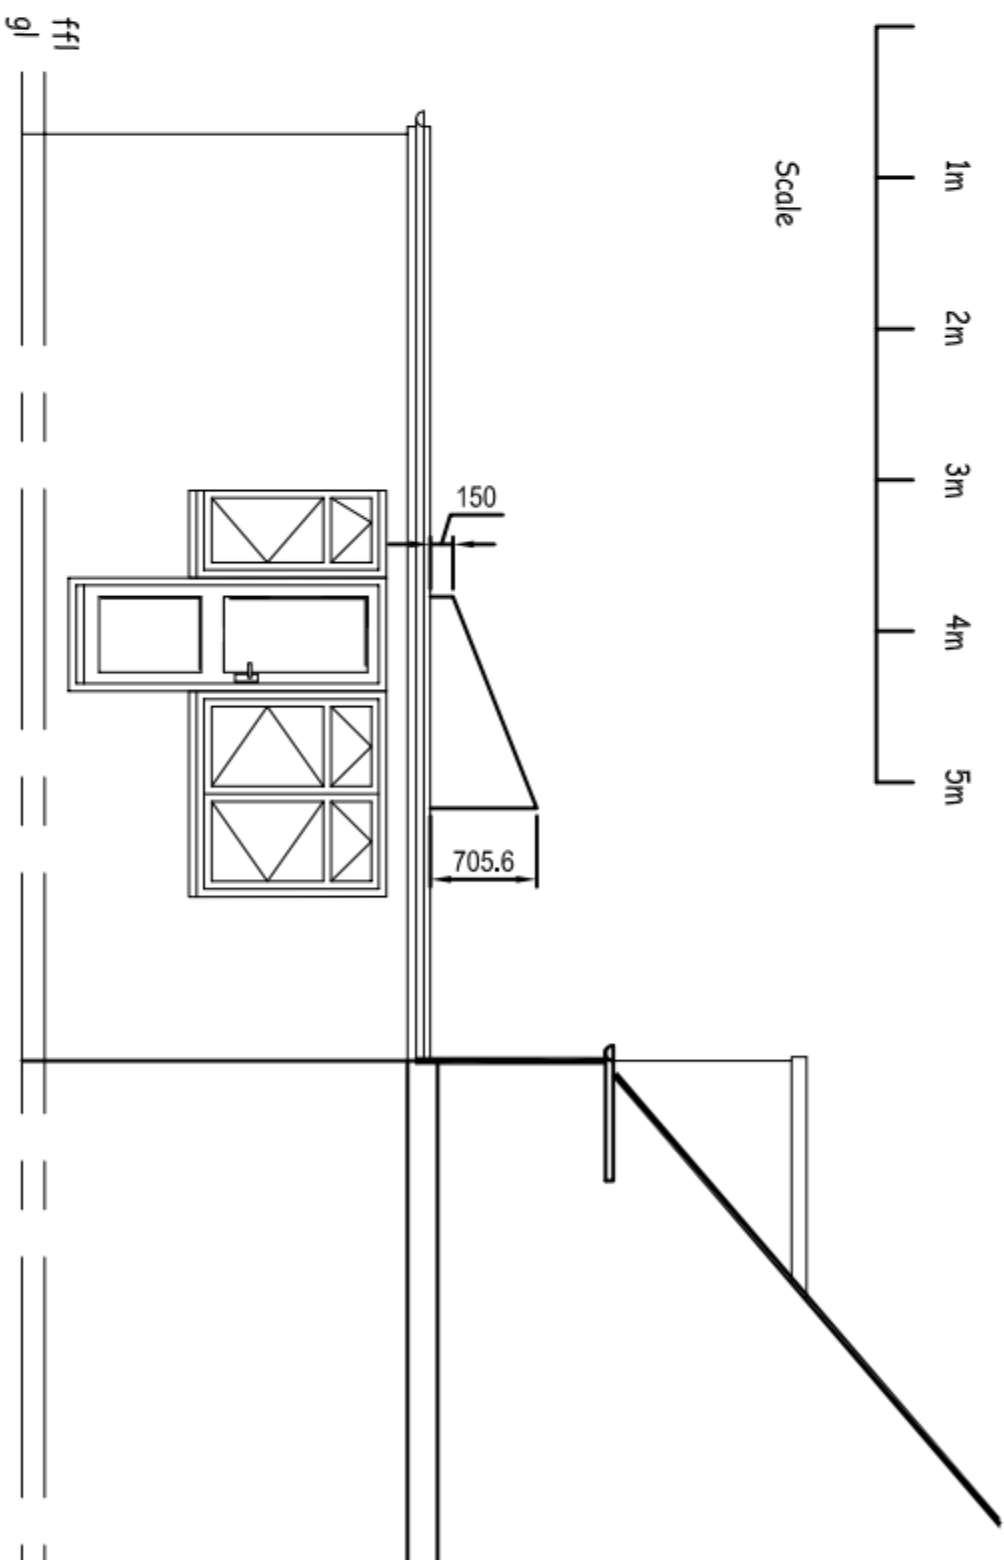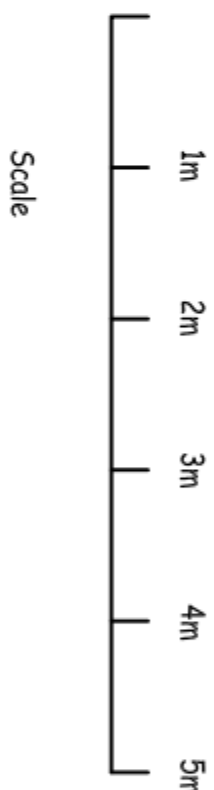

PROPOSED VIEW ON ARROW A

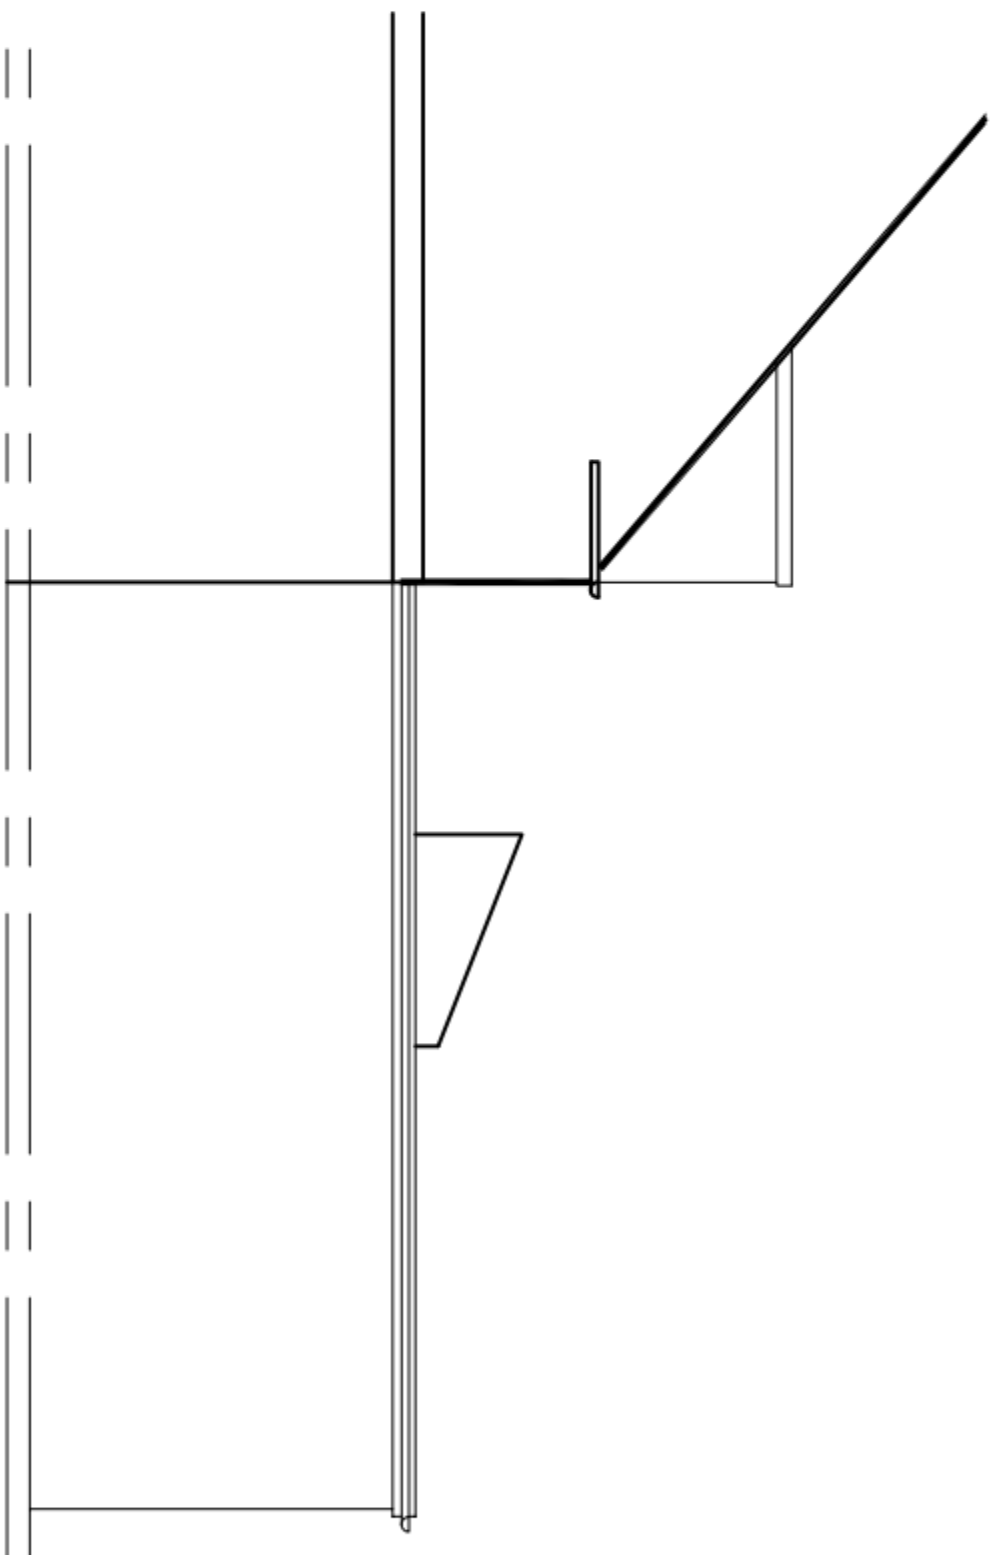

PROPOSED VIEW ON ARROW A

This drawing may be scaled for planning purposes only.
For all other purposes dimensions must be checked on
site and not scaled from the drawing.

Client: Mr. Steve Foster
Project: 63 Gladys Avenue
Drawing Title: Cowplain
..... EXISTING & PROPOSED
..... ELEVATIONS
Drawn By : SF
Date: January 11 Scale : 1:50@A2
Drawing No: Glad-002 Issue: A