



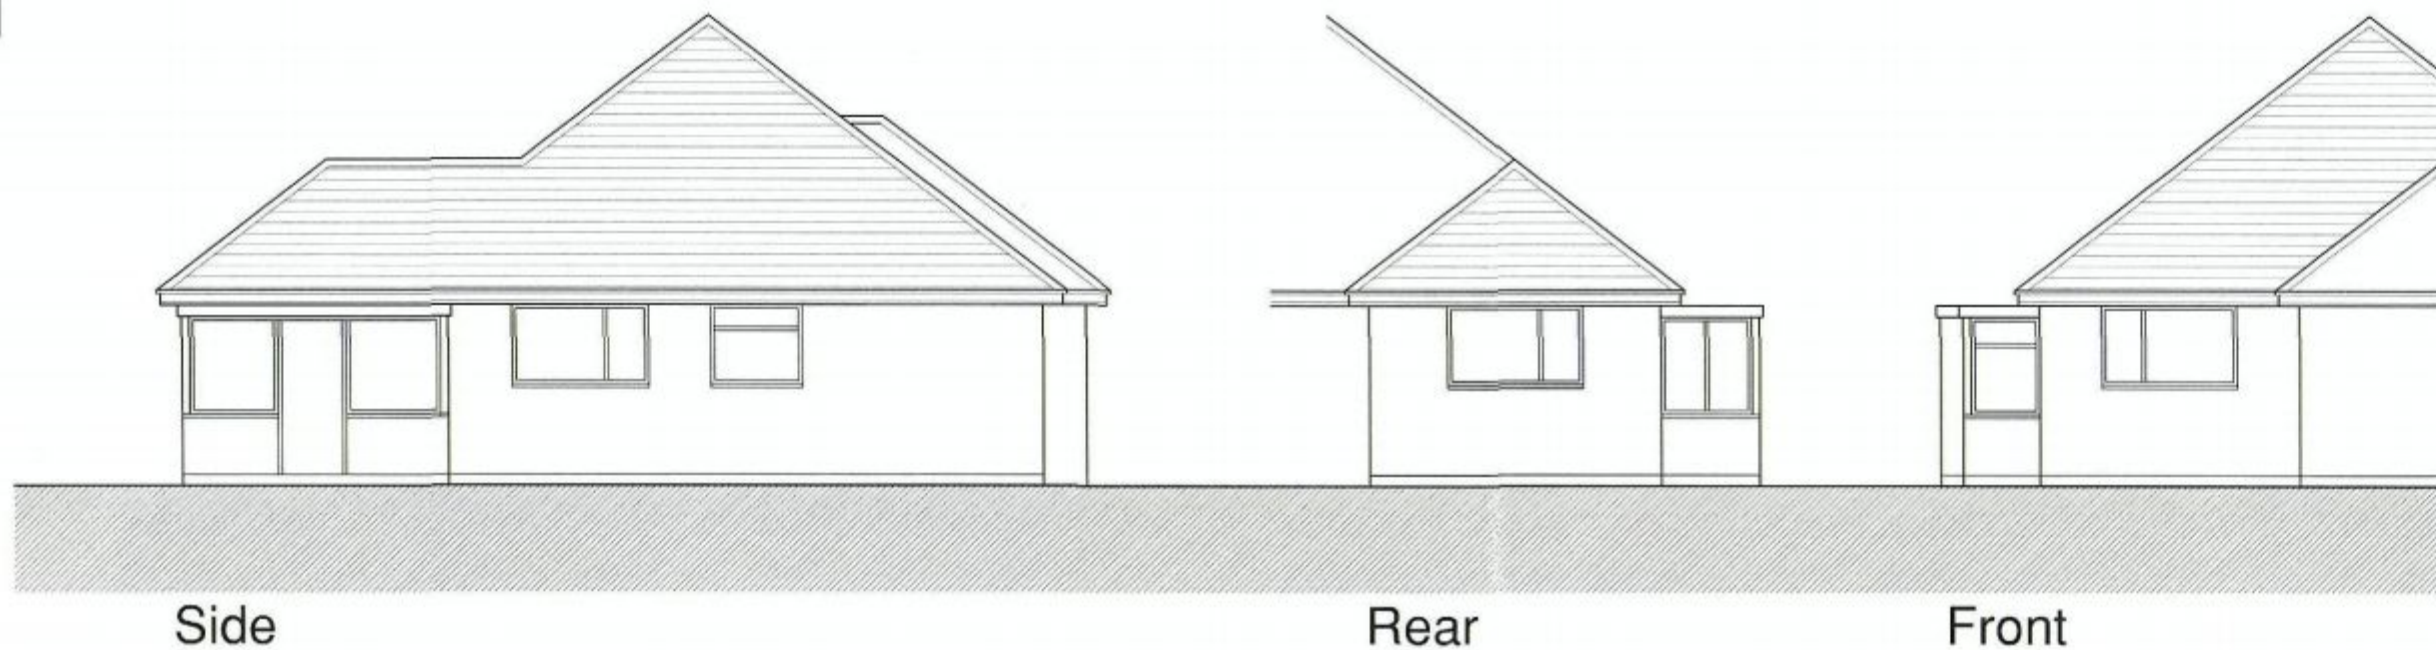


HAVANT BOROUGH COUNCIL
DEVELOPMENT CONTROL
19 AUG 2010
RECEIVED

PERMIT

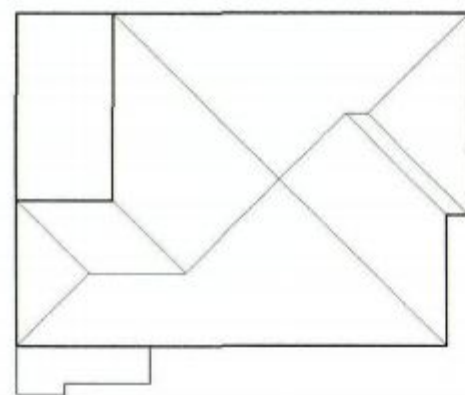

ROOF PLAN 1:200

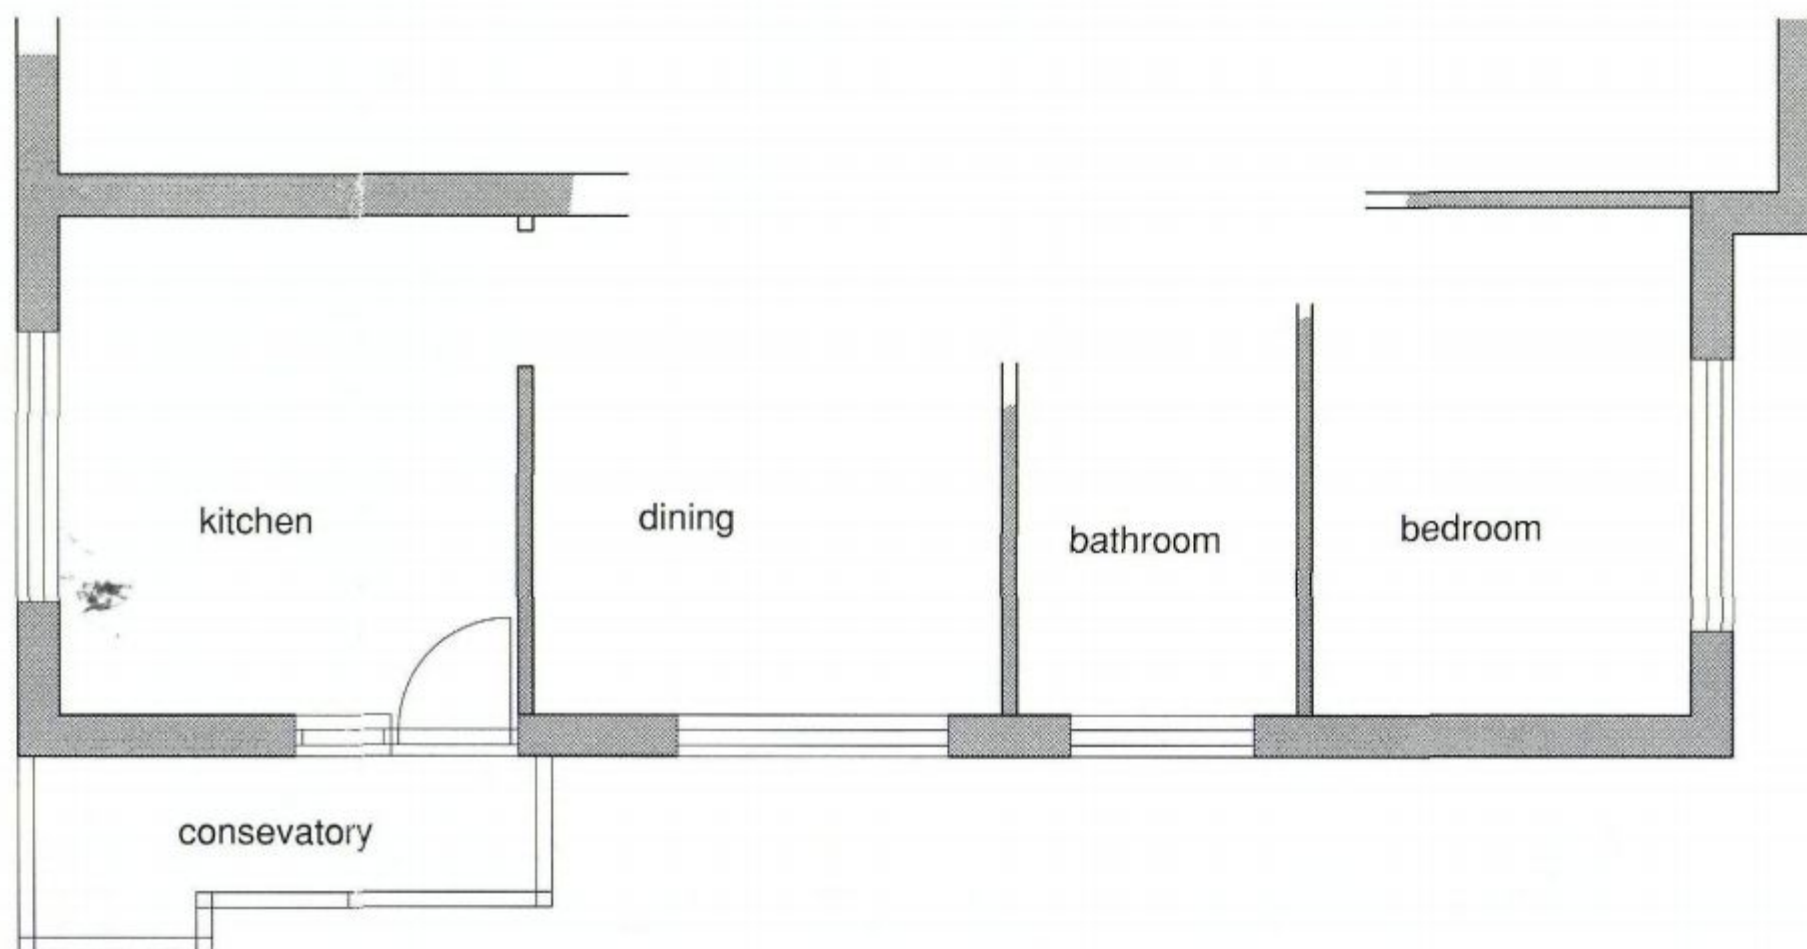

Ground Floor Plan

PROJECT
Proposed Conservatory
8 Sandyfield Crescent, Waterlooville

CLIENT
Mr East

DWG TITLE
Plans & Elevations
Existing

PROJECT NO.
E

DRAWING NO.
100

SCALE
1:100 1:50 -