


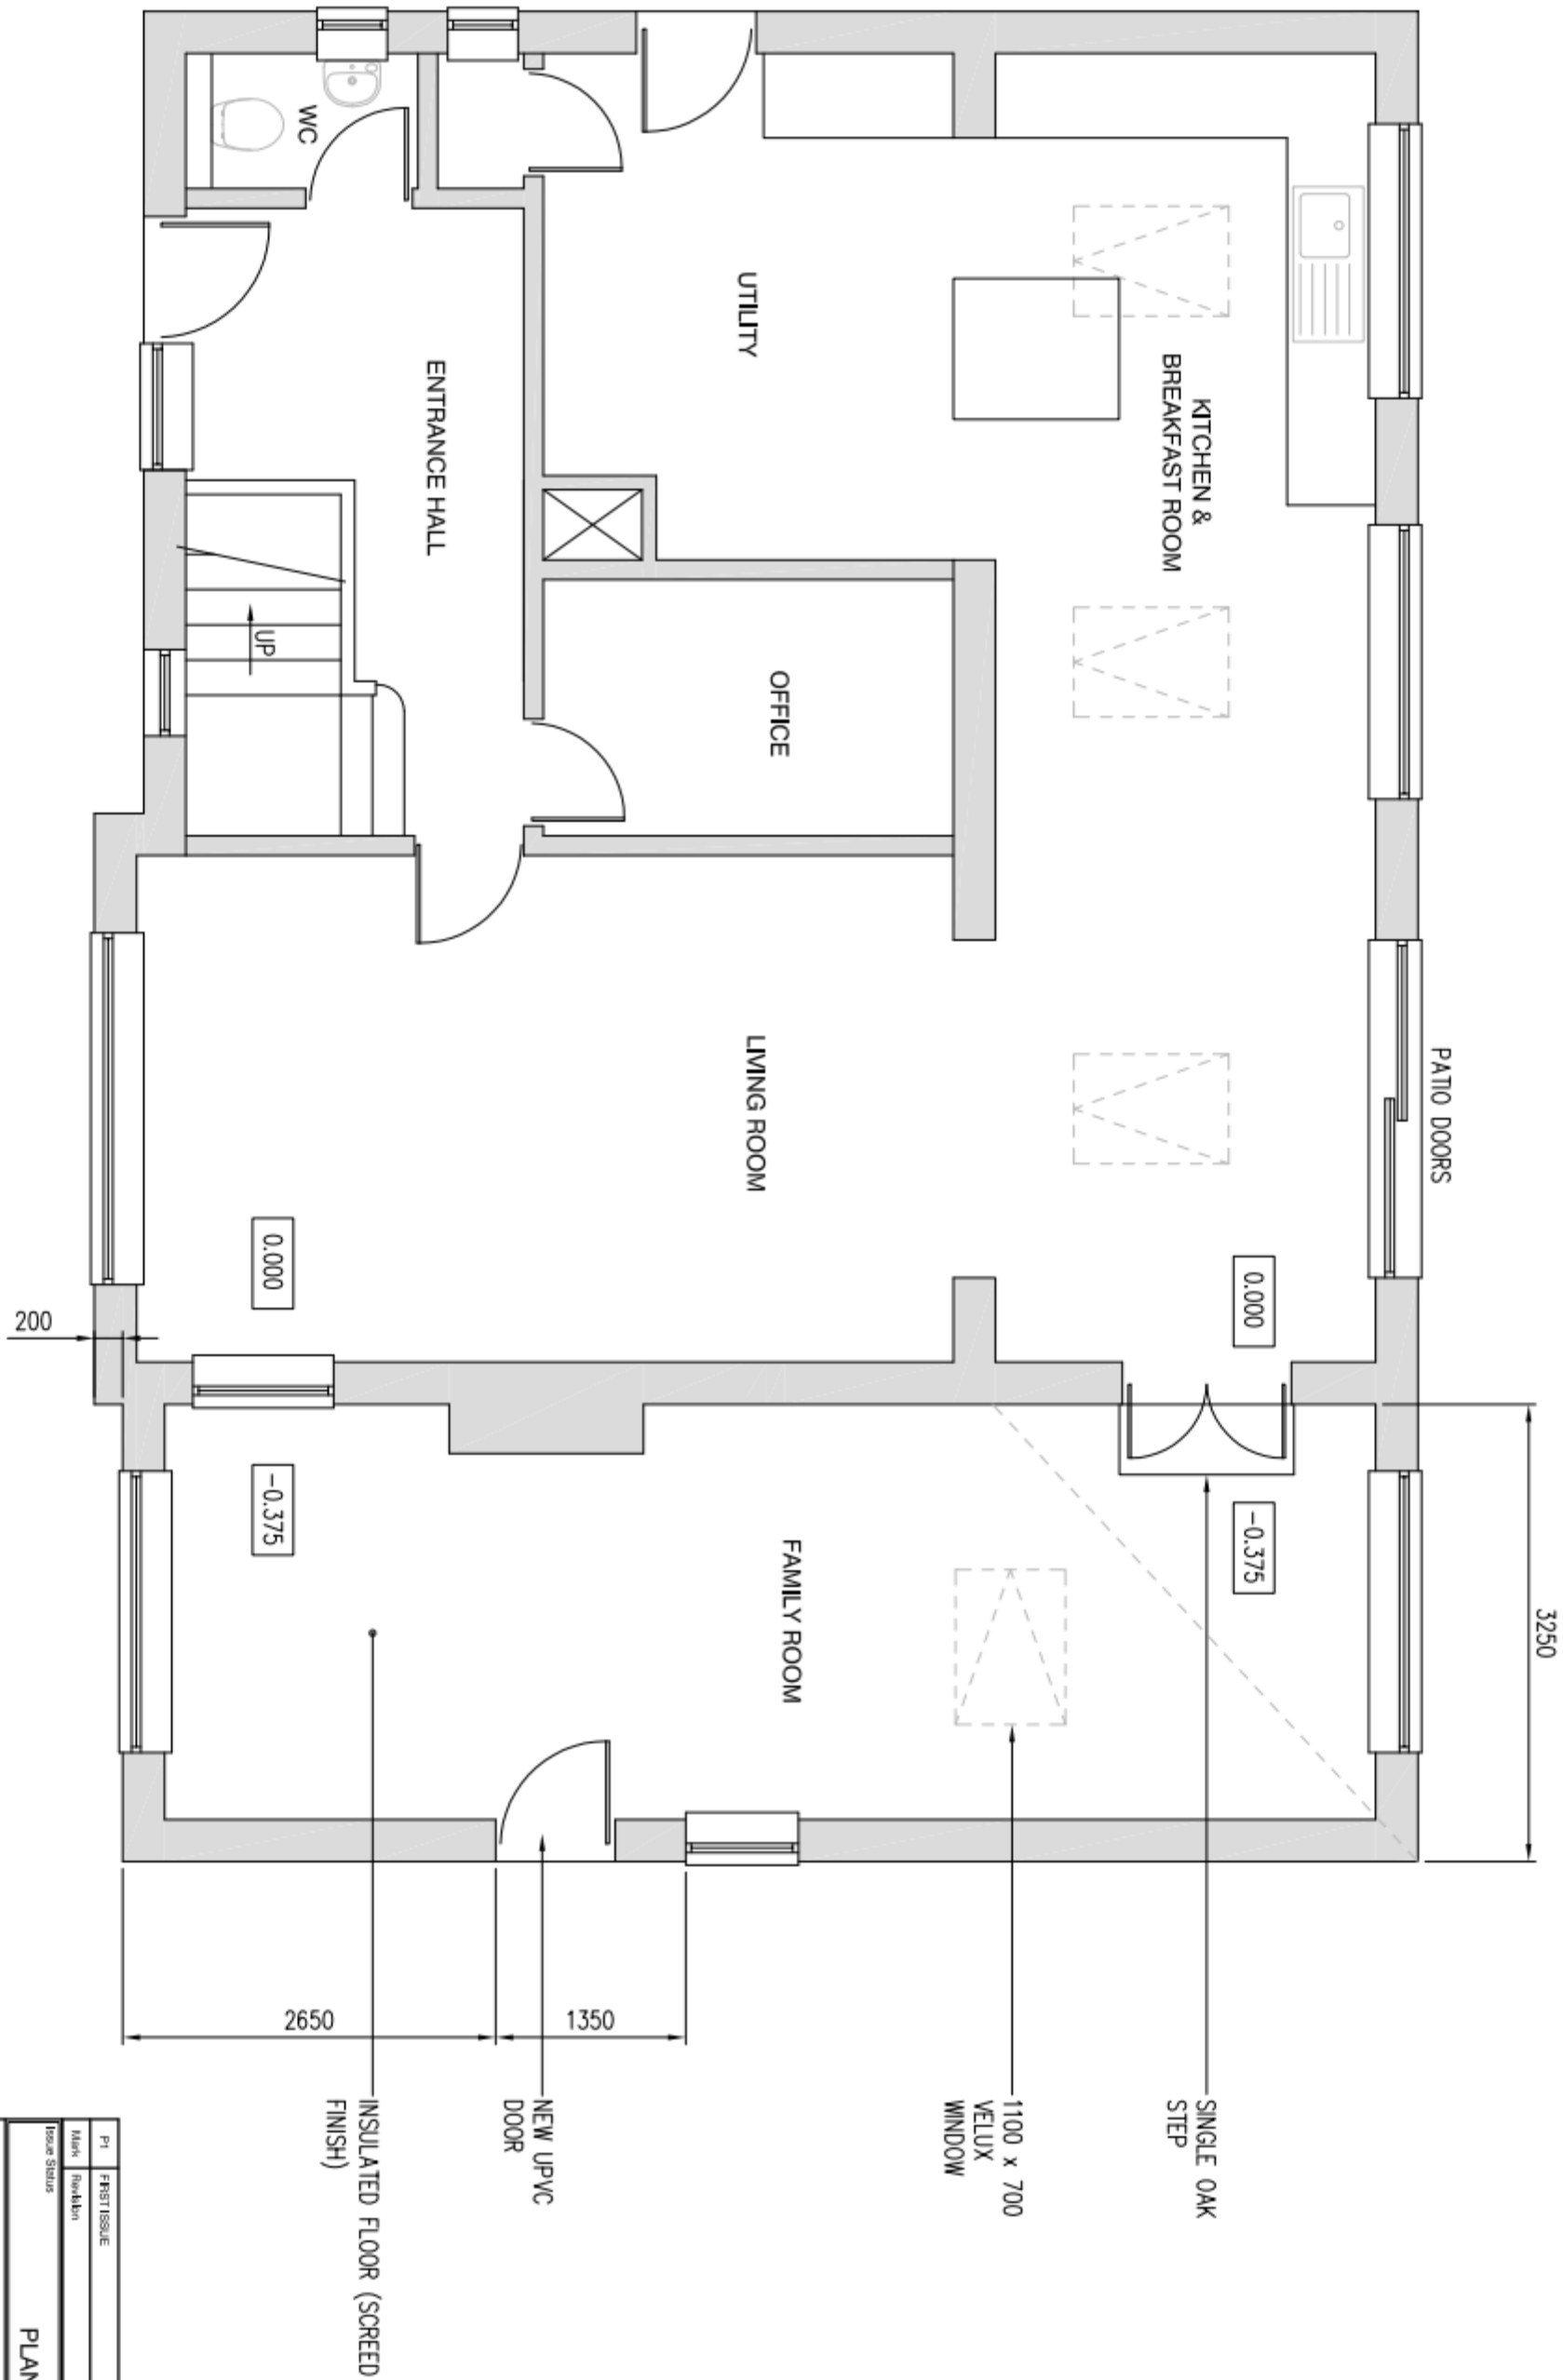

P1		FIRST ISSUE		Date	
Mark	Revision	Mark	Revision	Date	
Issue Status					
PLANNING					
40 HOLLYBANK LANE					
EMSWORTH, HAMPSHIRE. PO10 7UE					
PROPOSED SIDE EXTENSION					
PROPOSED GROUND FLOOR PLAN					
Drawn by: RAJ					
Date		December 2011		Drawn by/Revised	
As Issued		1:50		2011/GM/05	
				P1	