
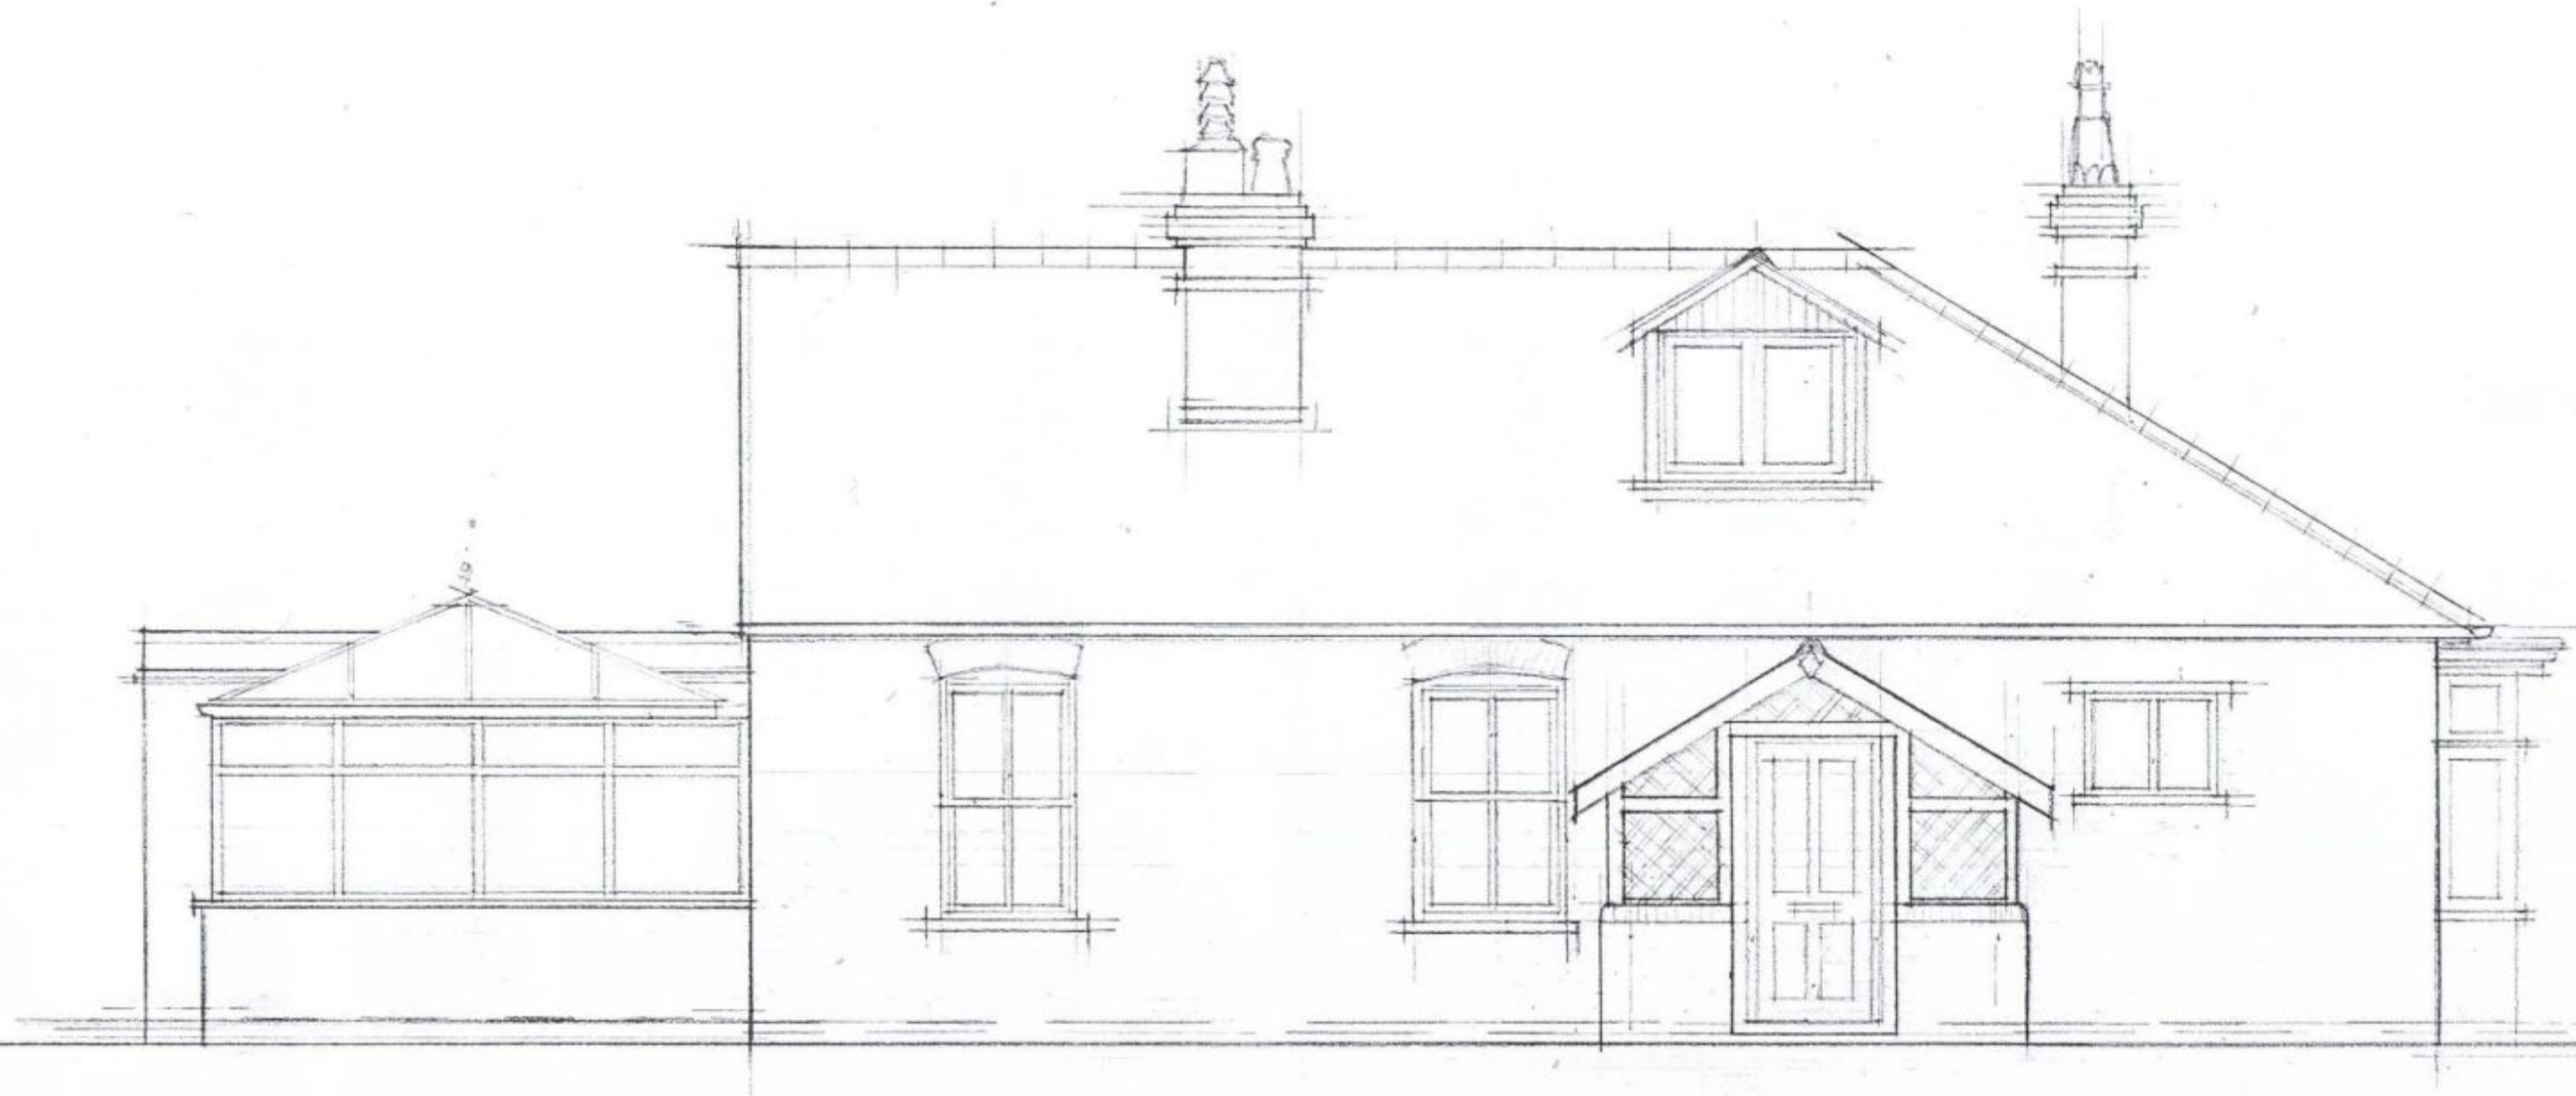


APPROVED

HAVANT BOROUGH
COUNCIL
08 AUG 2011
RECEIVED

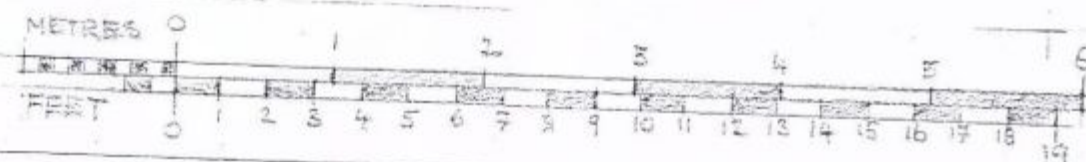

ALTERATIONS TO 20 ORCHARD ROAD HAVANT
SOUTH ELEVATION AS EXISTING
SCALE 1:50 DATE MAY 2011 DWG NO AE 102/